

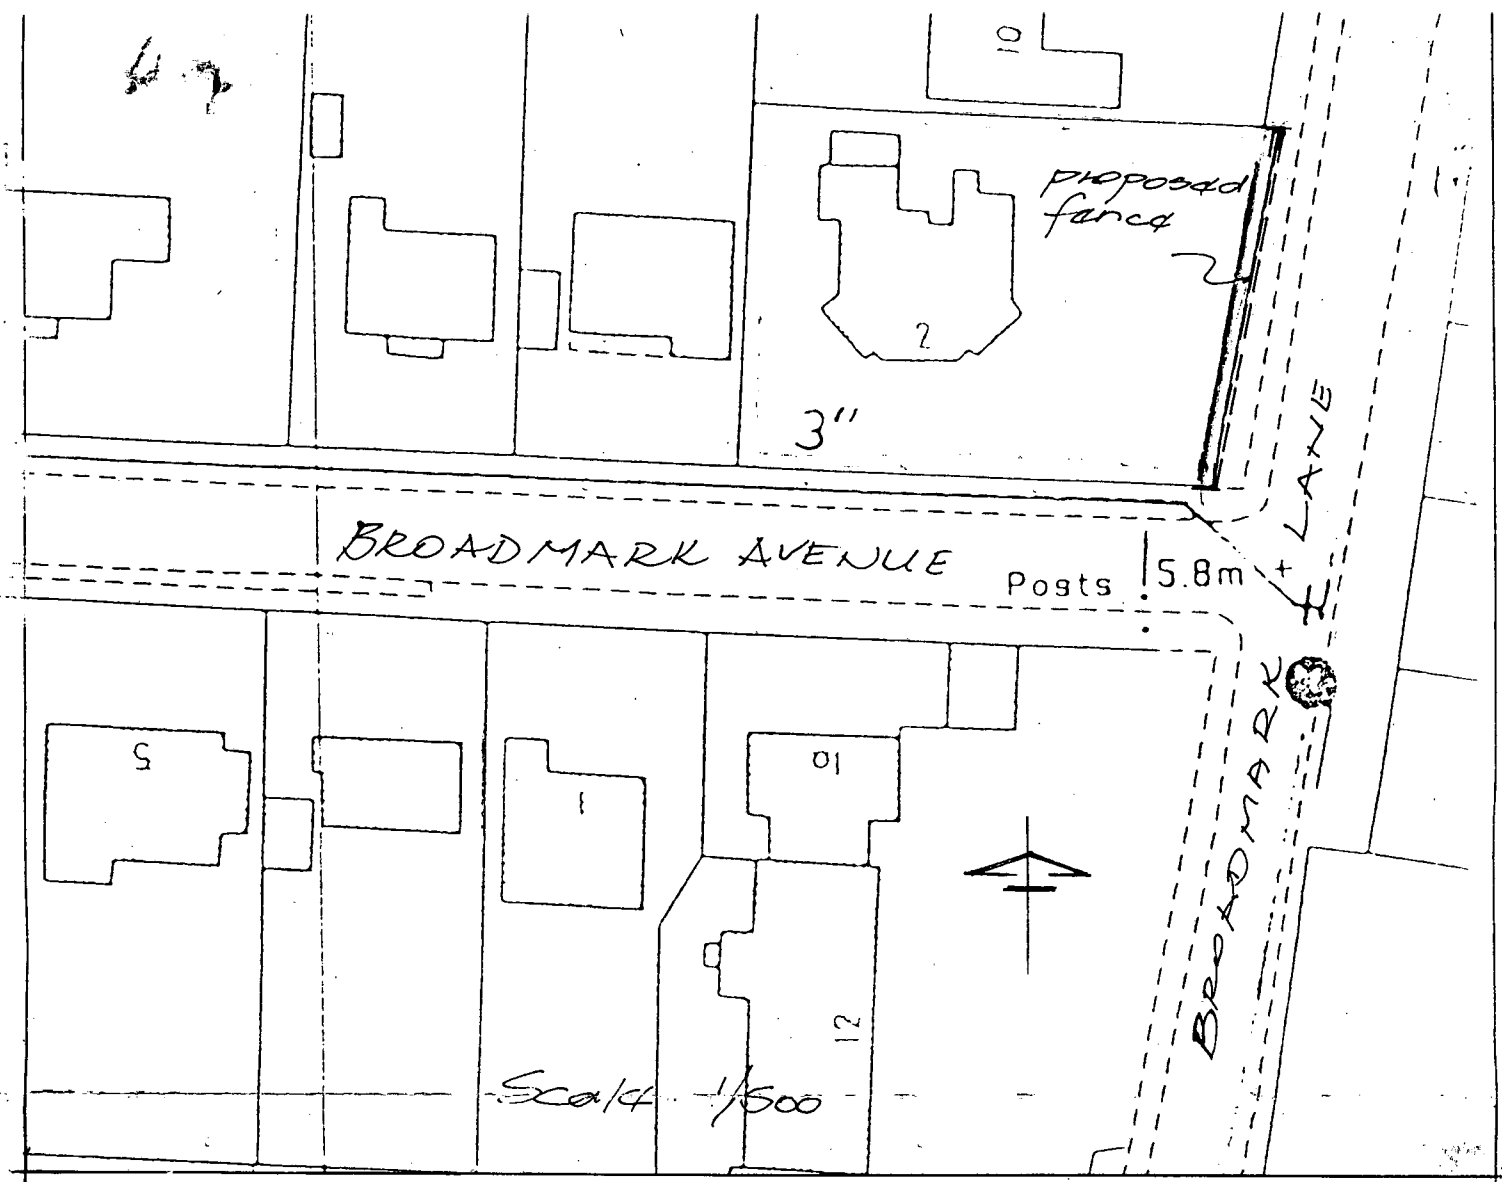


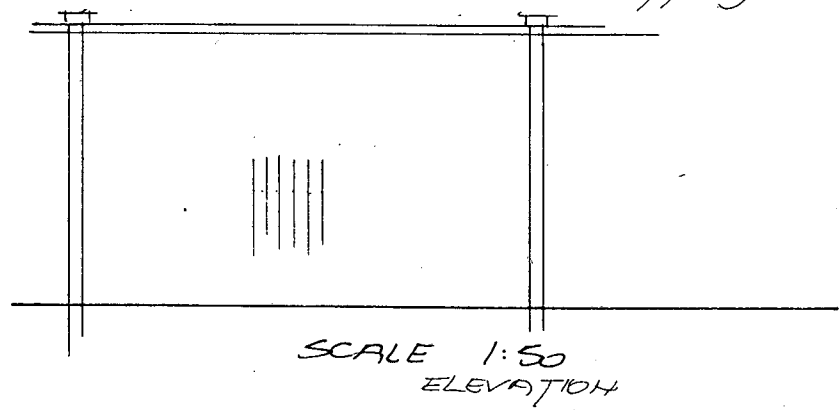

1.8m high close boarded fence
with 125x100mm posts at 3m intervals
No 3 ARRIS rails & 9m capping

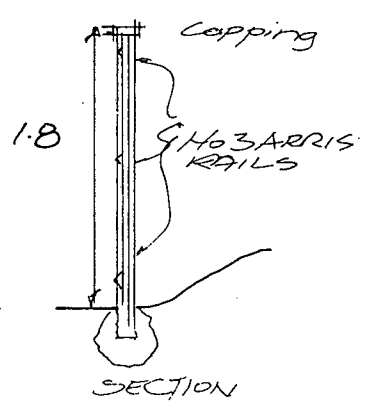

PROPOSED NEW FENCE
TO
EAST BOUNDARY
OF
2 BROADMARK AVENUE
RUSTINGTON

R.V. Roberts
October 2007
4502.