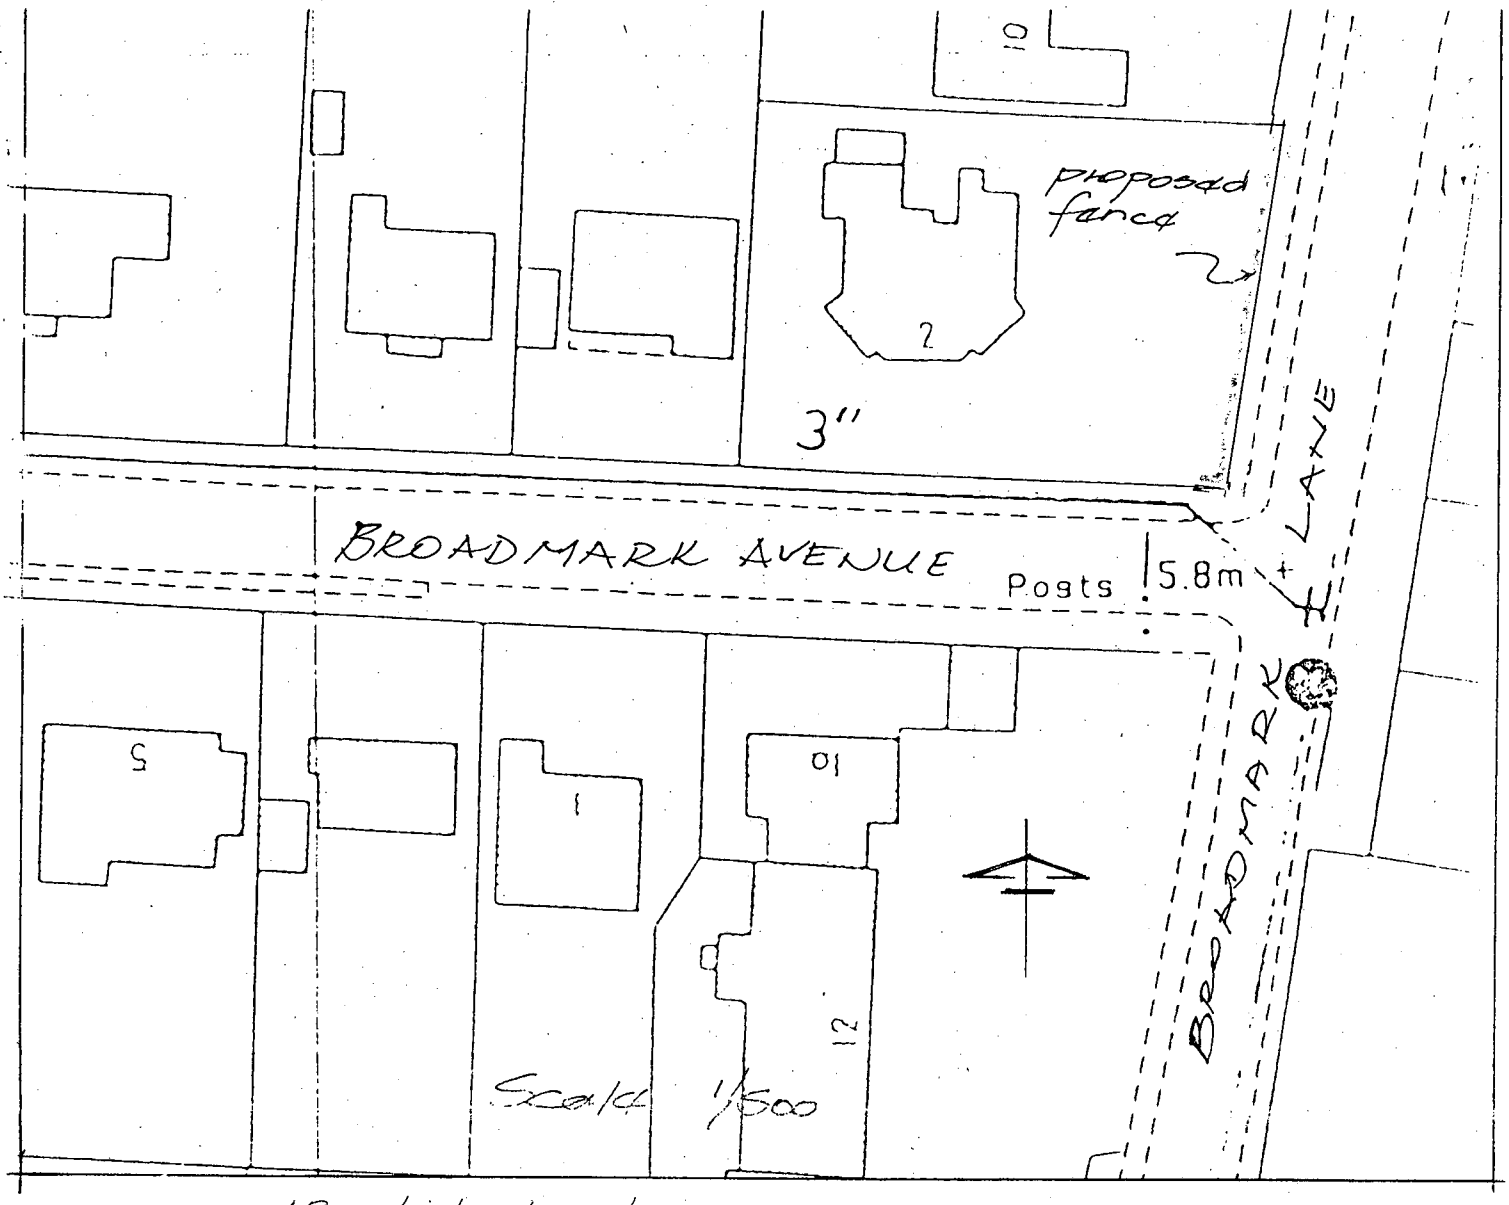

1.8m high close boarded fence
with 125x100mm posts at 3m intervals
No 3 Arris rails & s.w. capping

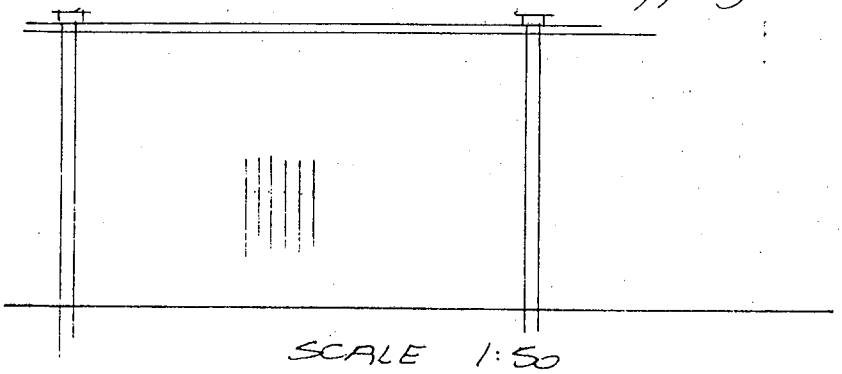

SCALE 1:50
ELEVATION

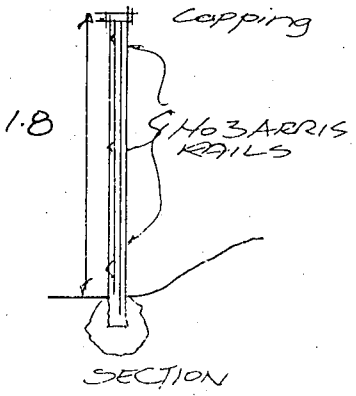

SECTION

PROPOSED NEW FENCE
TO
EAST BOUNDARY
OF
2 BROADMARK AVENUE
RUSTINGTON

R 288 07
ADDITIONAL
PLANS
10.12.07

R.V. Roberts
October 2007

4502.