



29 PARK DRIVE, RUSTINGTON
Existing details 01

May 2017

Wayne Gander MCIAT
Architectural Technologist
98 Durrington Lane
Worthing
West Sussex BN13 2RQ
Tel. 01903 694817

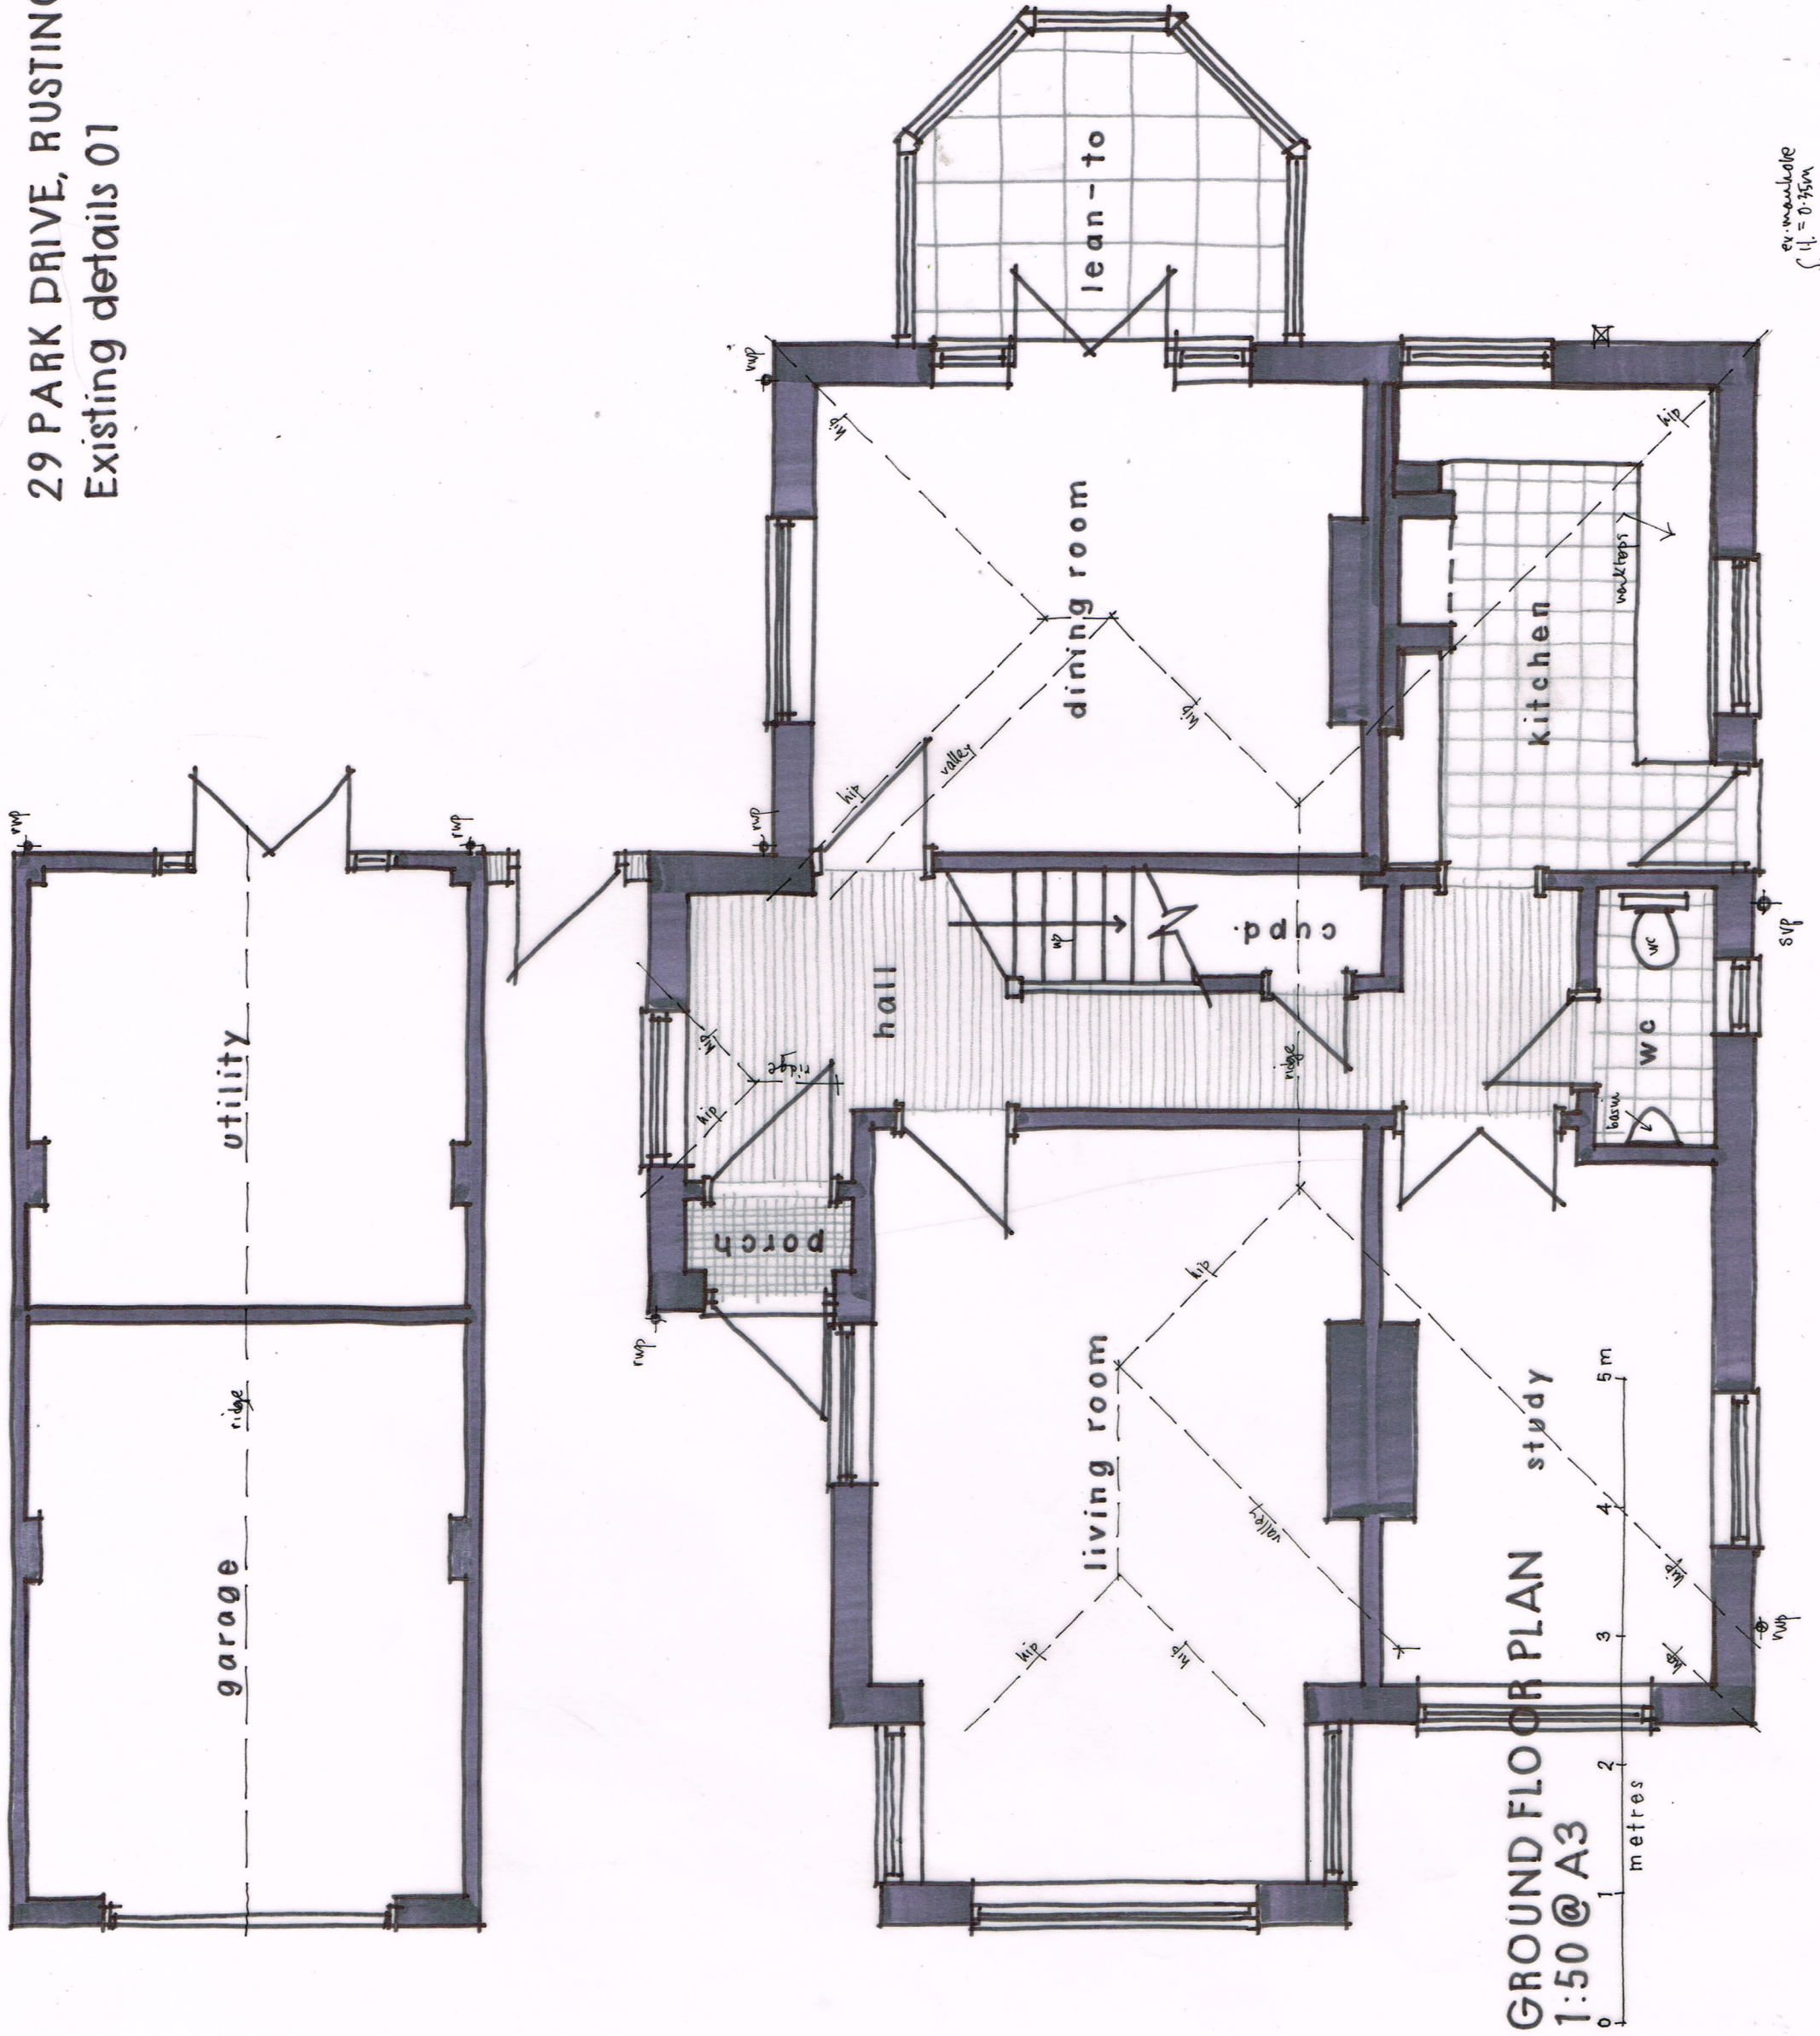

ROOF PLAN 1:200

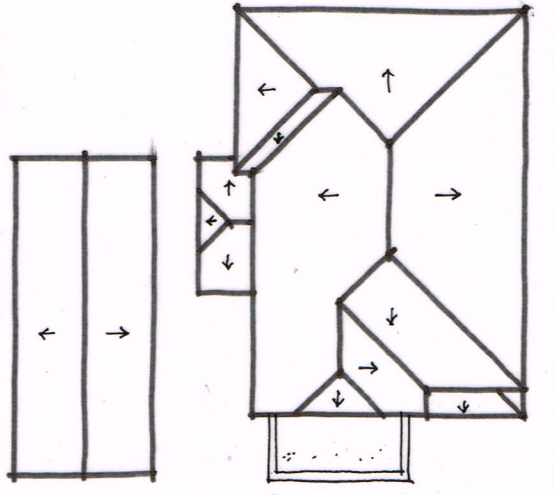

GROUND FLOOR PLAN
1:50 @ A3

ex. window
h. = 0.35m