


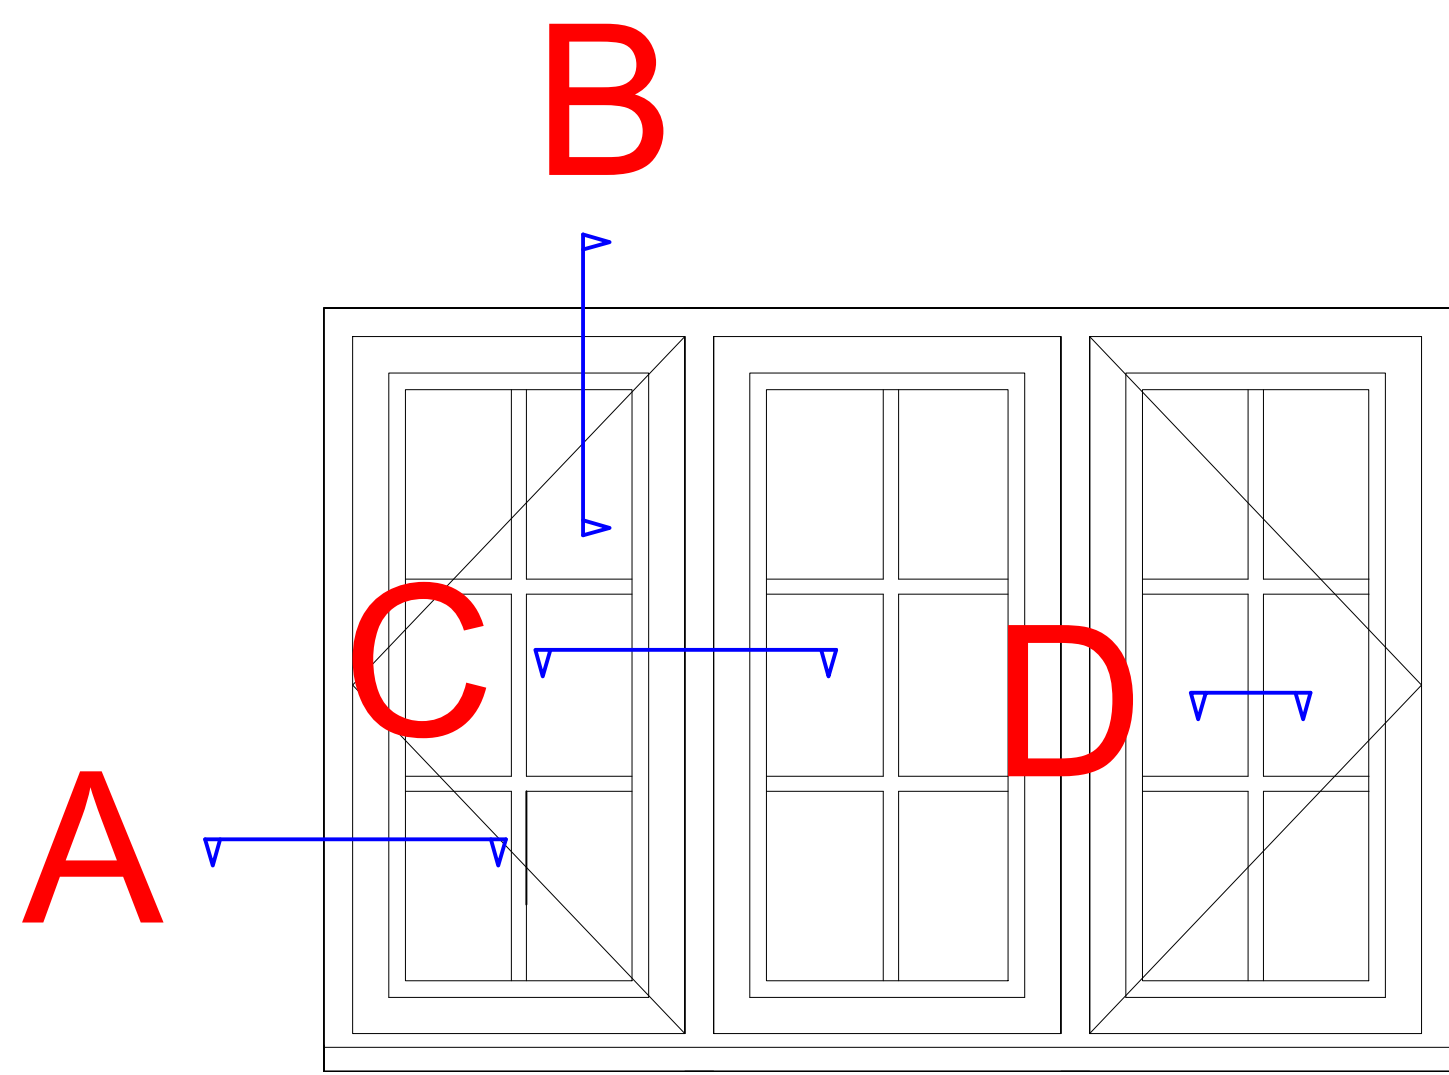
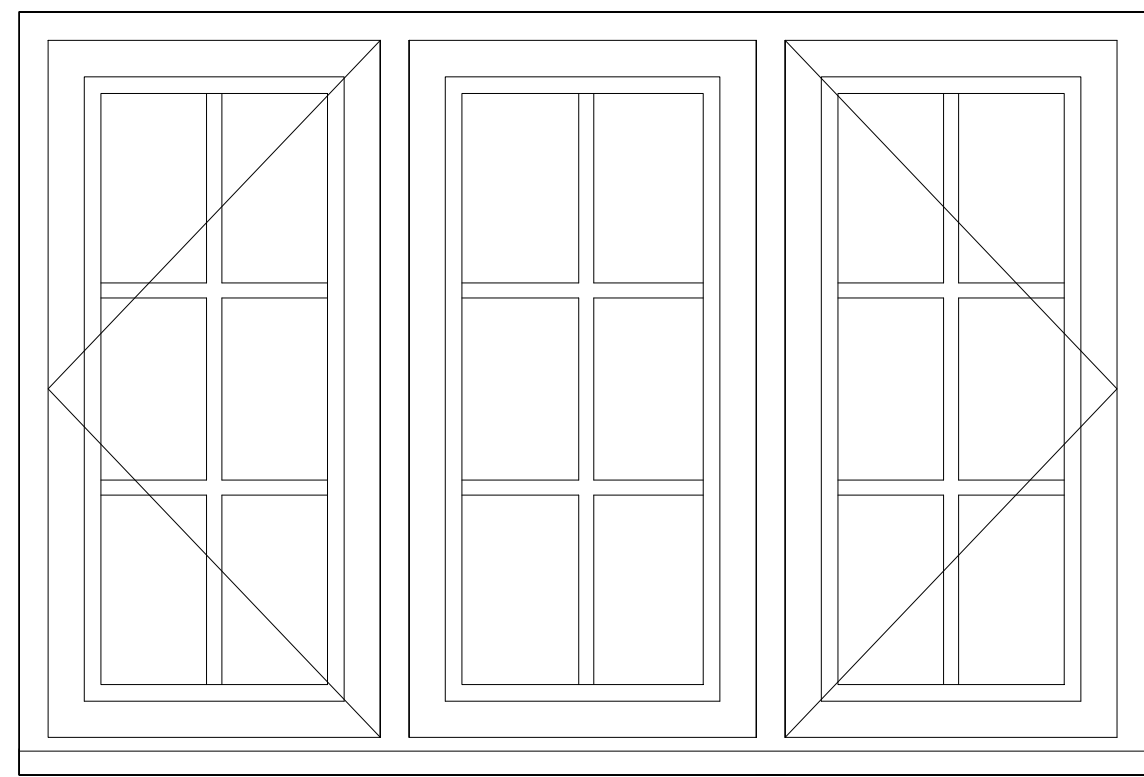
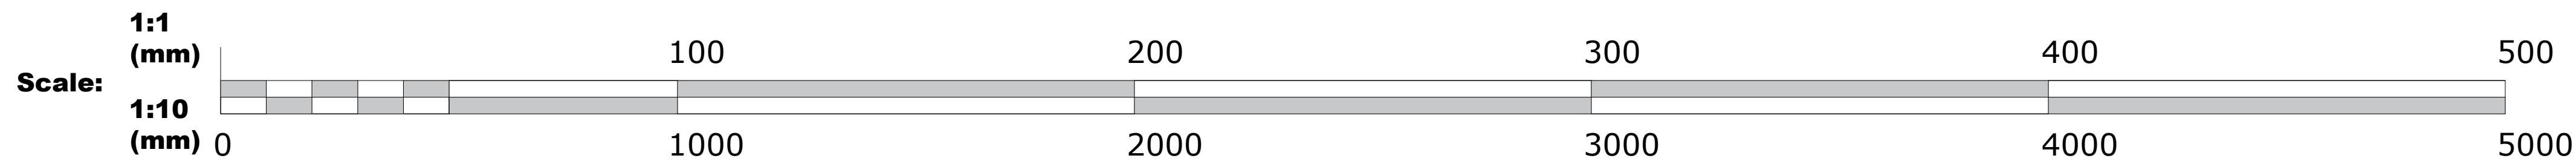
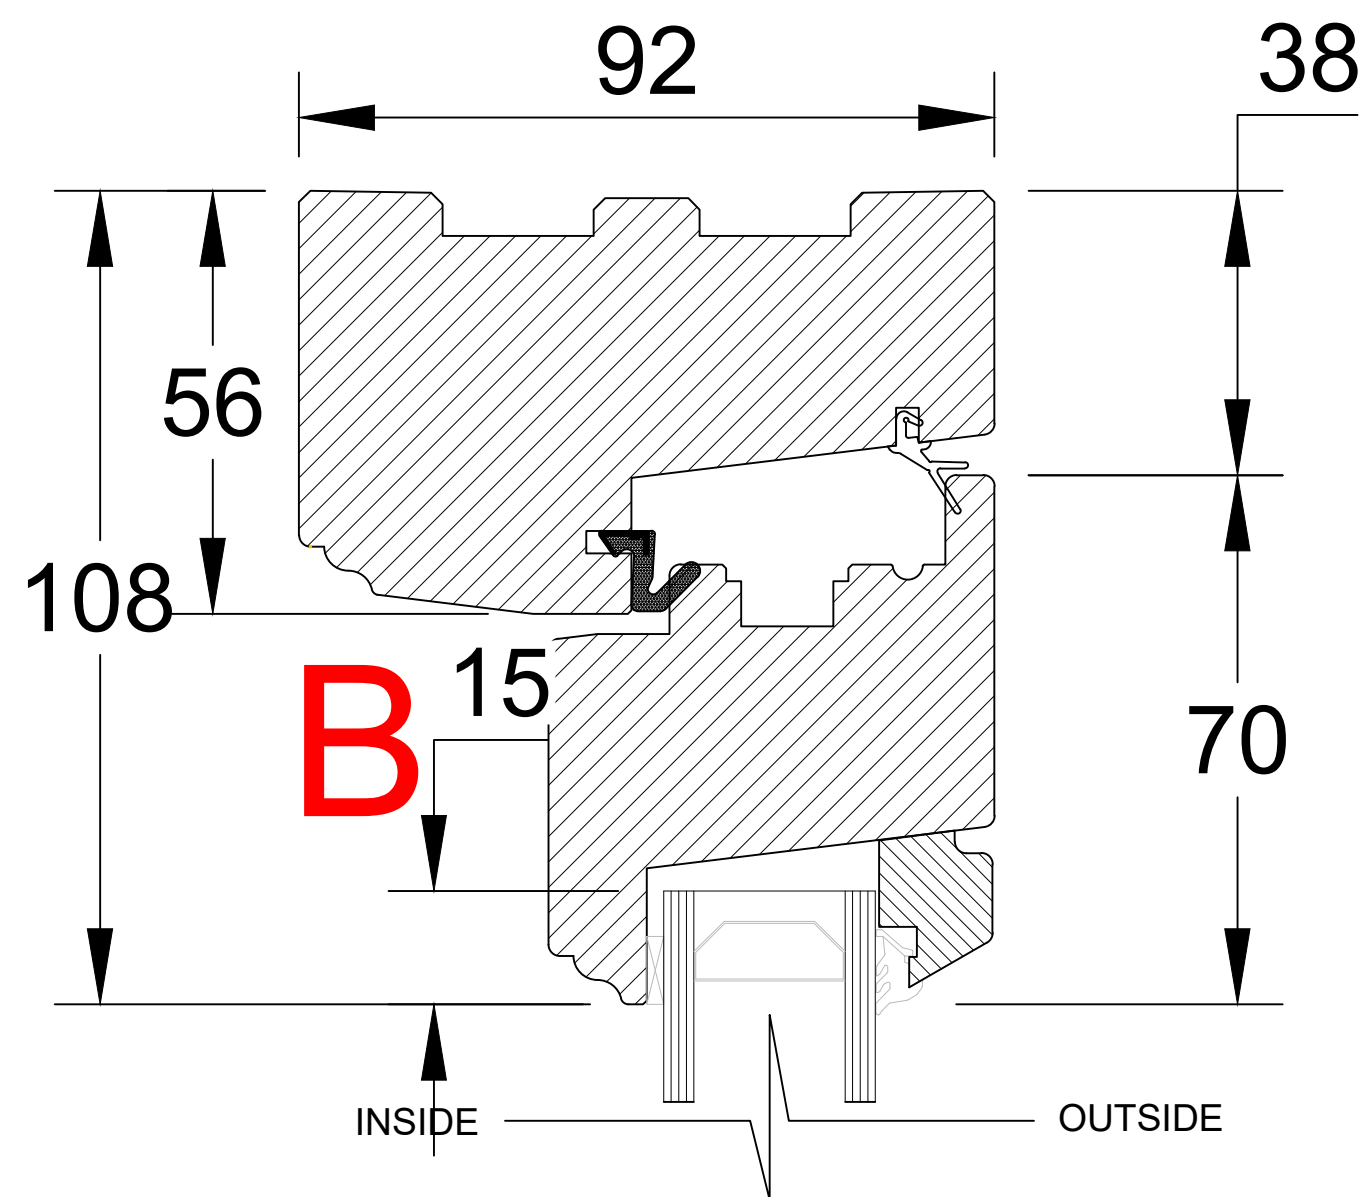


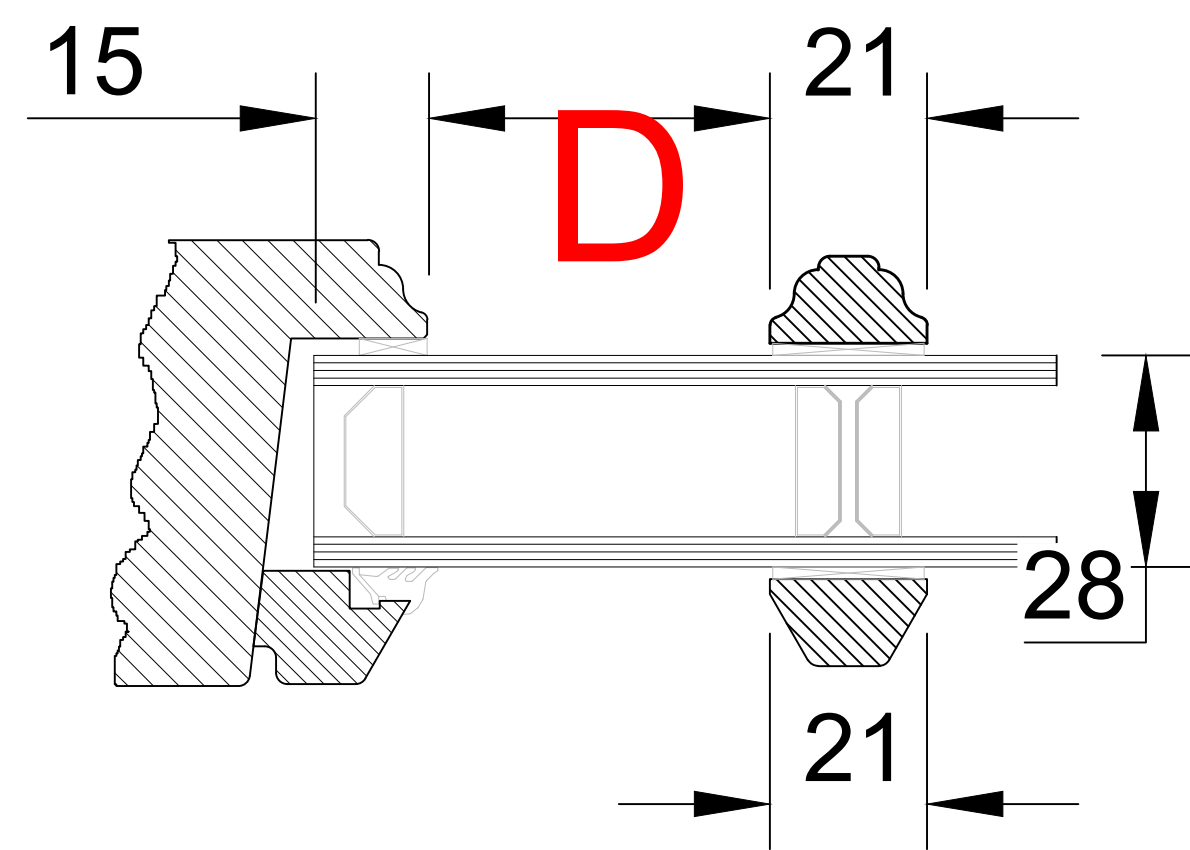

01

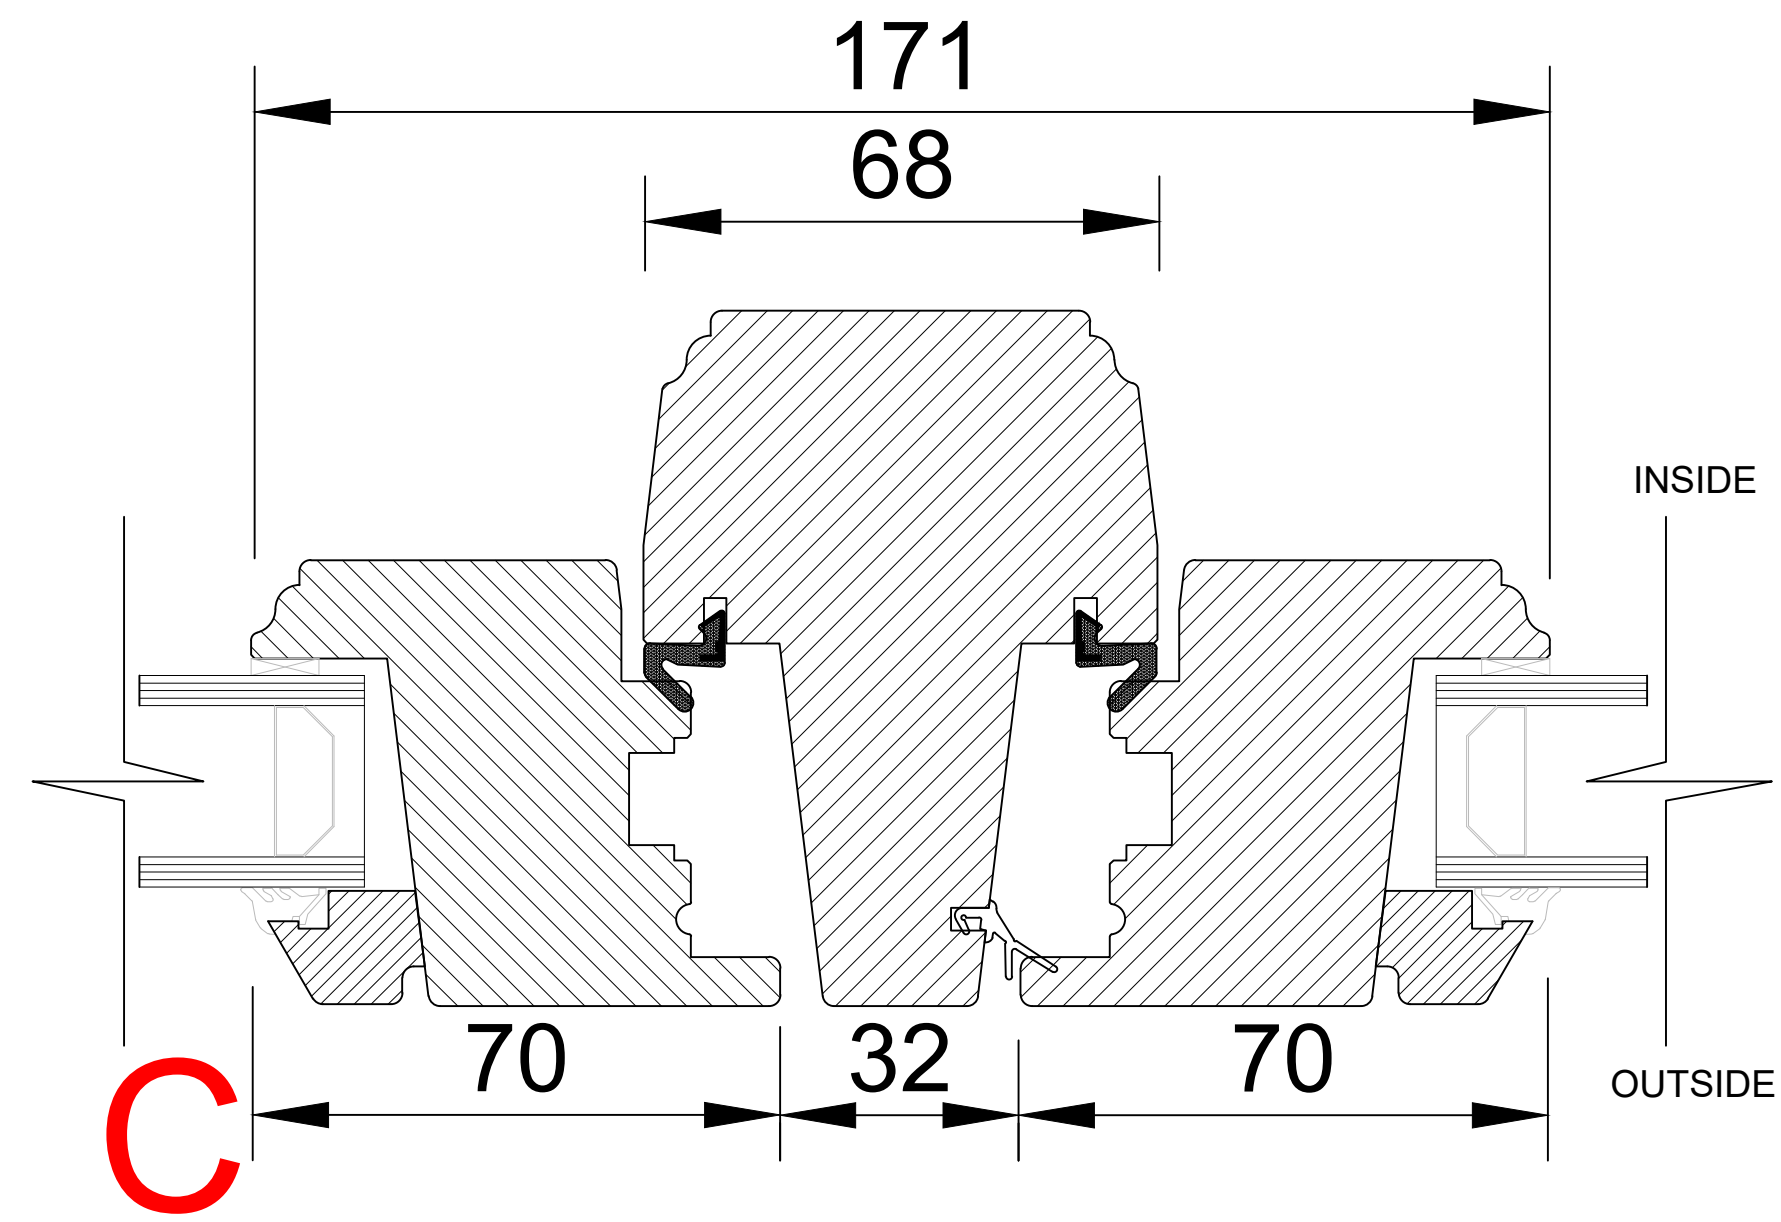

02

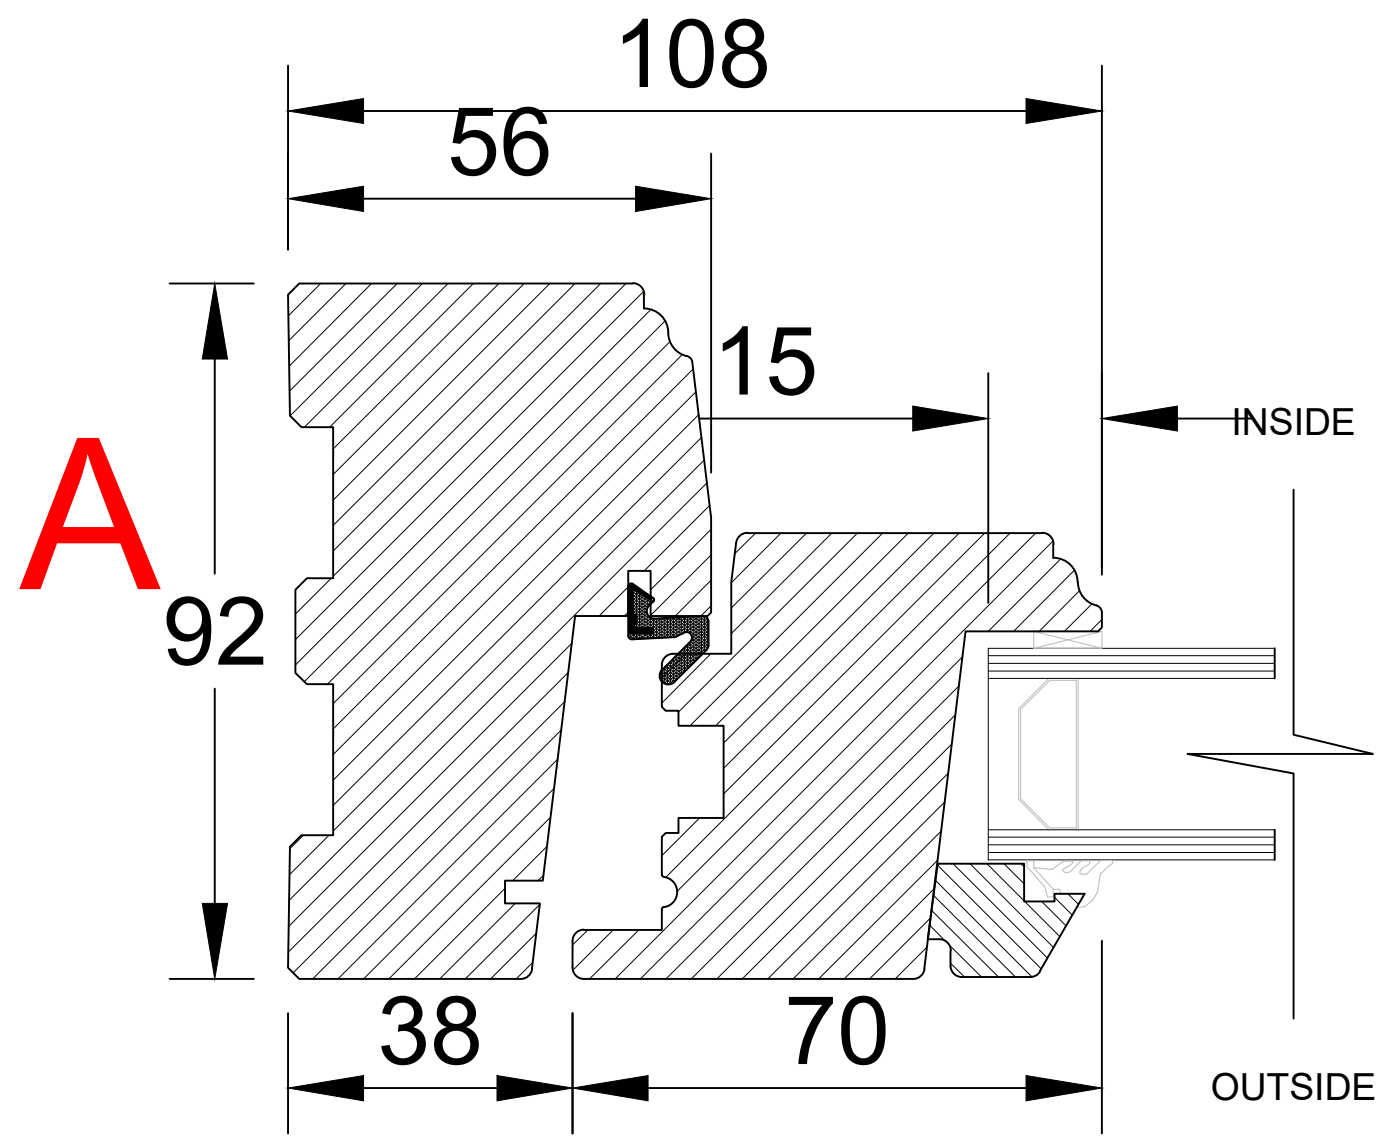

1. All dimensions in millimetres (mm) and levels in metres (m) unless noted otherwise.
2. This drawing to be read in conjunction with all other relevant drawings and specification.
3. All work to comply with the relevant British Standards, Codes of Practice and the Building Regulations.

Revisions:

Customer: Mrs Aileen Corner
2 Manor Cottages
Preston Paddock
LITTLEHAMPTON
BN16 2AF

Drawing Title:
Proposed timber casement windows

Drawing No: 1858/PP/03 Contract No: SU1858BA

Scale: 1:1/1:10 Starting Date:

Drawn: E.Radinaite Size: A1 Revision: . Ref No: .



© Crown copyright. All rights reserved.
License numbers 010031673 and 100042205