




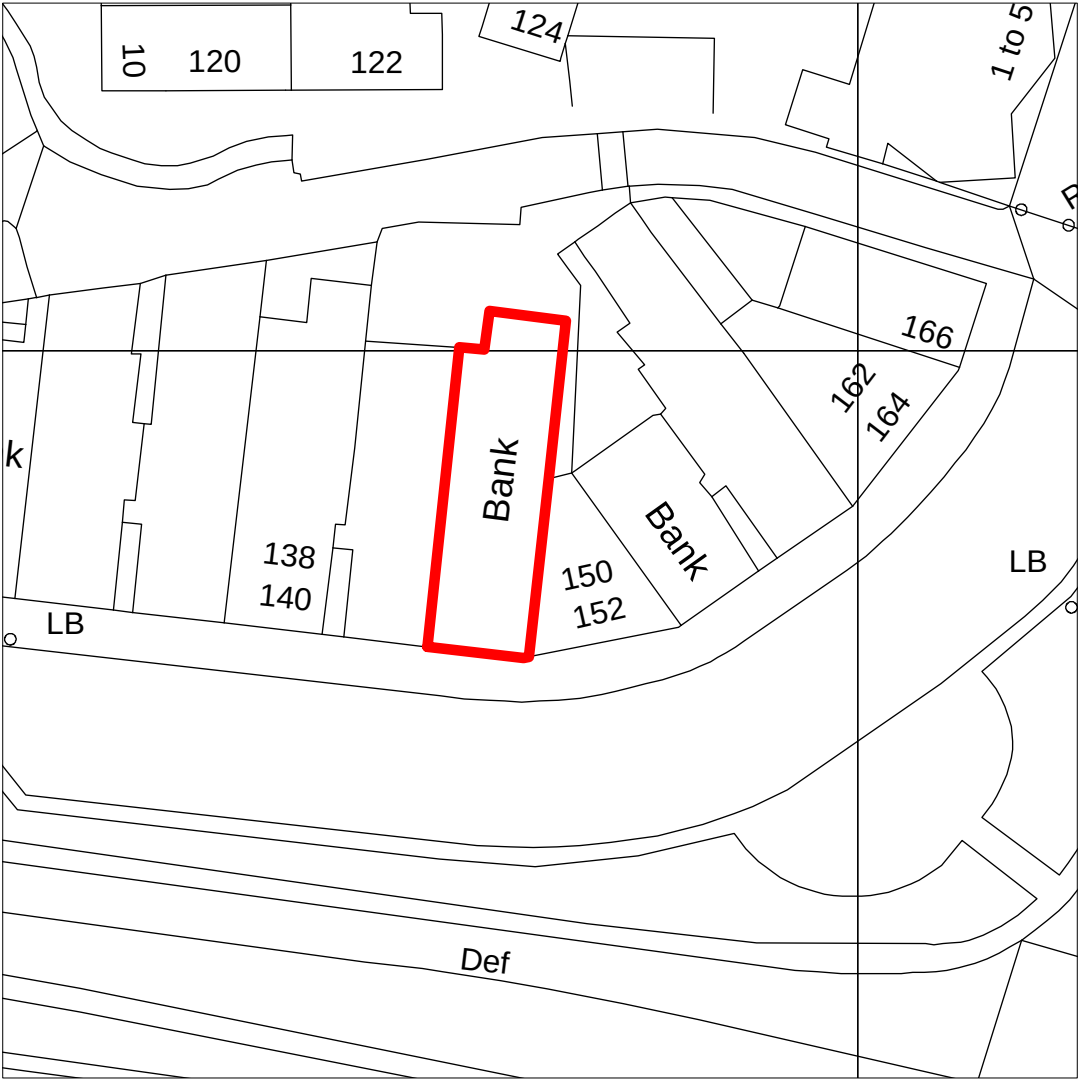


BLOCK PLAN 1:500 @ A3

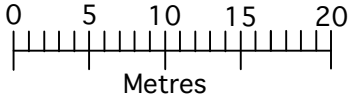

© Crown copyright and database rights 2016 OS 100038864
Reproduction in whole or in part is prohibited
without the permission of Ordnance Survey.

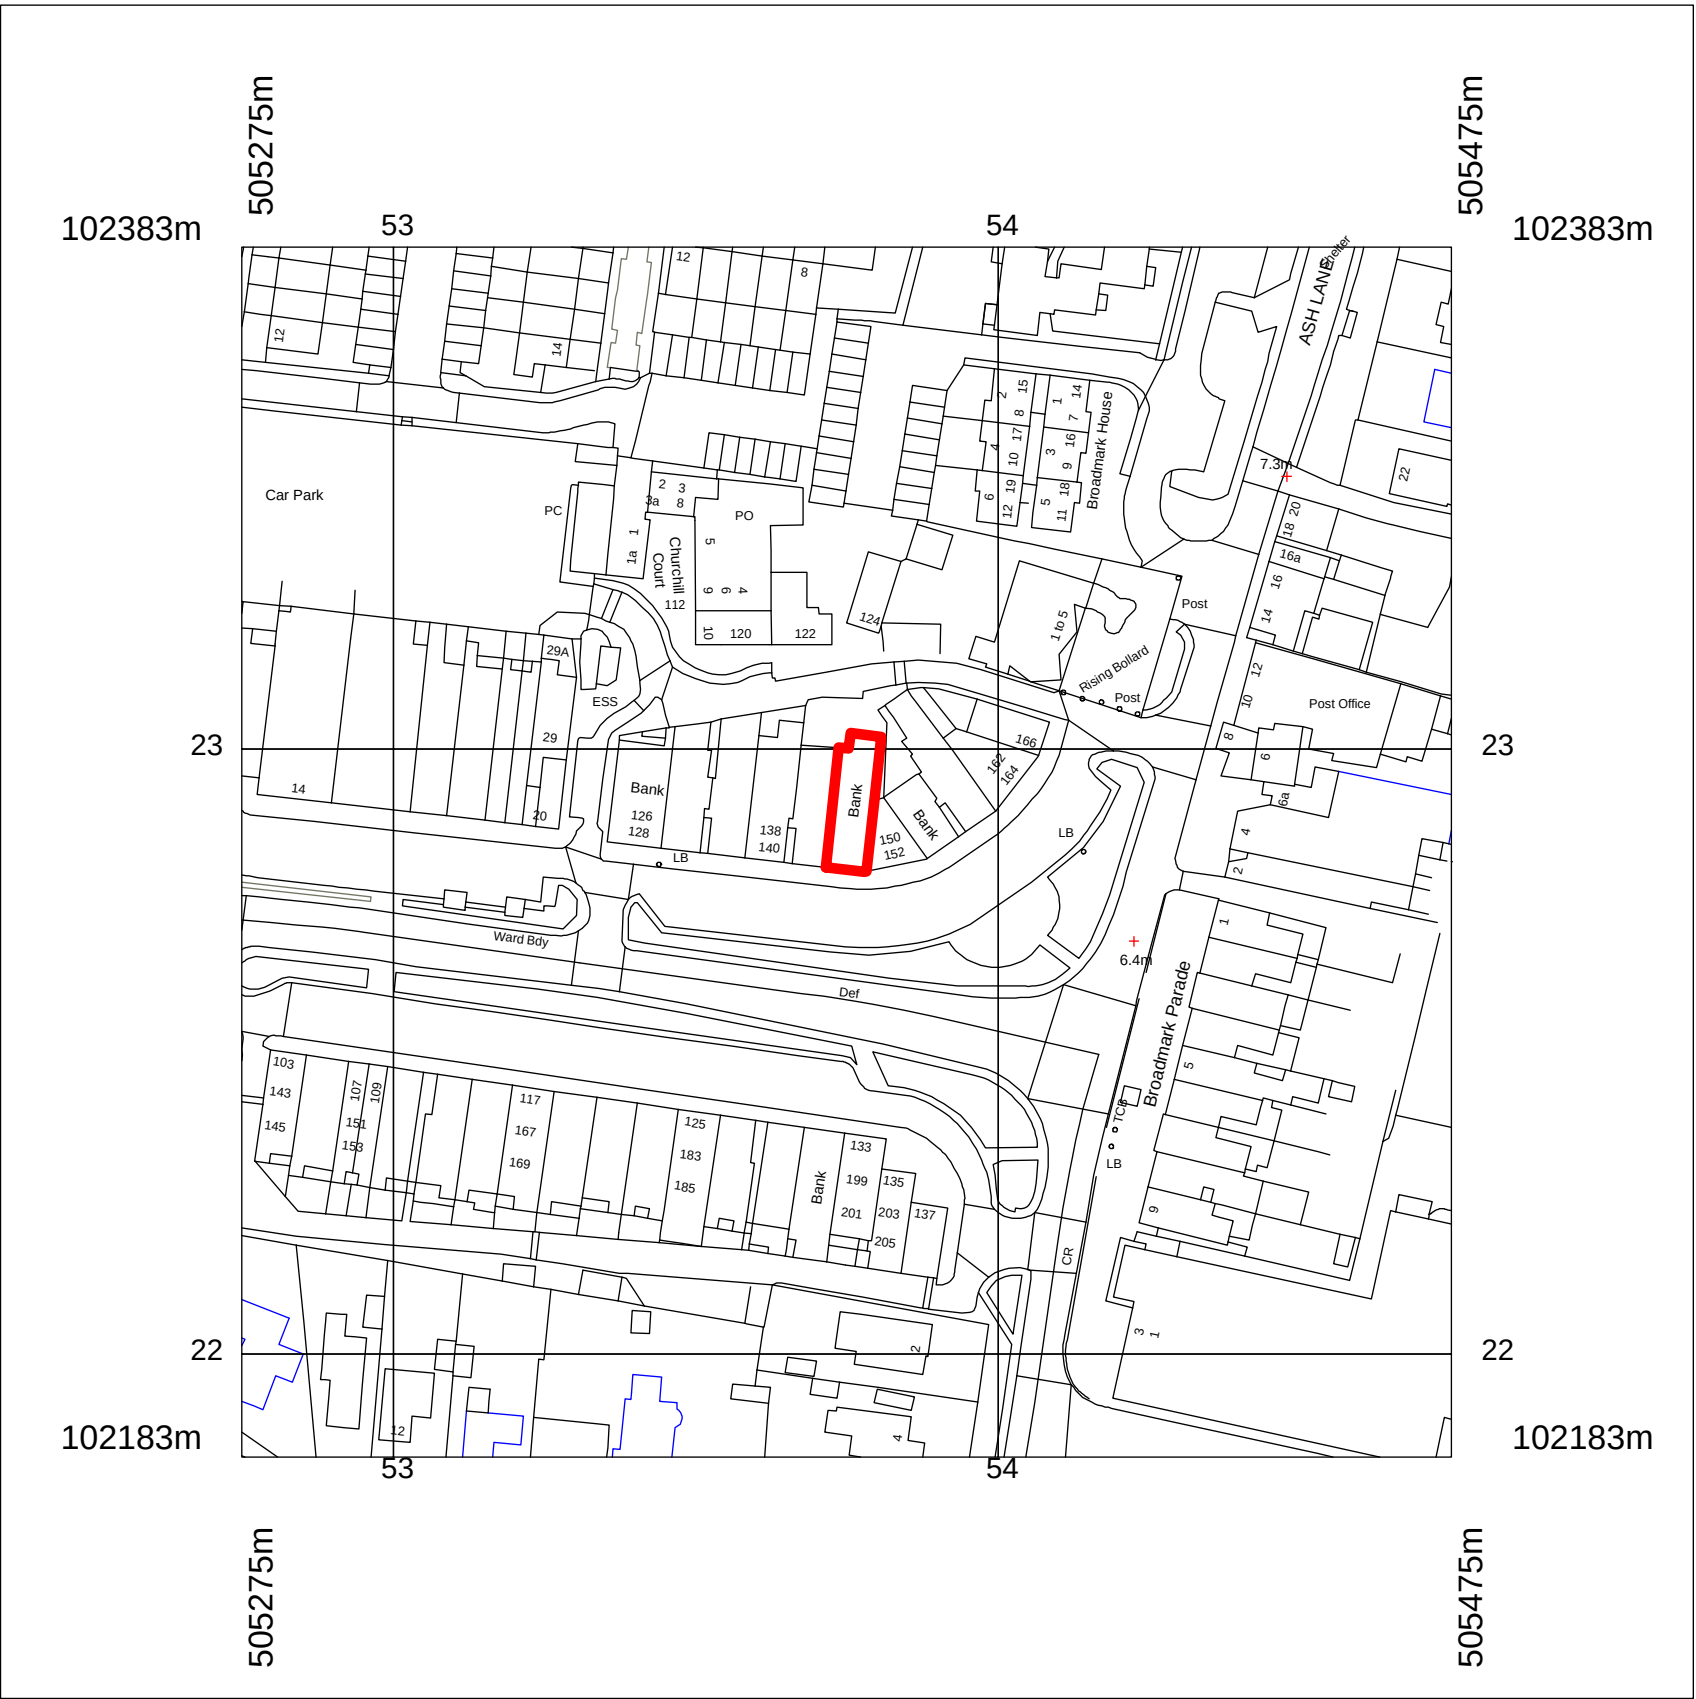

LOCATION PLAN 1:1250 @ A3

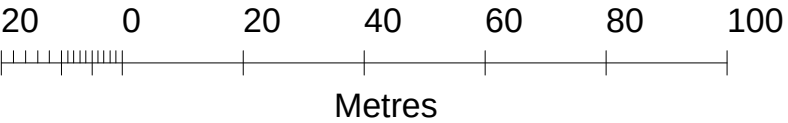

A&Q

PARTNERSHIP

UNITED KINGDOM • HONG KONG

www.aqp.co.uk

architecture | design | masterplanning | interiors

REVISION	BY	DATE	REVISION	BY	DATE

CONTRACTORS MUST CHECK ALL DIMENSIONS ON SITE. ONLY FIGURED DIMENSIONS ARE TO BE WORKED FROM. DISCREPANCIES MUST BE REPORTED TO THE ARCHITECT BEFORE PROCEEDING.

© THIS DRAWING IS COPYRIGHT

PLANNING APPLICATION

CLIENT	CORPORATE REAL ESTATE
PROJECT	ATM SIGNAGE REPLACEMENT HSBC RUSTINGTON 146 THE STREET, BN16 3DB PIN GB2074

PUBLIC	
DRAWING LOCATION & BLOCK PLAN	
DRAWING No.	SCALE
19 230 463 PA 01	AS NOTED
DRAWN BY / OFFICE	REVISION
AT / LONDON	-