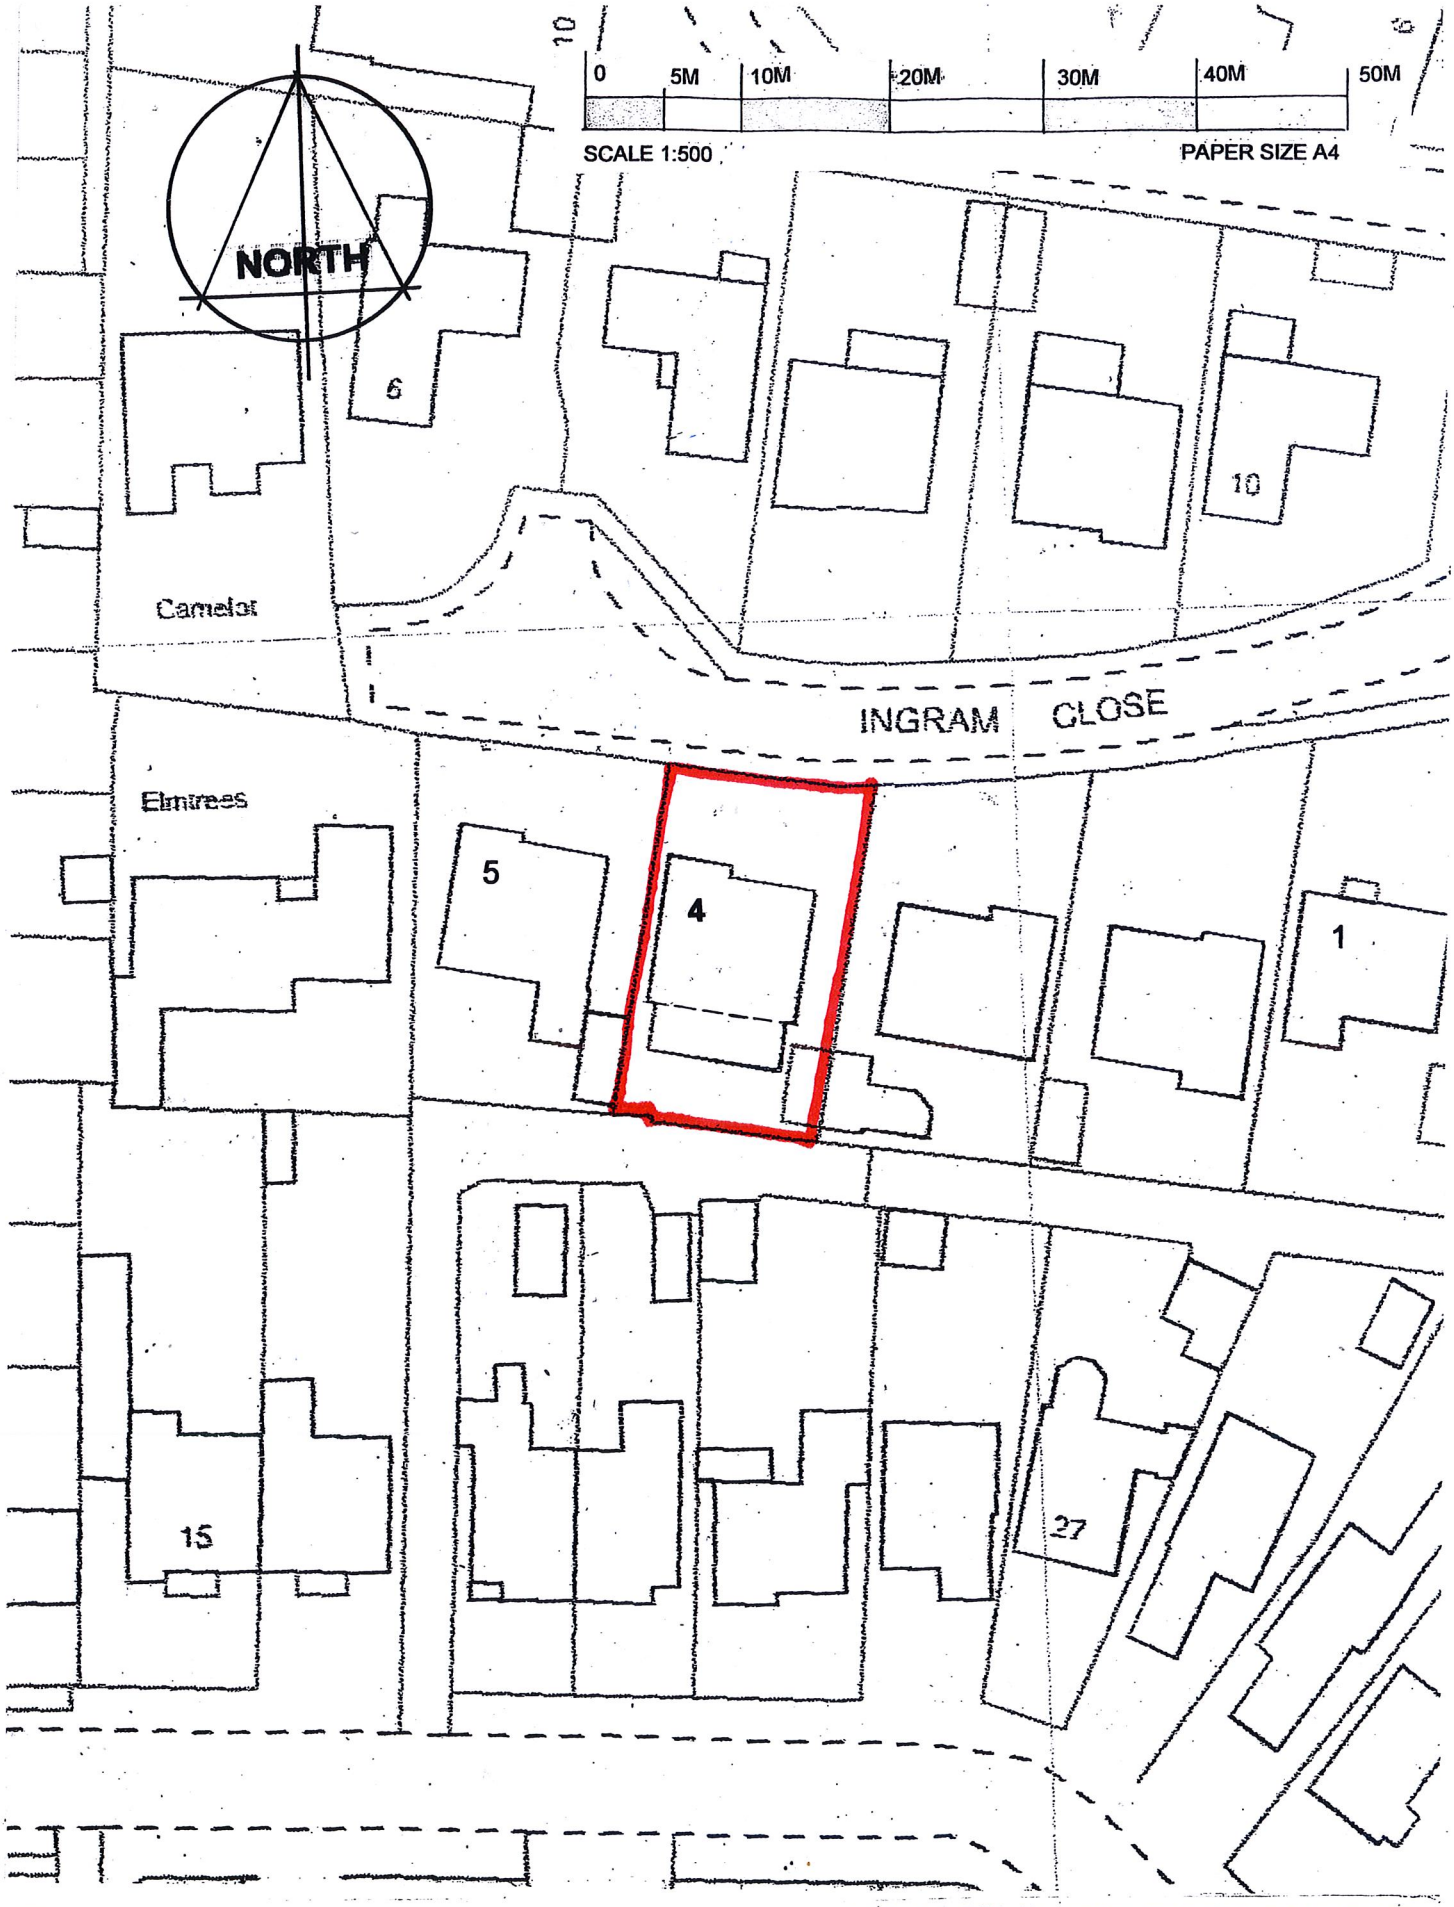


BLOCK PLAN

STIRLING DESIGN & CONSTRUCTION SERVICES LTD
BURGESS HILL, RH15 0PT, ARCHITECTS 01444 870073

RUSTINGTON

4 INGRAM CLOSE, BN16 3NZ

PROPOSED ALTERATION WORKS

DATE: 12 / 18 SCALE: 1:500 DRWG: /

ARUN DISTRICT COUNCIL R/294/18/HH