
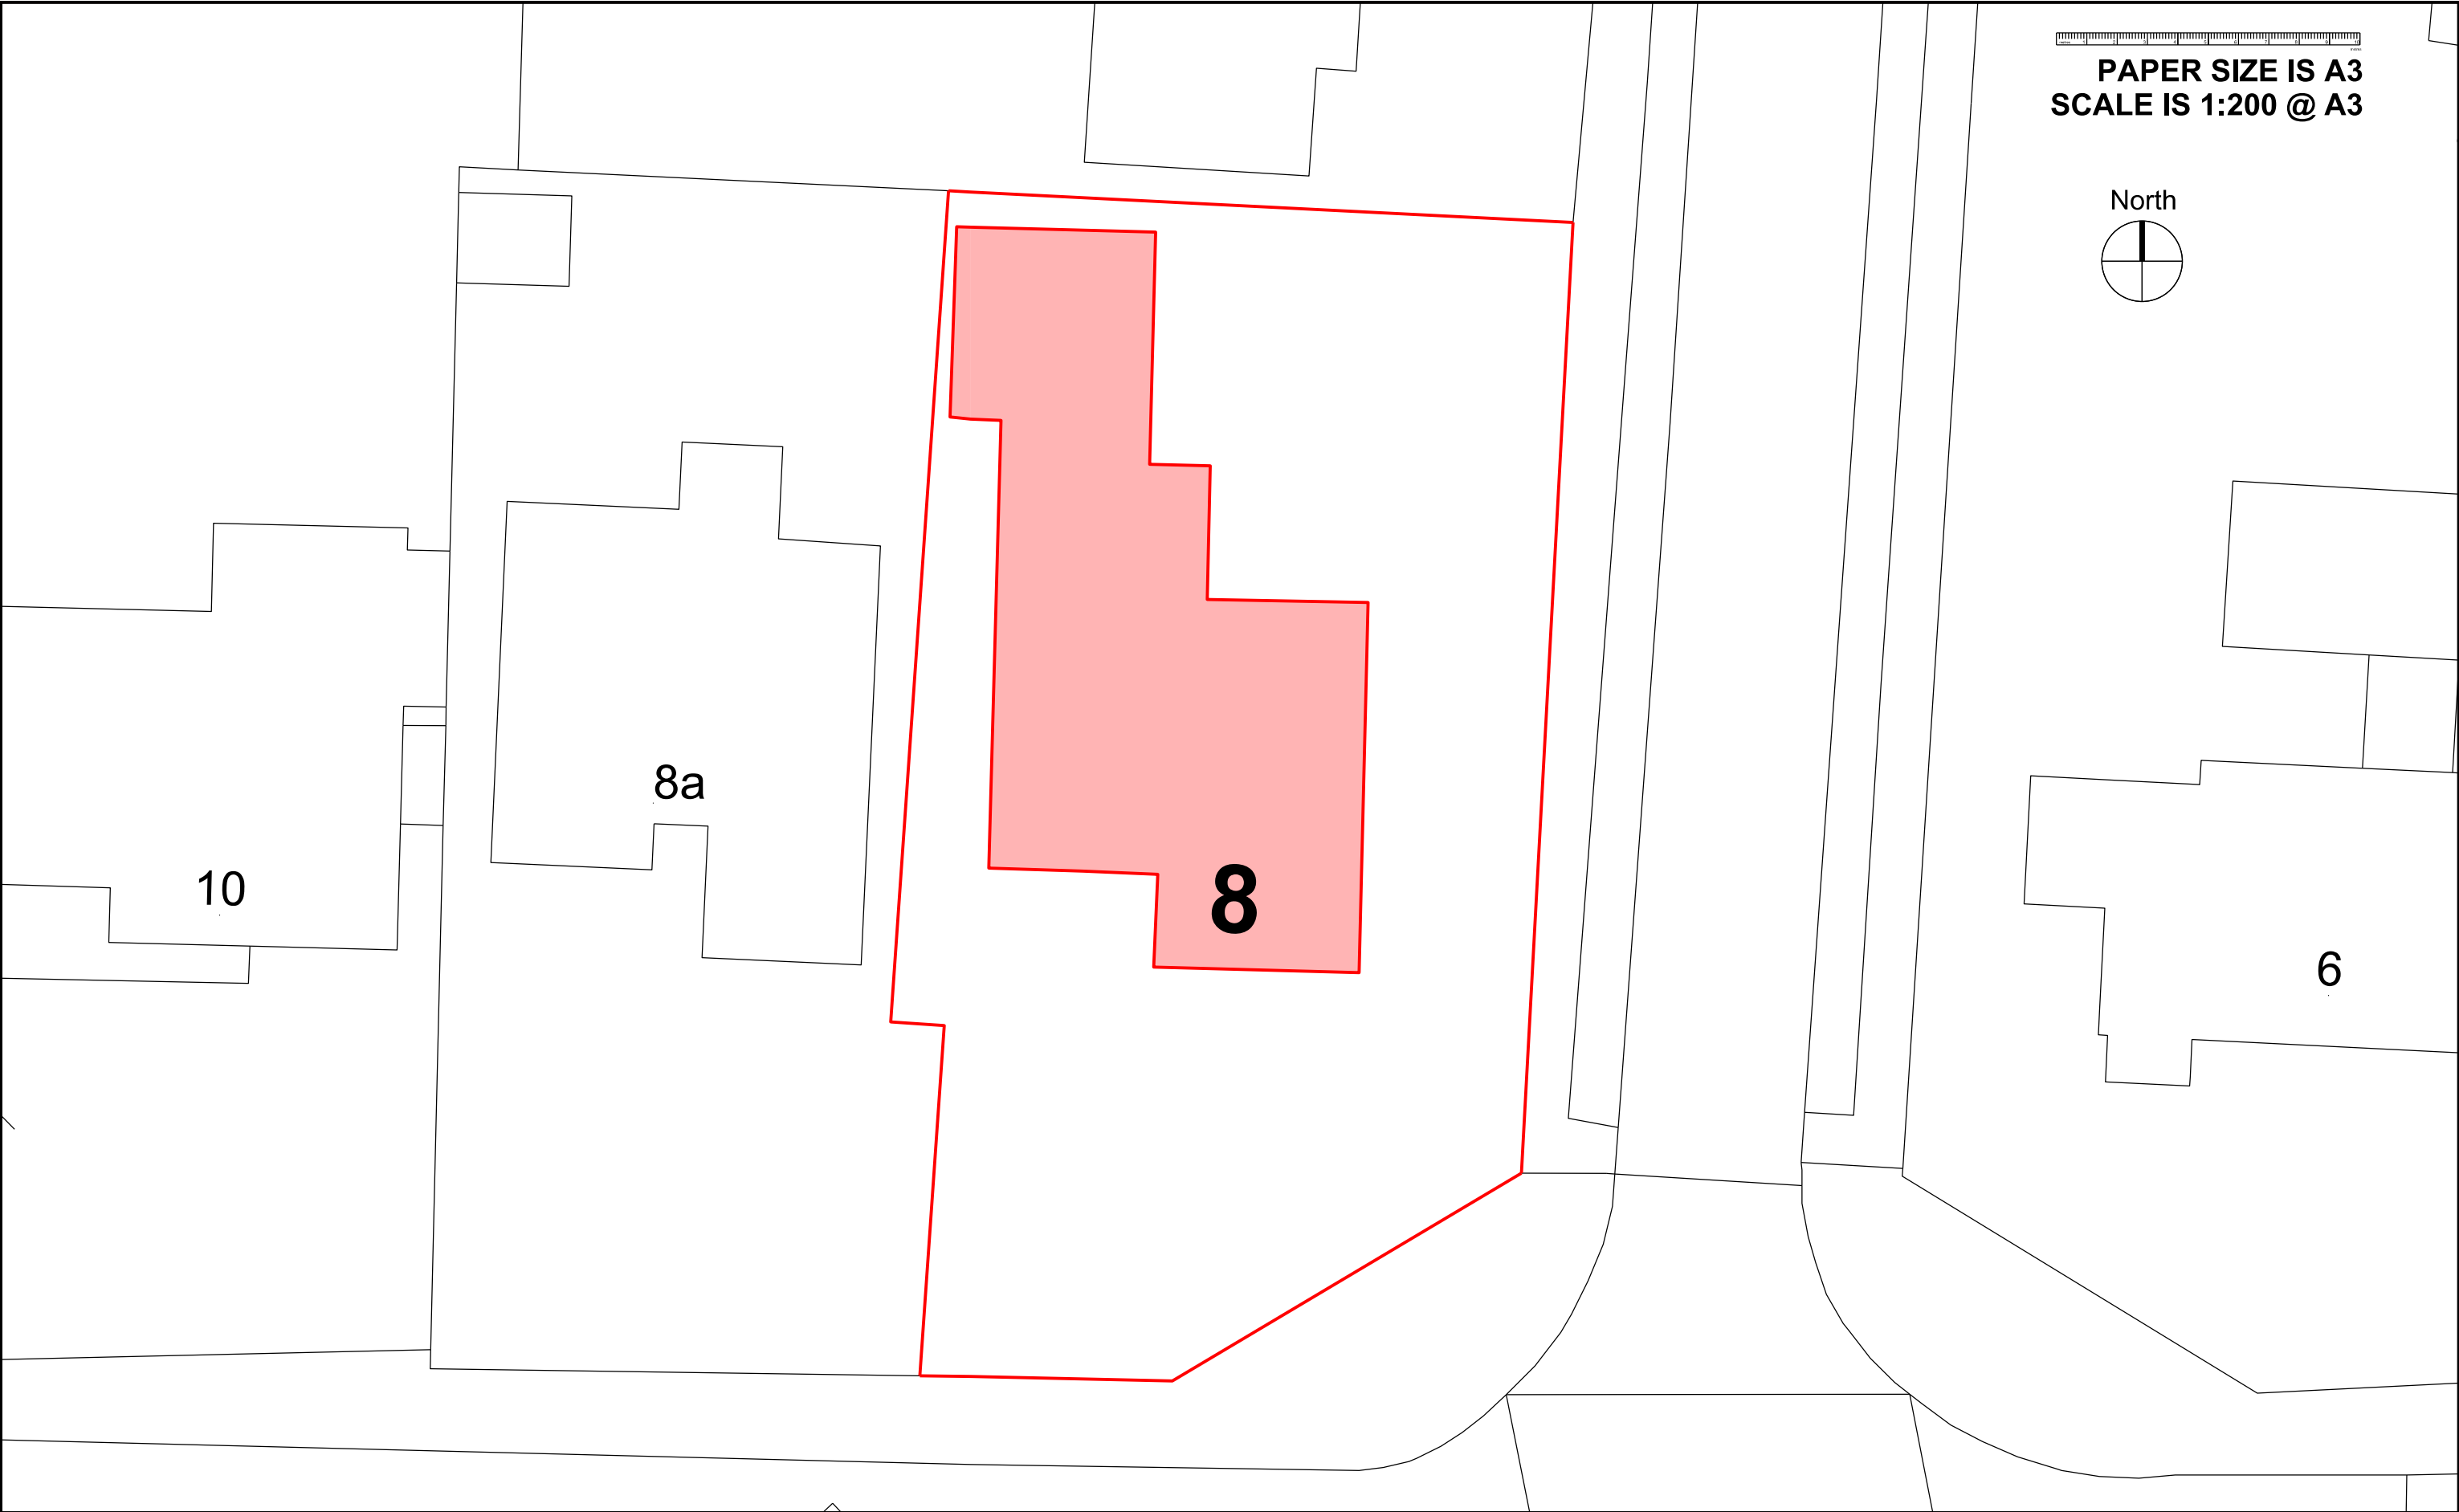


PAPER SIZE IS A3
SCALE IS 1:200 @ A3

North

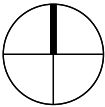

This drawing is copyright Shape Architecture Ltd. The Contractor must not scale from the drawing. All dimensions to be taken from dimension strings. Where any discrepancies are found between dimensions these must be brought to the attention of the Architects for resolution. Where discrepancies exist between reference or assembly drawings and detail drawings the latter take preference.				SHAPE Architecture WWW.SHAPEARCHITECTURE.CO.UK FOR PLANNING	8 Botany Close, Rustington W. Sussex EXISTING BLOCK PLAN DRAWING	1:200 @ A3 November 2021		
						SCALE	DATE	
						SU002		
						DWG. NO.	REVISION	CHECKED