


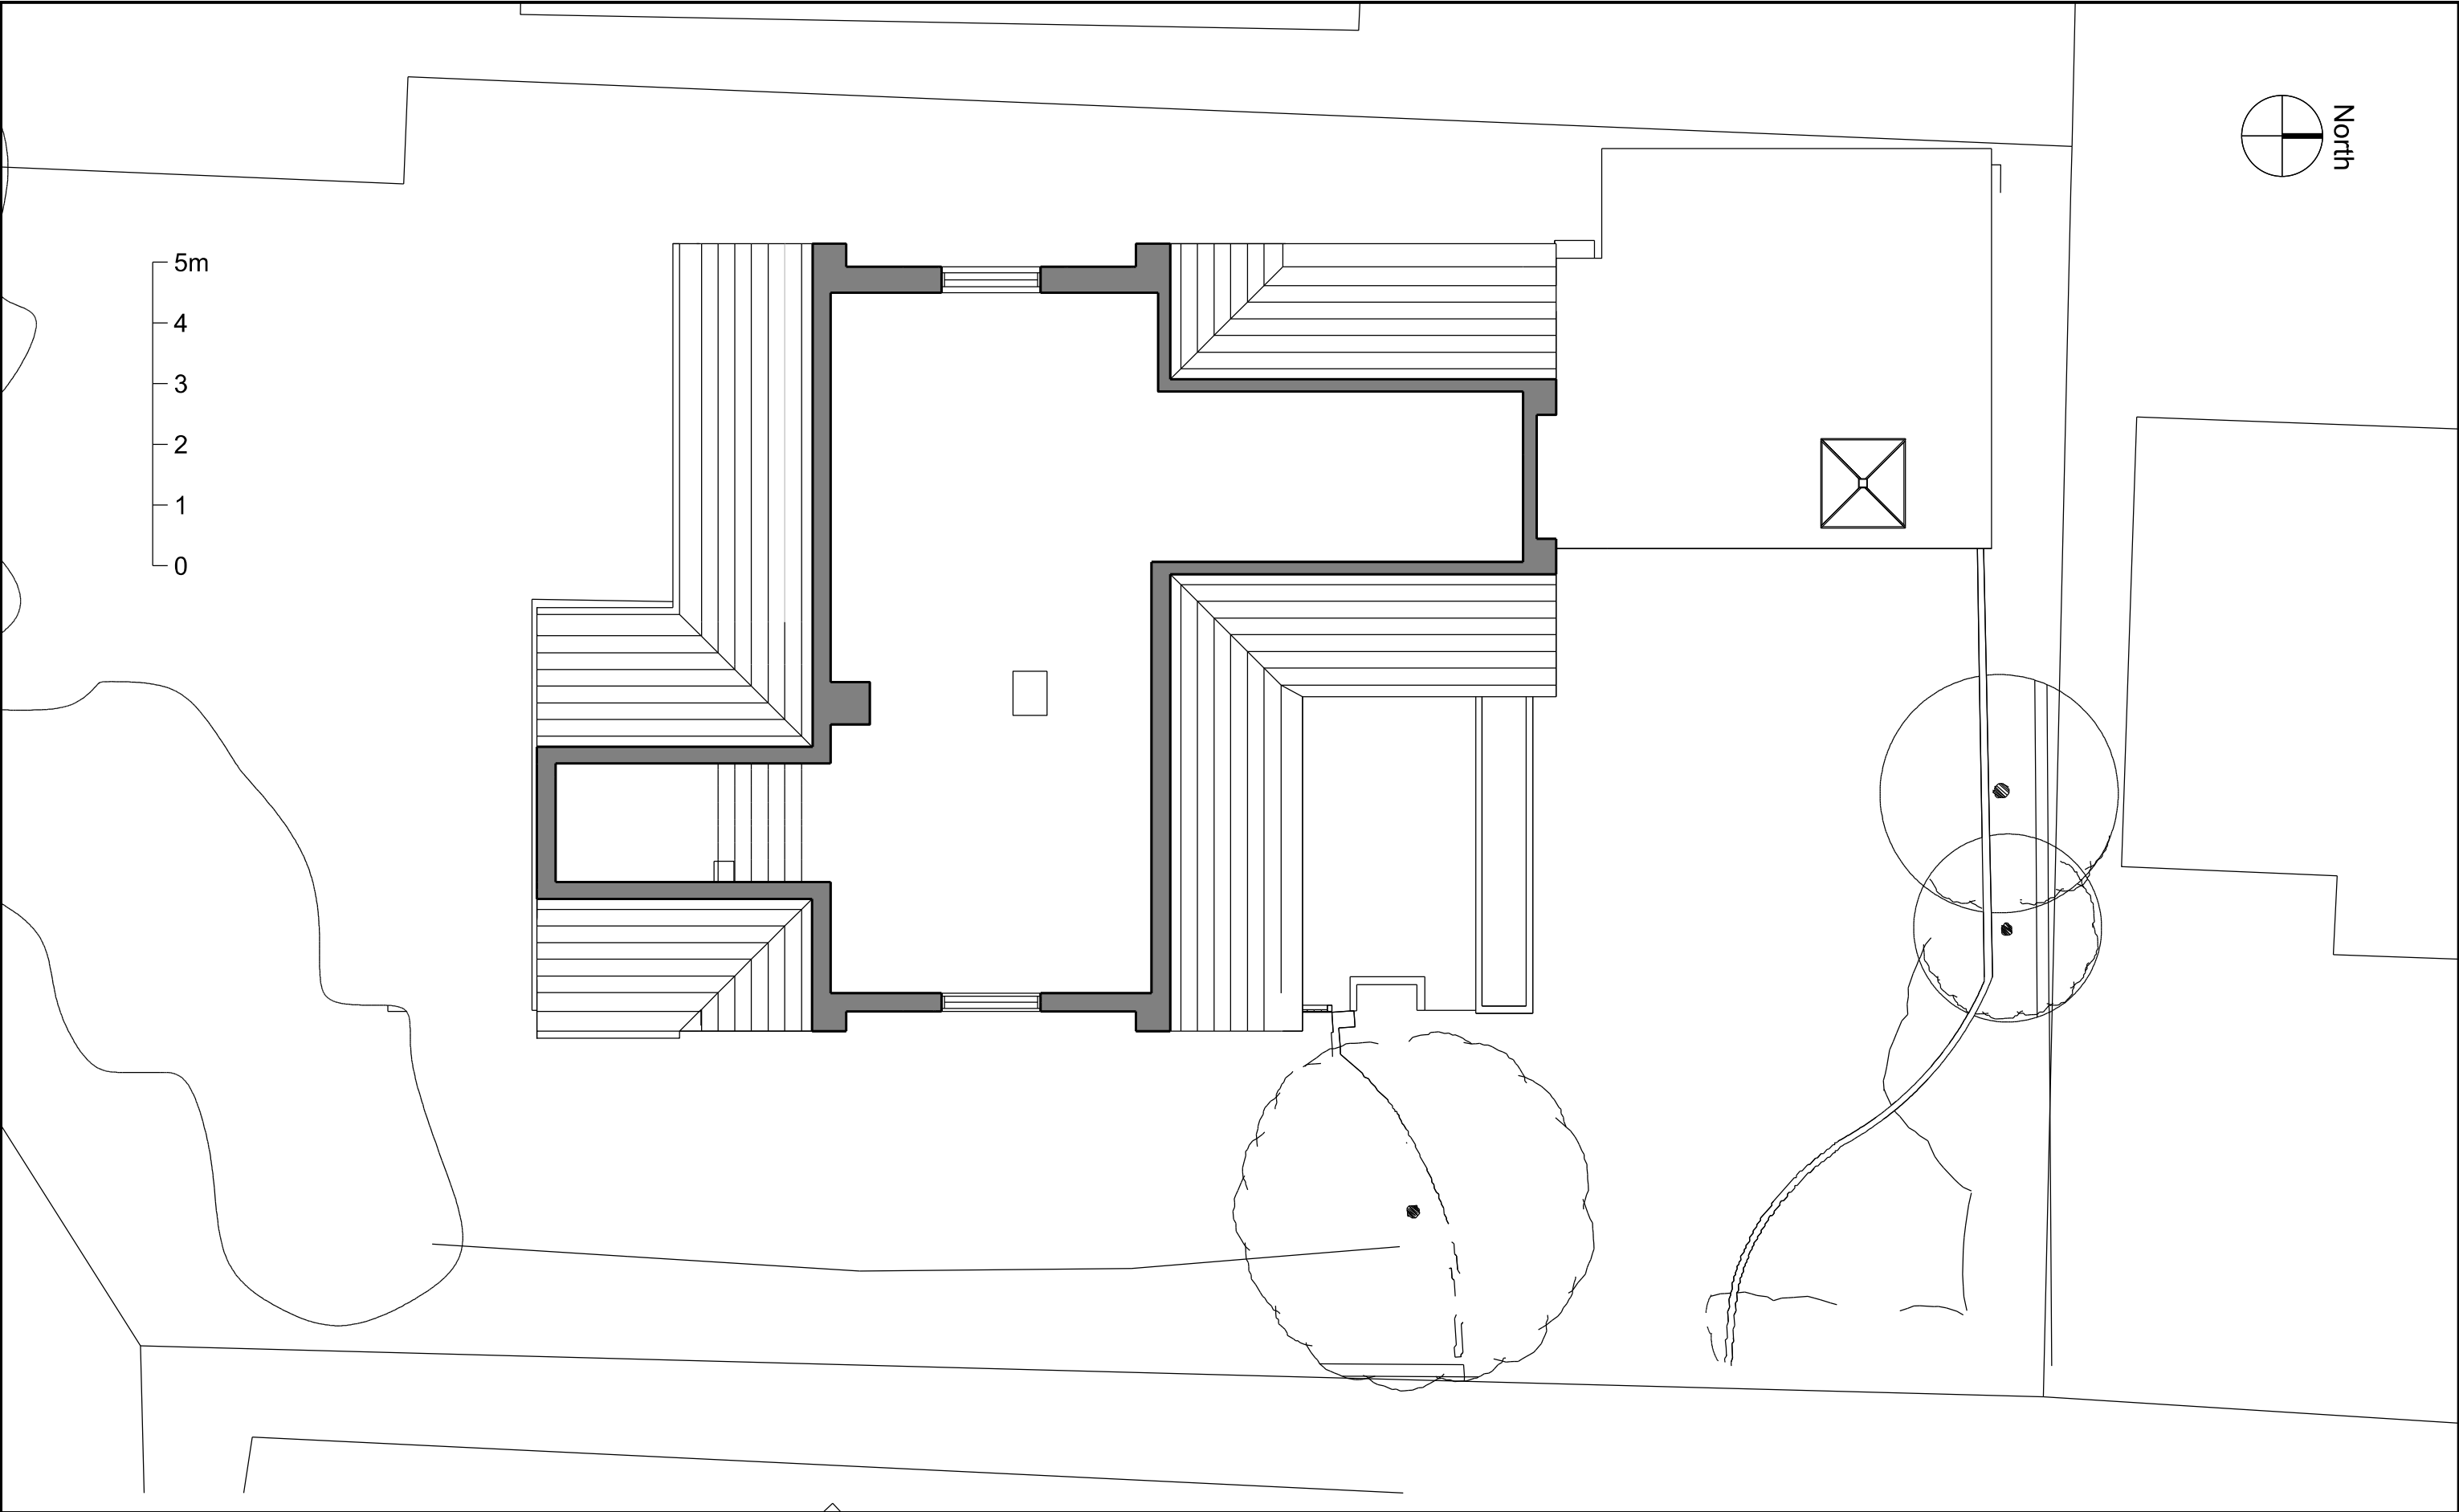

This drawing is copyright Shape Architecture Ltd. The Contractor must not scale from the drawing. All dimensions to be taken from dimension strings. Where any discrepancies are found between dimensions these must be brought to the attention of the Architects for resolution. Where discrepancies exist between reference or assembly drawings and detail drawings the latter take preference.				SHAPE Architecture WWW.SHAPEARCHITECTURE.CO.UK FOR PLANNING	8 Botany Close, Rustington W. Sussex EXISTING LOFT PLAN DRAWING	1:100 @ A3 November 2021	
						SCALE	DATE
						SU004	
						DWG. NO.	REVISION CHECKED