




Proposed roof enlargement
 Hip to gable (x2)
 $\frac{1.1 \times 0.9 \times 2.1}{6} \times 2 = 0.64 \times 2 = 0.69 \text{ m}^3$
 Rear dormer
 $\frac{0.2 \times 3.3 \times 2.4}{2} = 0.66 \text{ m}^3$
 Total enlargement = $0.69 \text{ m}^3 + 0.66 \text{ m}^3 = 1.35 \text{ m}^3$ $\therefore$ Permitted Development

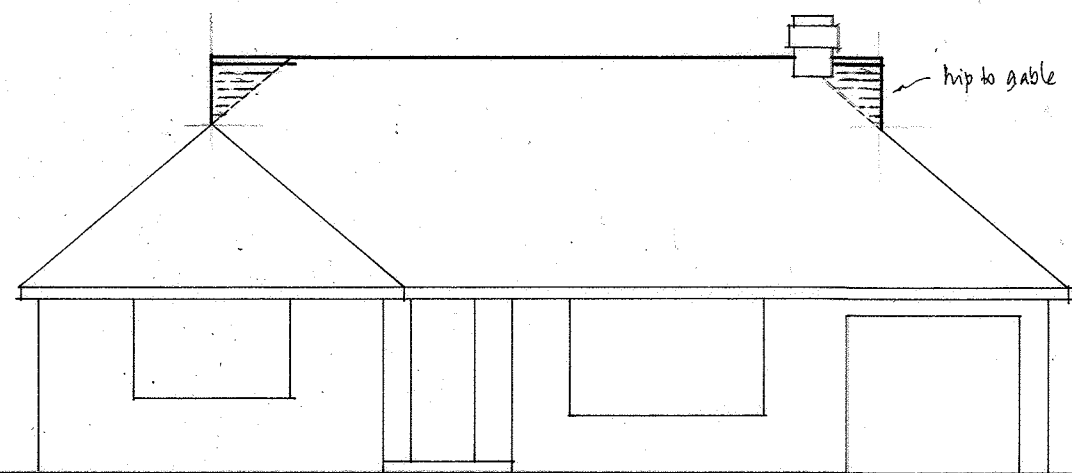


Front elevation

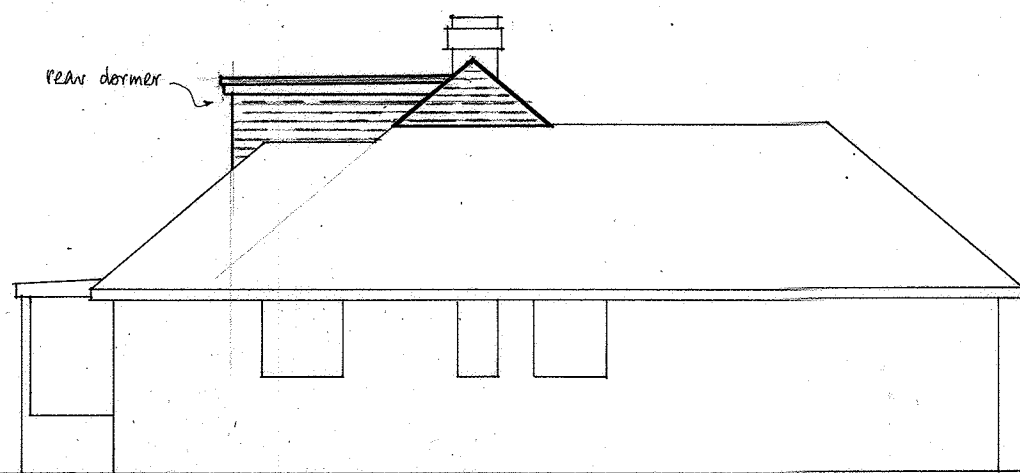


Side

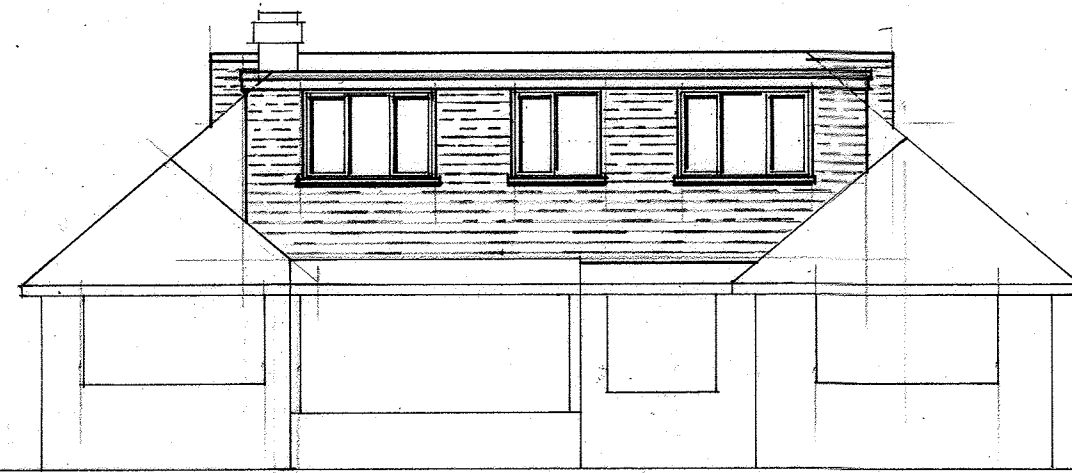


Rear

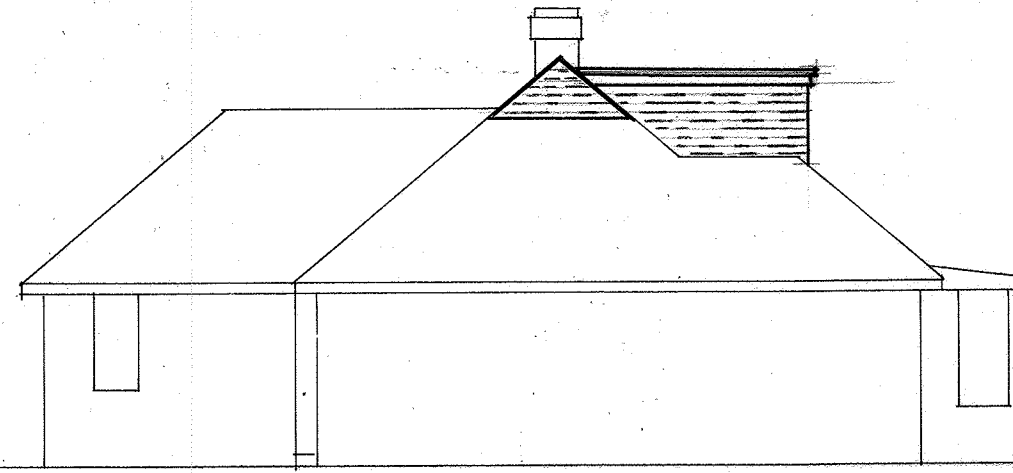


Side

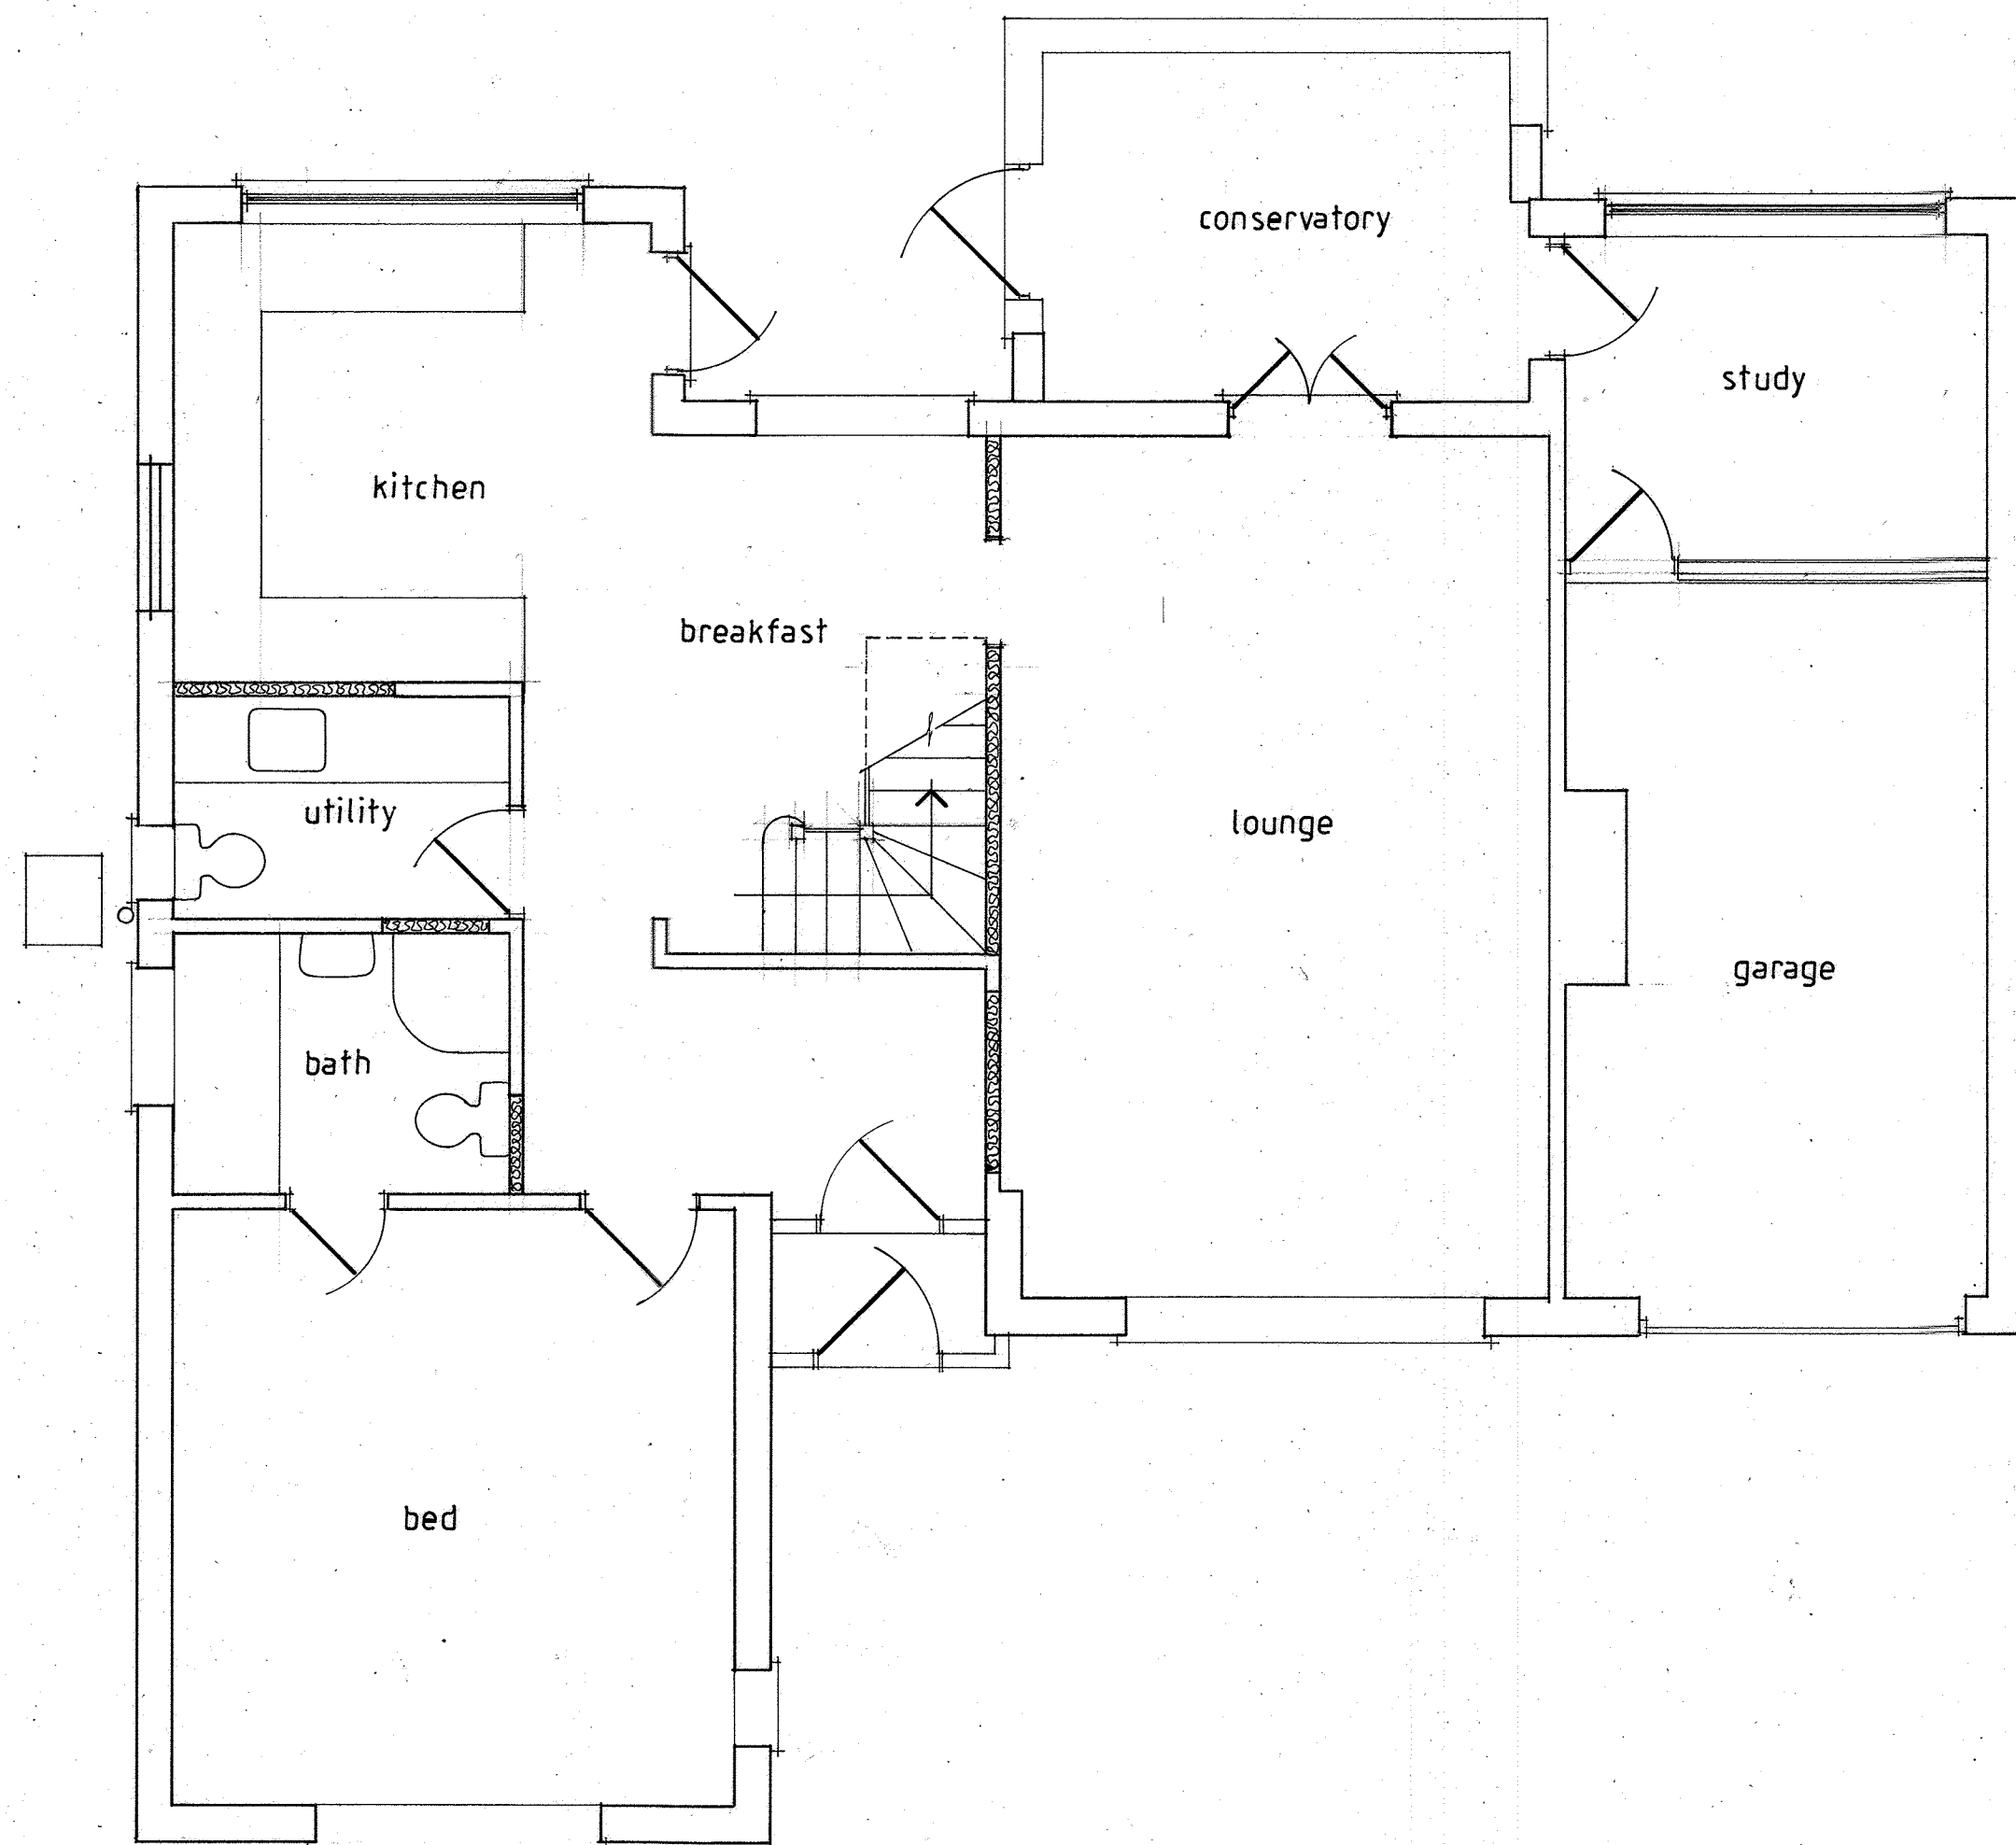

Ground floor plan

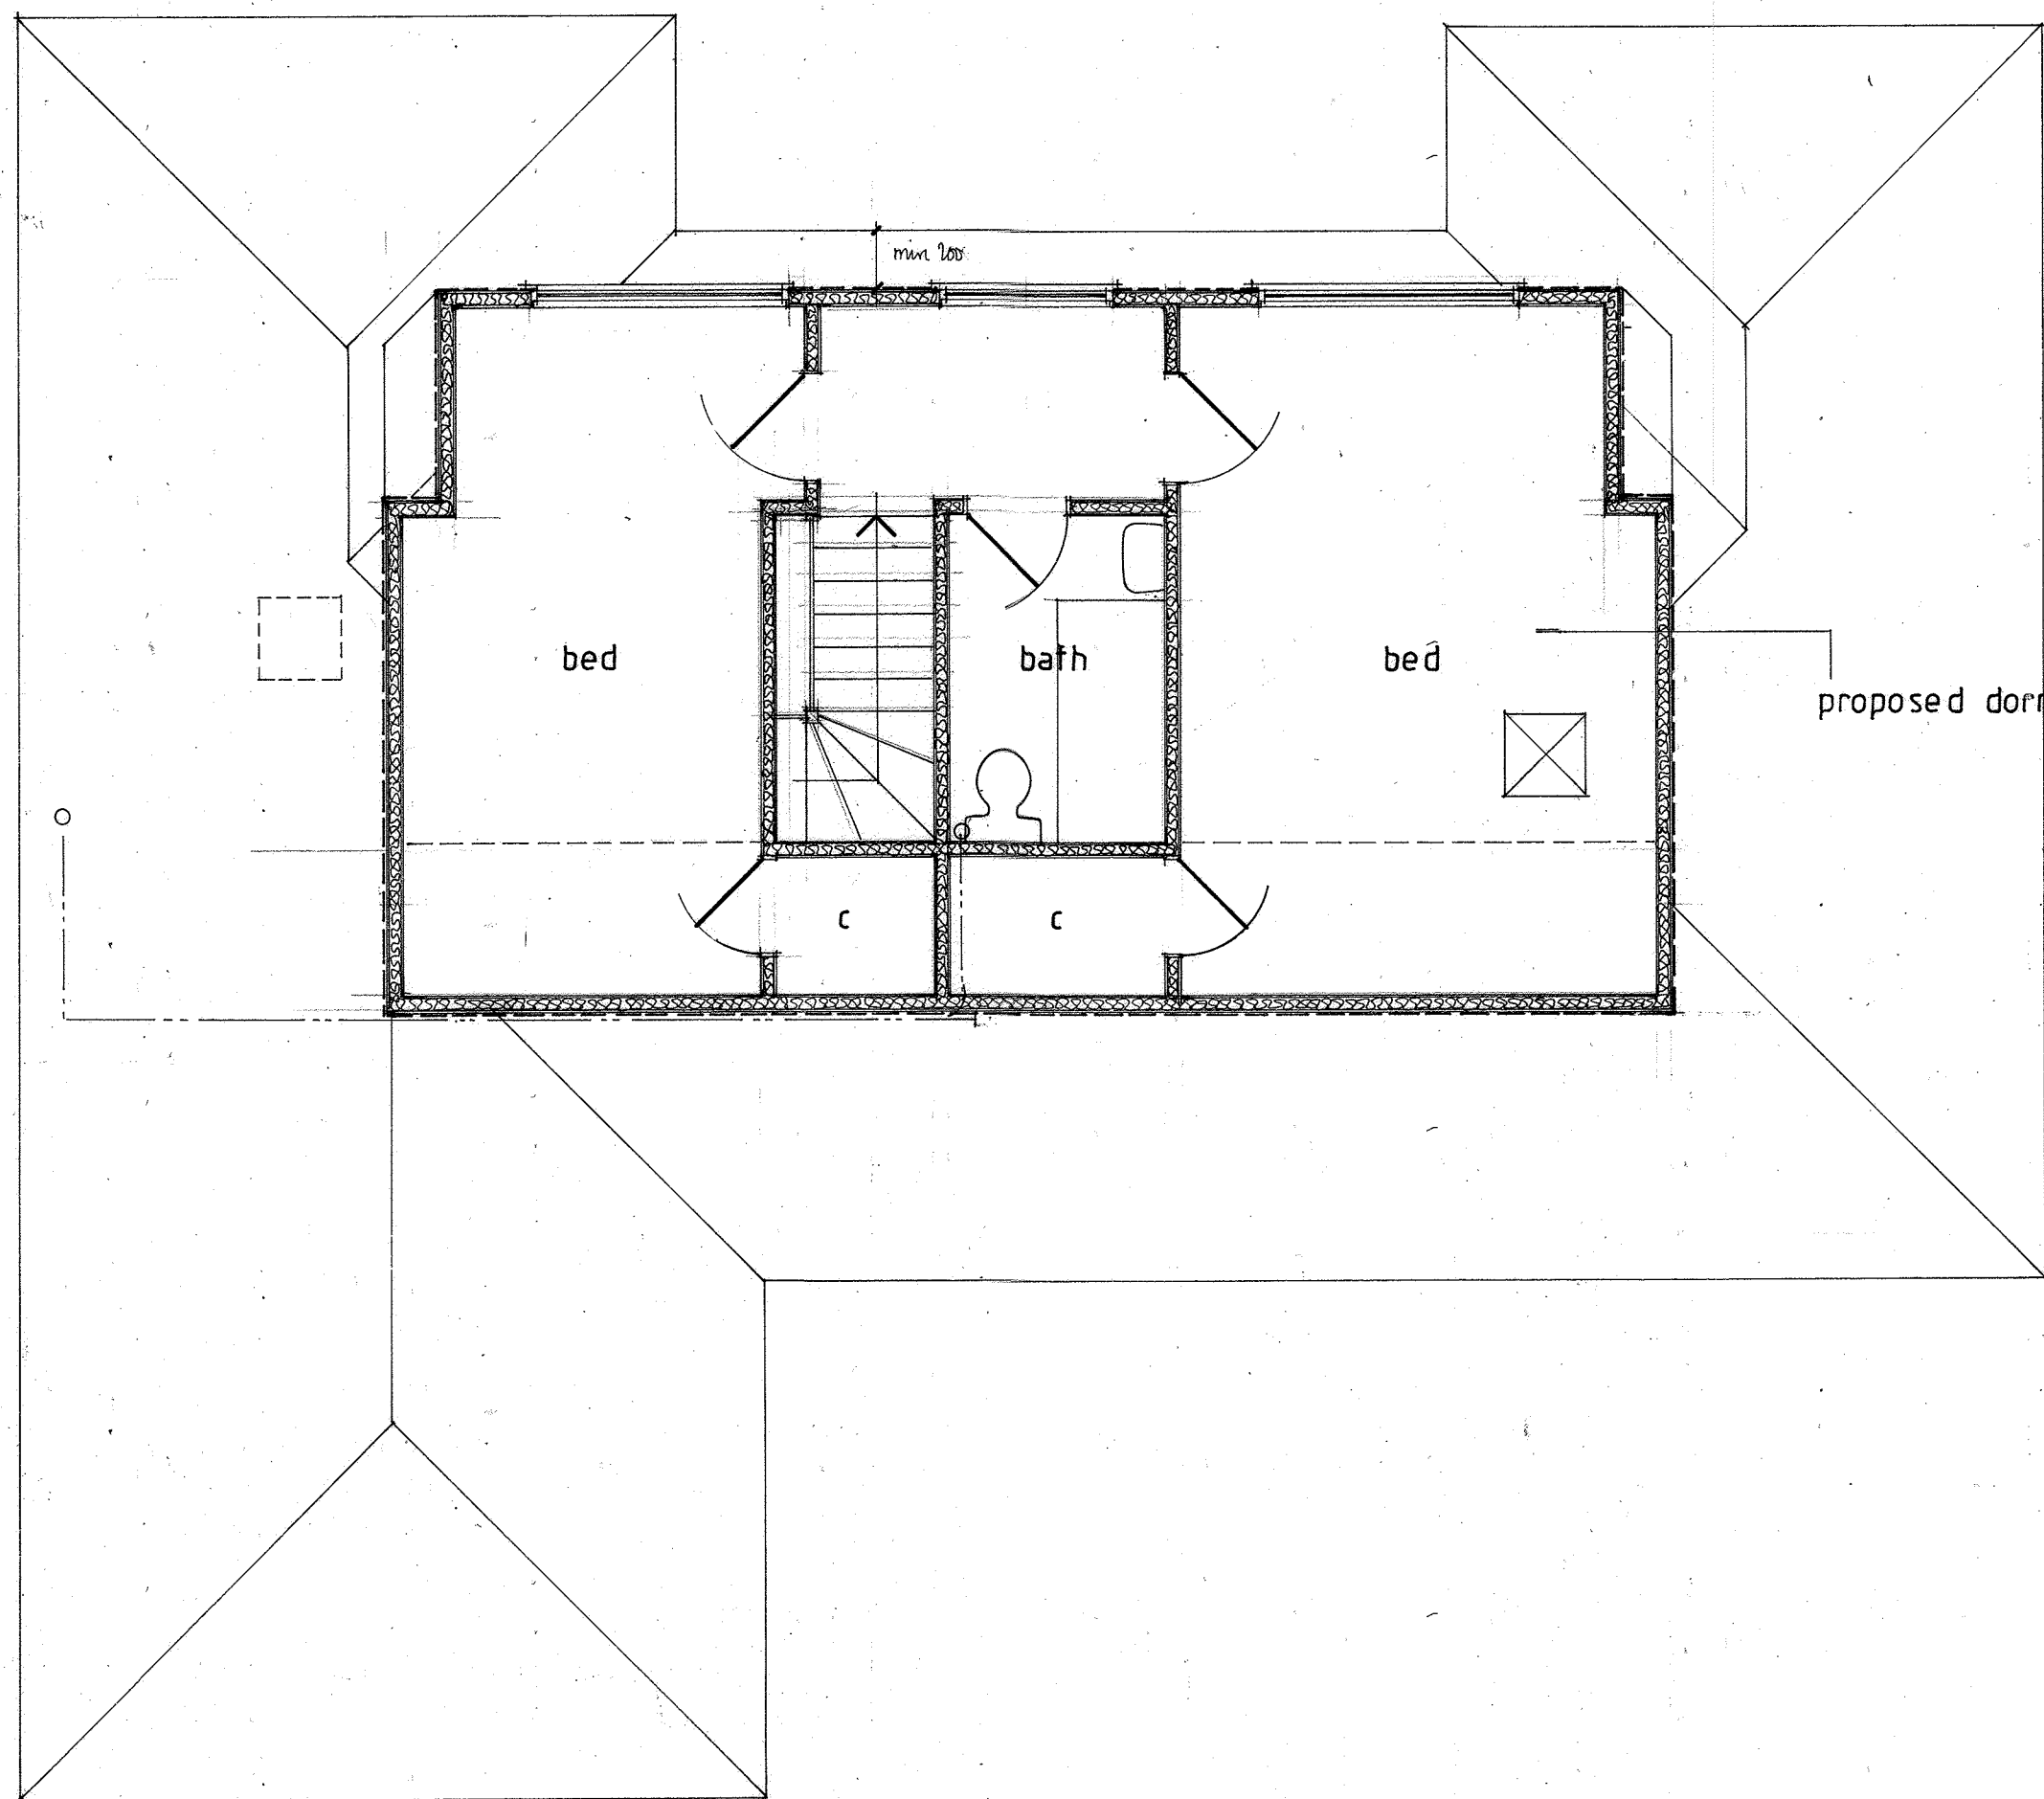

Roof / first floor plan

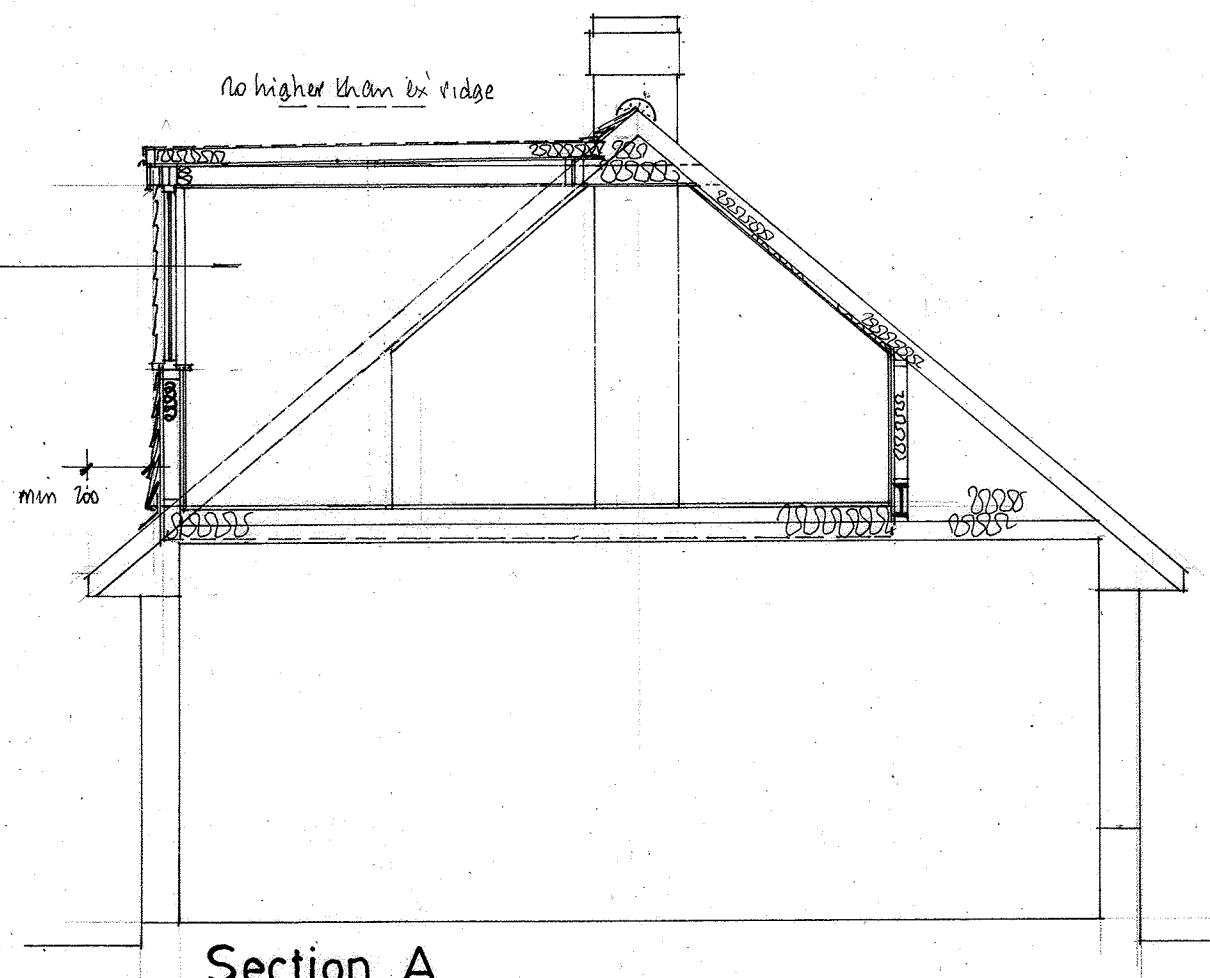

Section A

5 Dolphin Way, Rustington, Littlehampton, BN16 2EL.

Proposed roof extension and internal alterations

1:50/100 @ A1 November 2021 21/05/02
 Rev A Dec 21 PD calculation added