




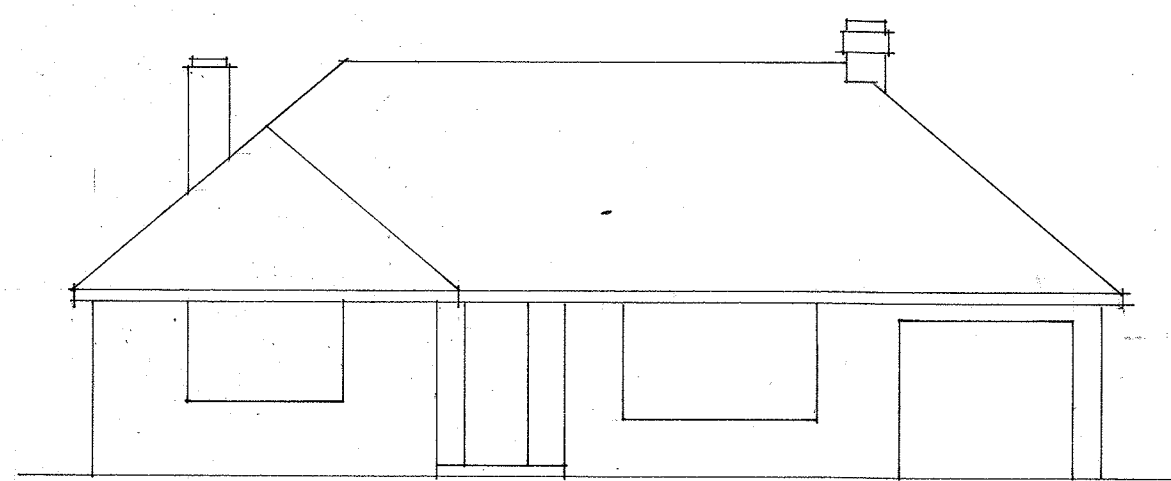


Front elevation

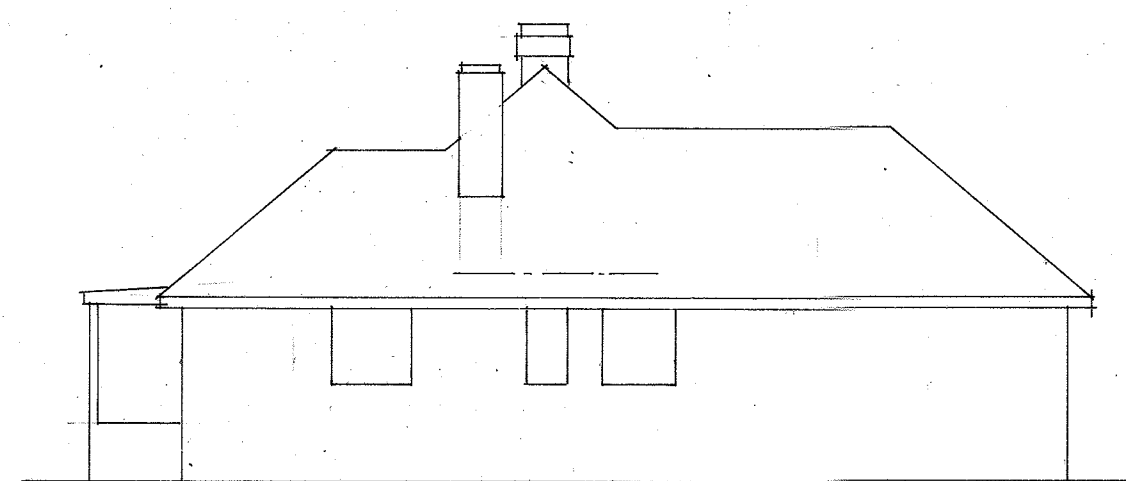


Side

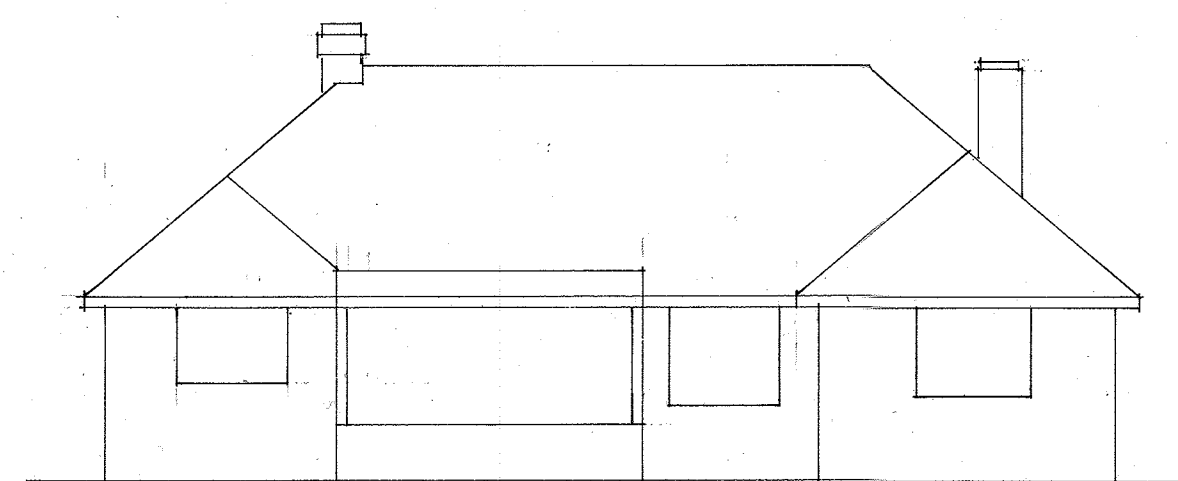


Rear

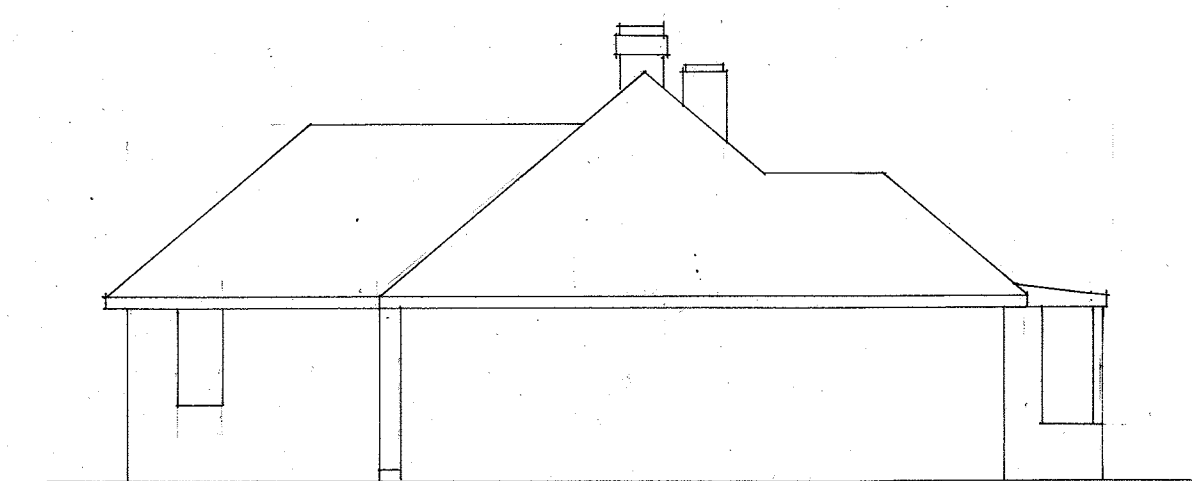

Side

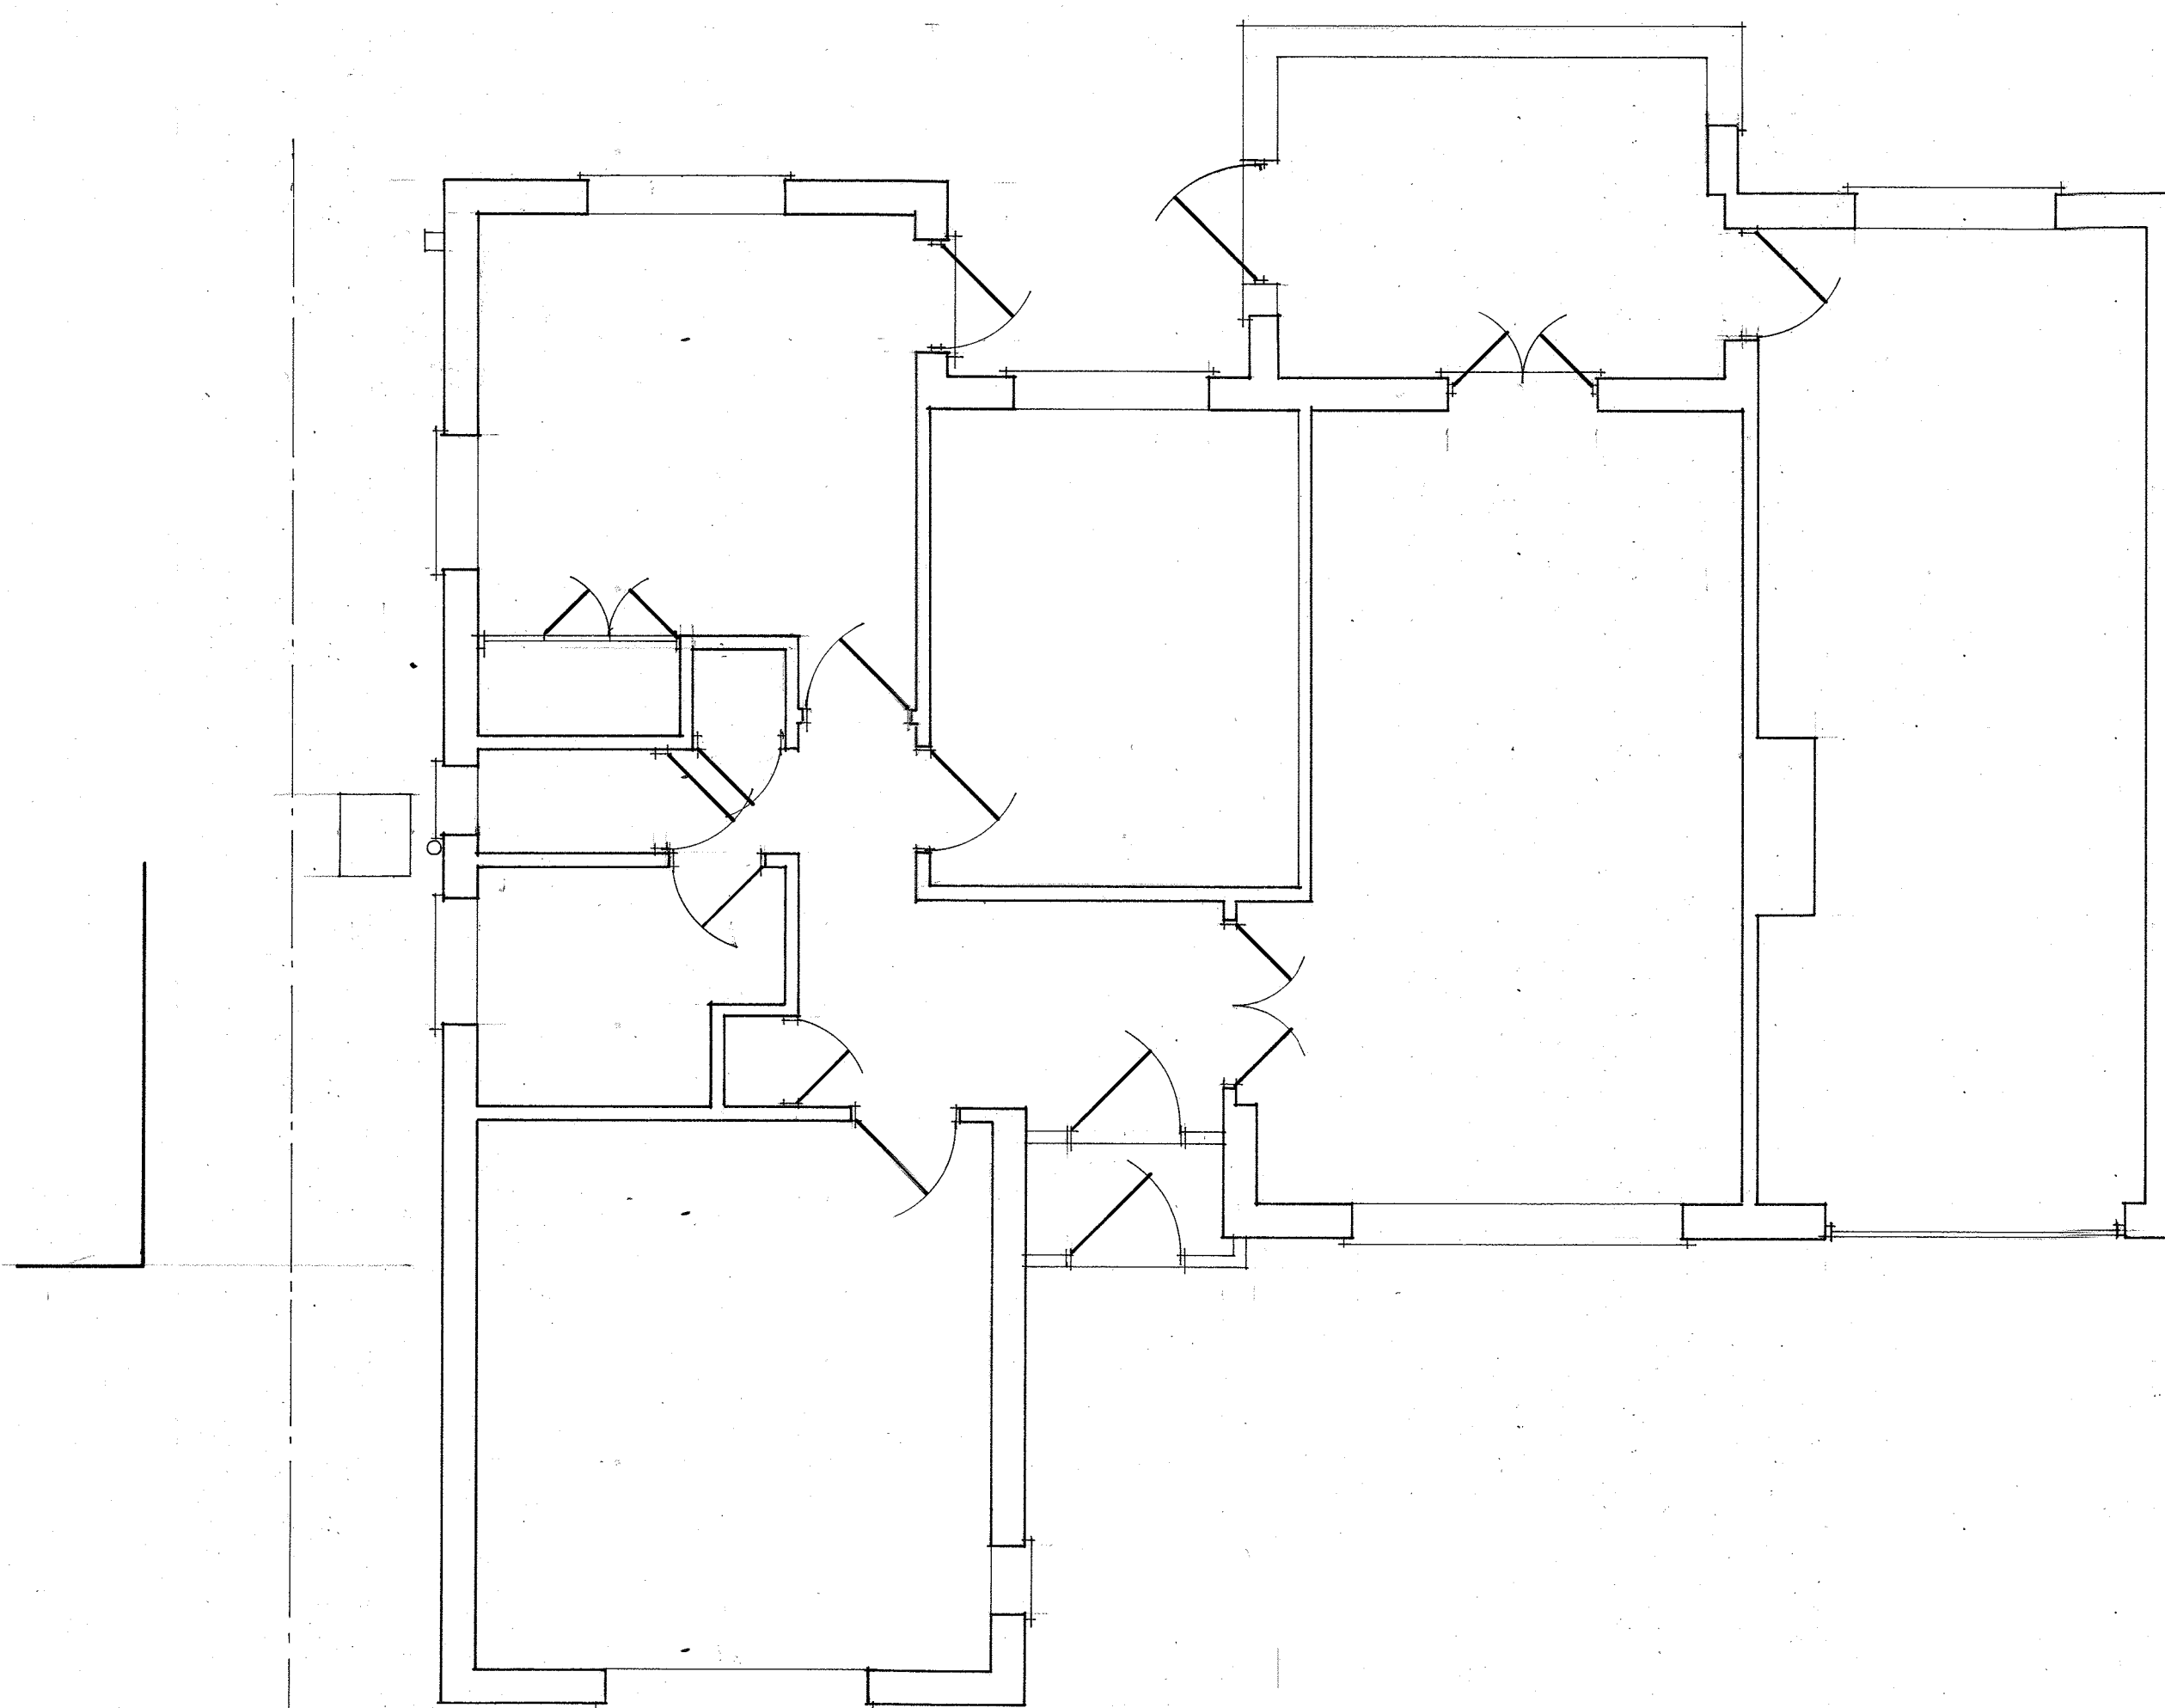

Ground floor plan

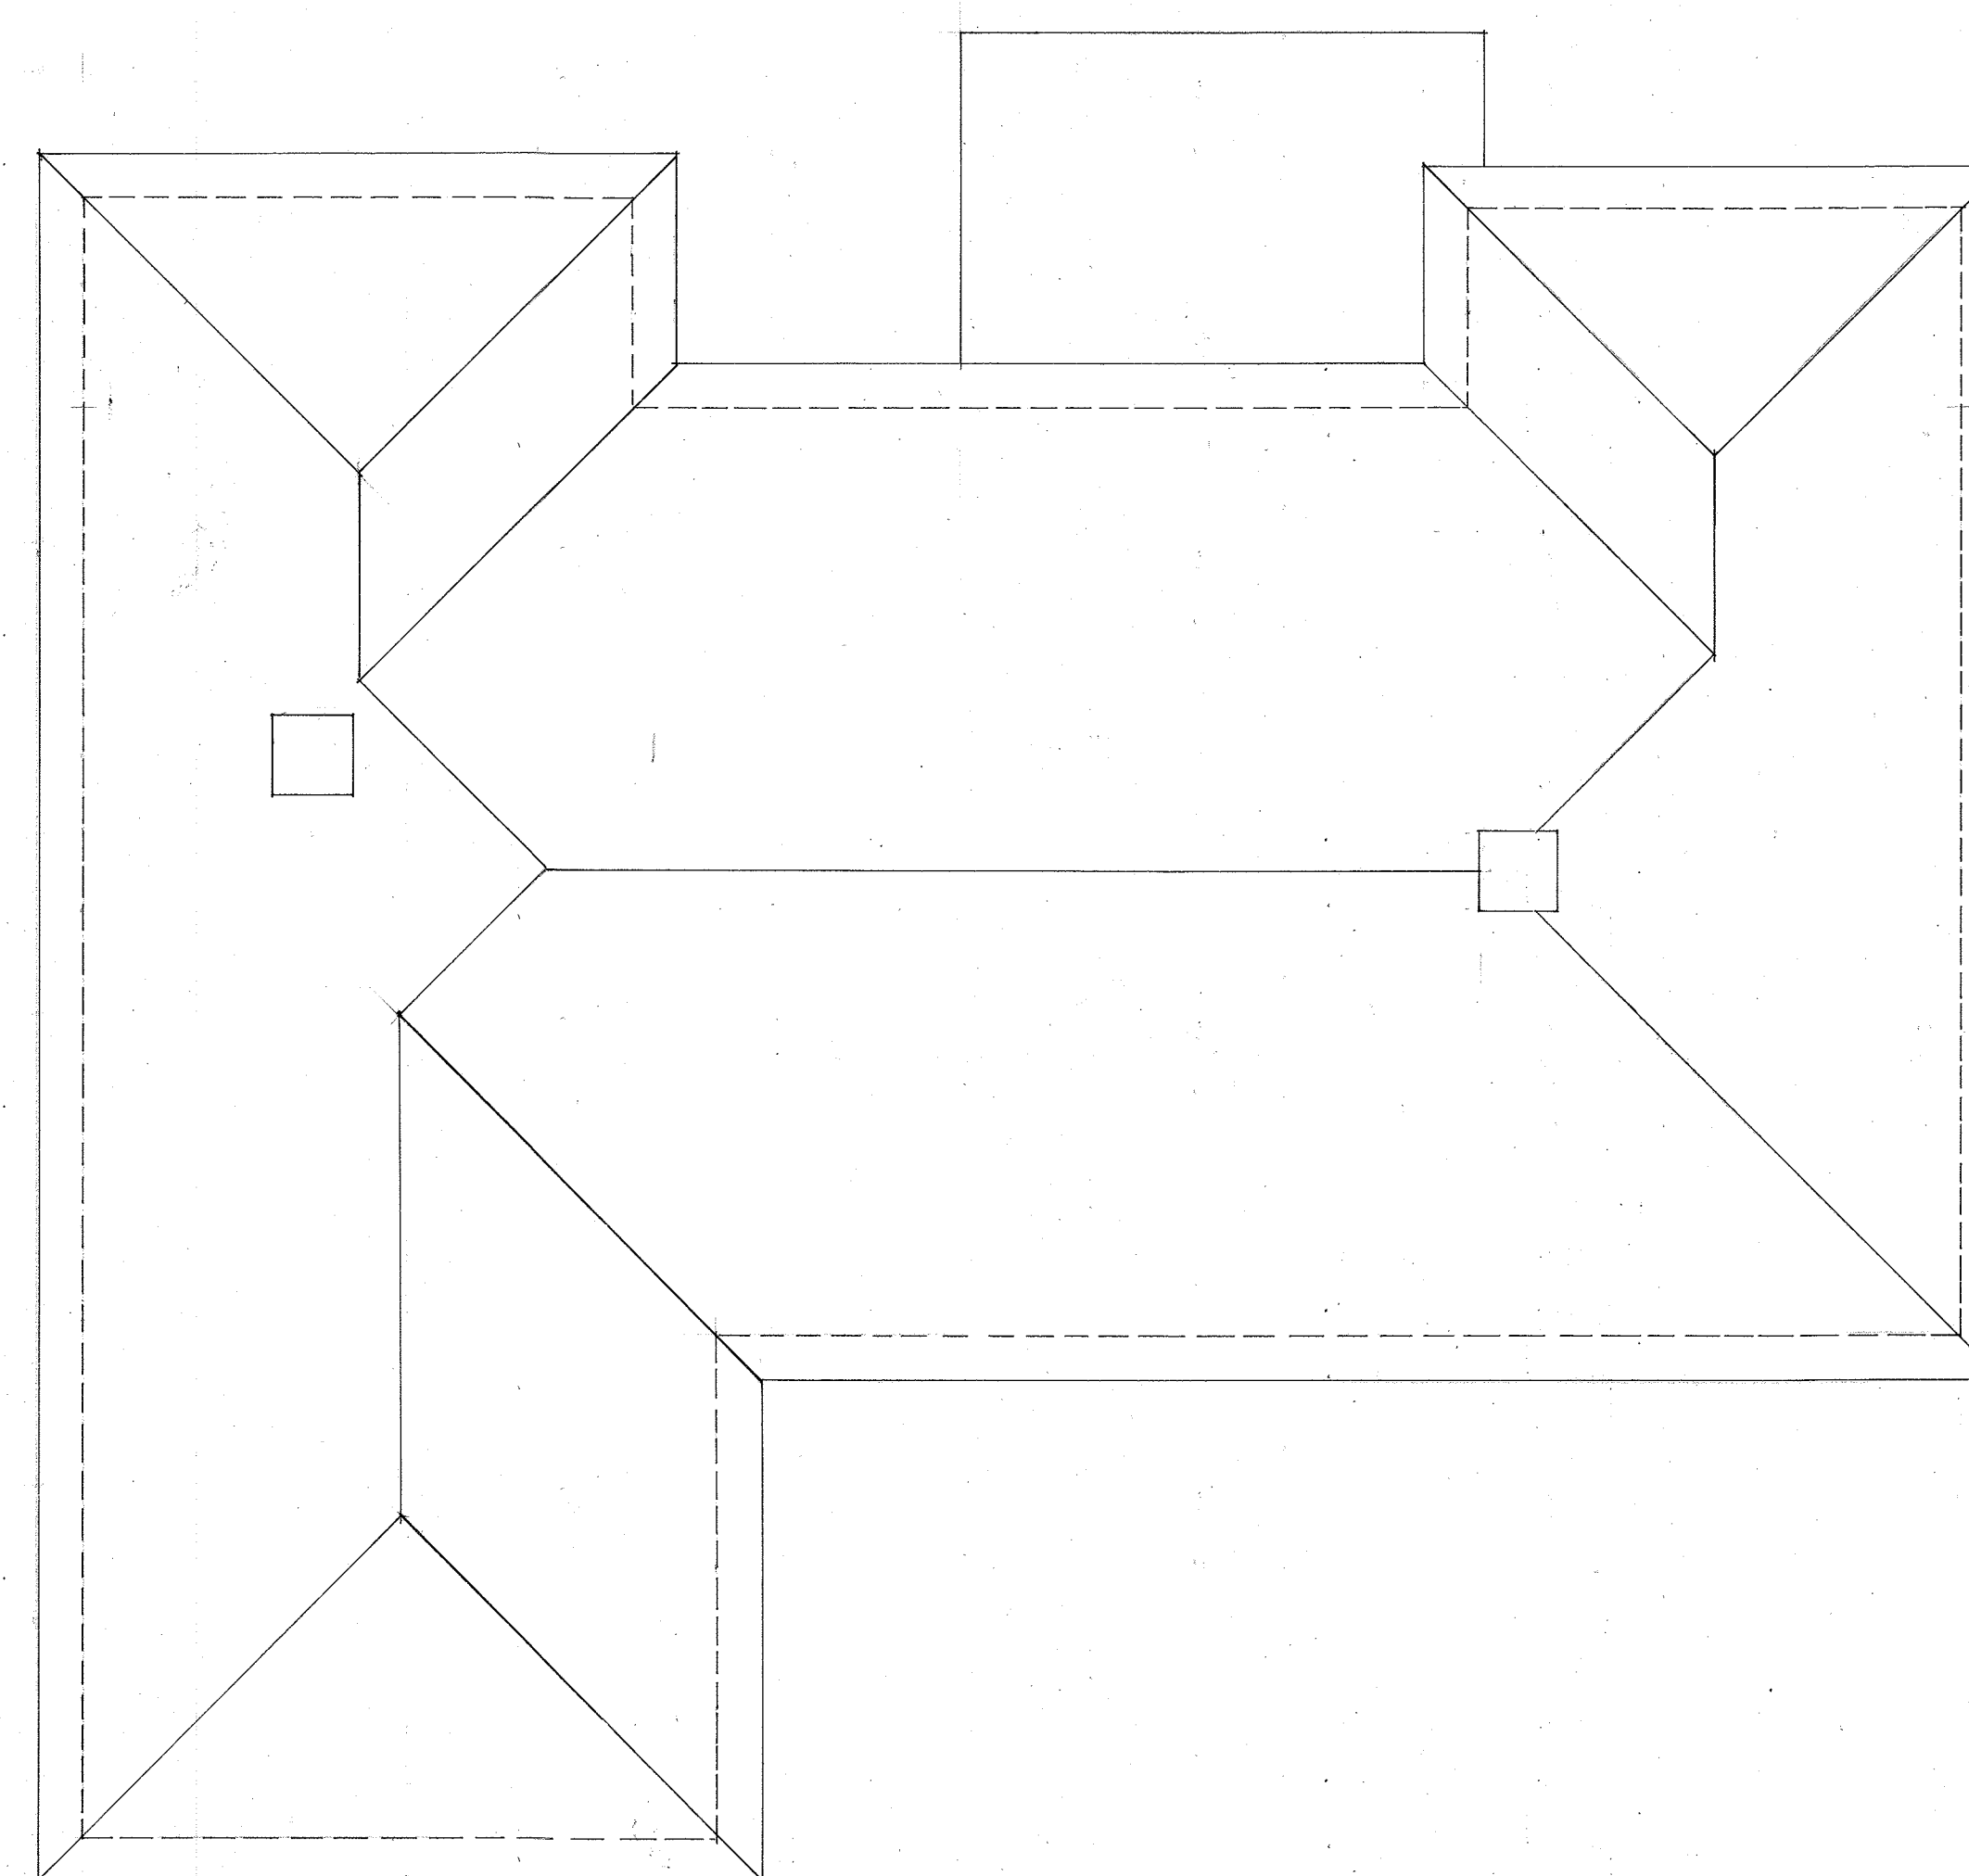

Roof plan

5 Dolphin Way, Rustington, Littlehampton, BN16 2EL.

Survey

1:50/100 @ A1

November 2021

21/05/01