
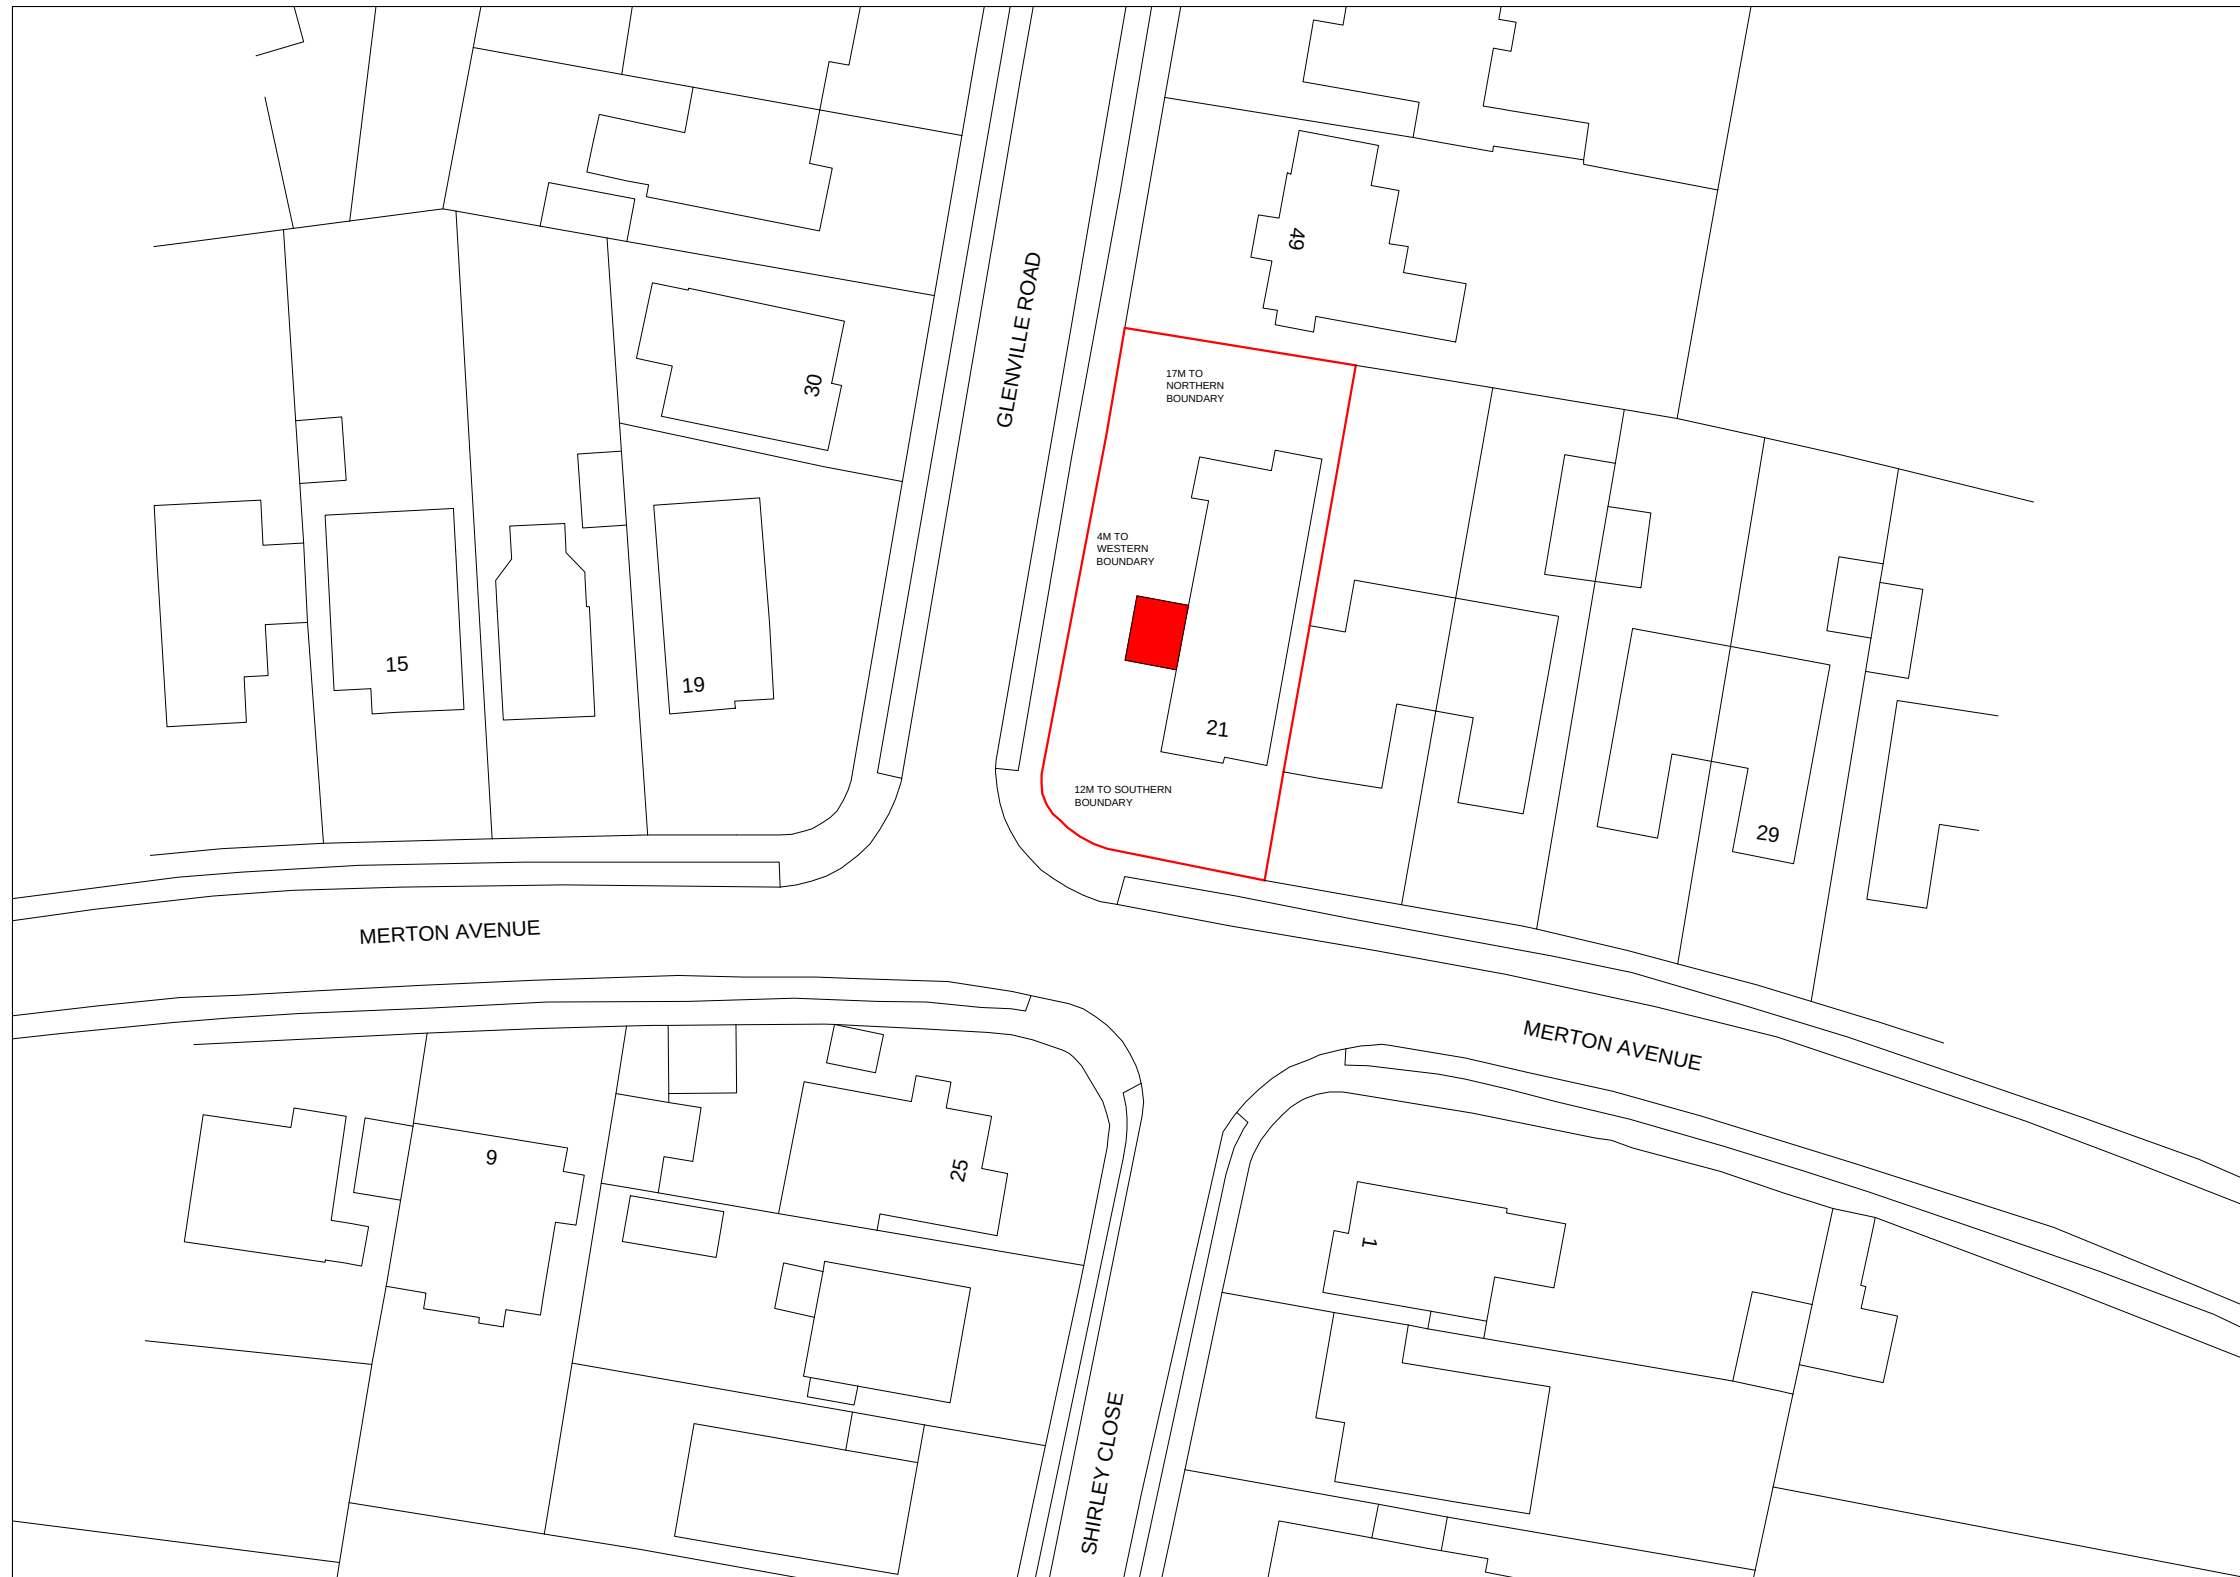


Ordnance Survey (c) Crown Copyright 2019. All rights reserved. Licence number 100022432

Scale in metres

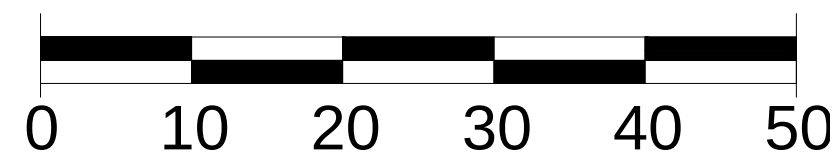

Michael Pearce & Associates Ltd
Chartered Surveyors - Architectural Consultants
47 Sea Lane Gardens, Ferring. West Sussex. BN12 5EQ.

Tel 01903 786839
Mob 07812 195560
e-mail:michael@mpa-surveyors.co.uk

CONSERVATORY EXTENSION
21 MERTON AVENUE, RUSTINGTON. BN16 2EQ.

DRW NO 7 SCALE 1/500
SITE PLAN