


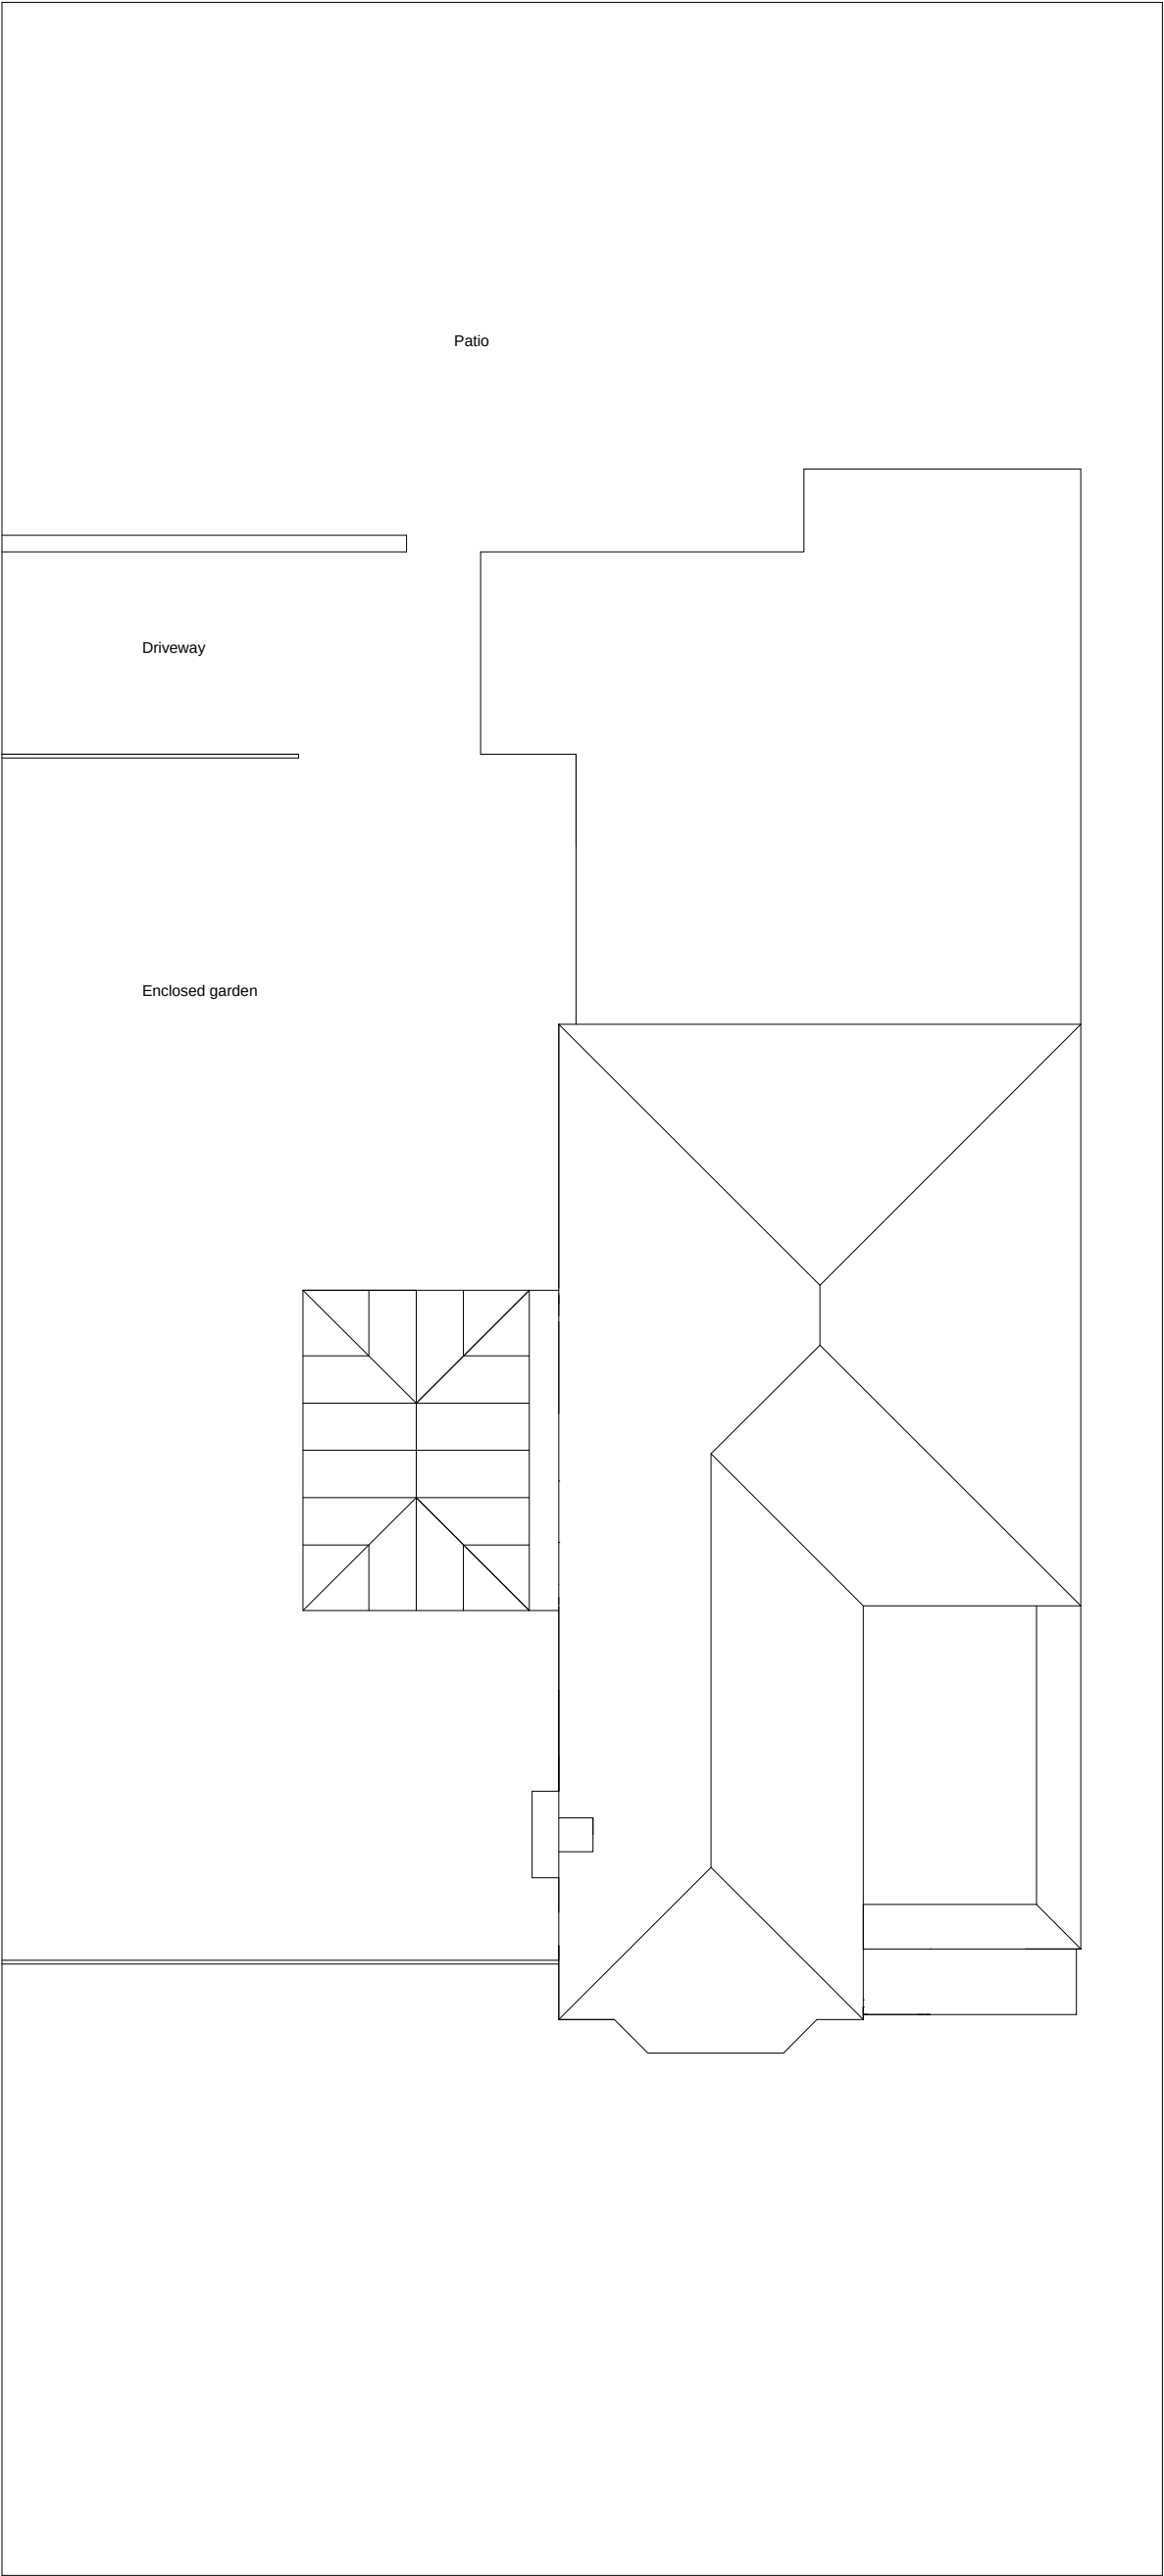

	Michael Pearce & Associates Ltd Chartered Surveyors - Architectural Consultants 47 Sea Lane Gardens, Ferring. West Sussex. BN12 5EQ.	CONSERVATORY EXTENSION 21 MERTON AVENUE, RUSTINGTON. BN16 2EQ.	DRW NO 3 SCALE 1/100 PROPOSED ROOF PLAN
--	---	---	---