




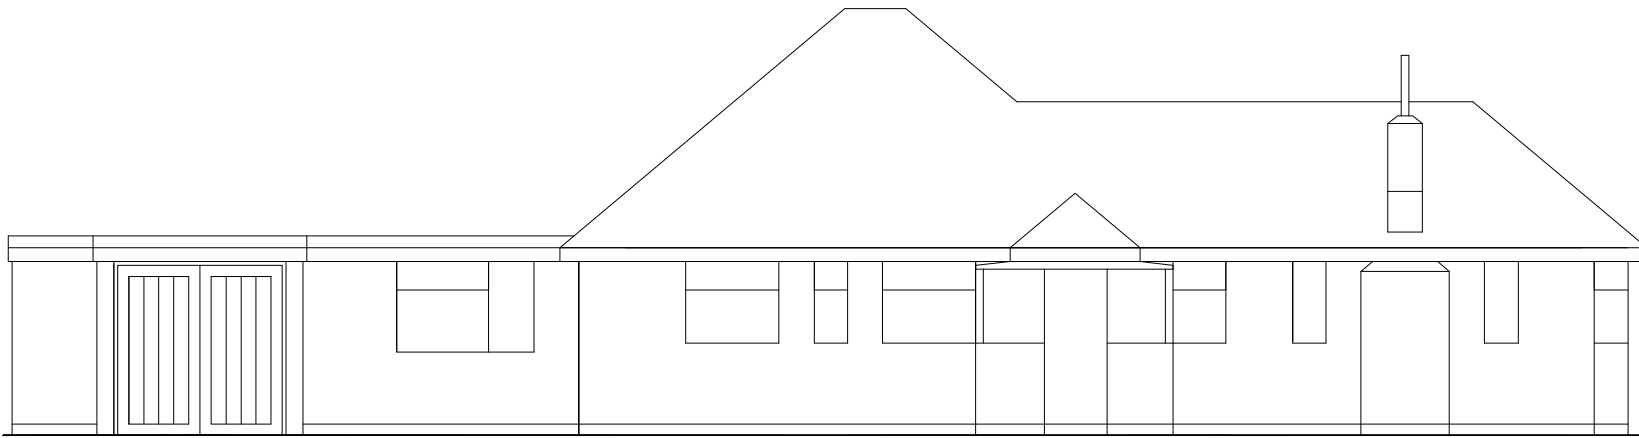


SIDE ELEVATION (WEST)
FRONTING GLENVILLE ROAD

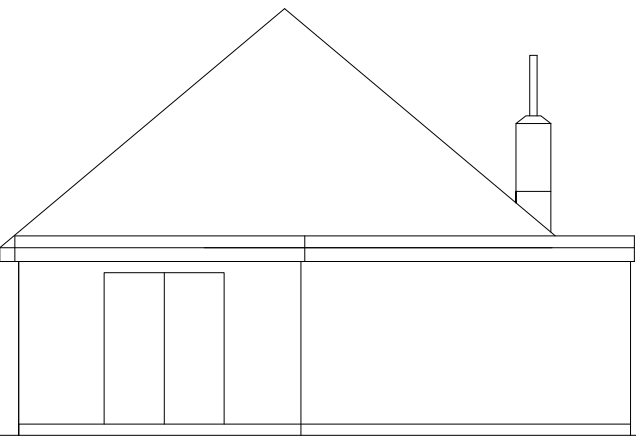

REAR ELEVATION (NORTH)

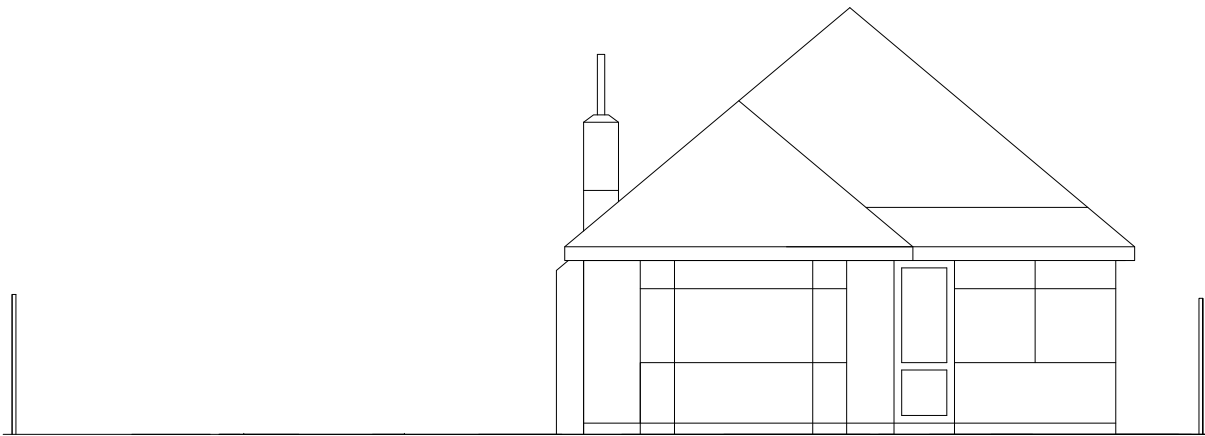

FRONT ELEVATION (SOUTH)
FRONTING MERTON AVENUE.

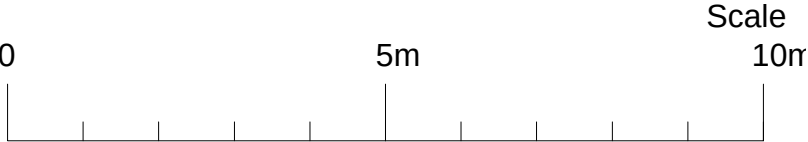

Michael Pearce & Associates Ltd
Chartered Surveyors - Architectural Consultants
47 Sea Lane Gardens, Ferring. West Sussex. BN12 5EQ.

Tel 01903 786839
Mob 07812 195560
e-mail:michael@mpa-surveyors.co.uk

CONSERVATORY EXTENSION
21 MERTON AVENUE, RUSTINGTON. BN16 2EQ.

DRW NO 4 SCALE 1/100
EXISTING ELEVATIONS