


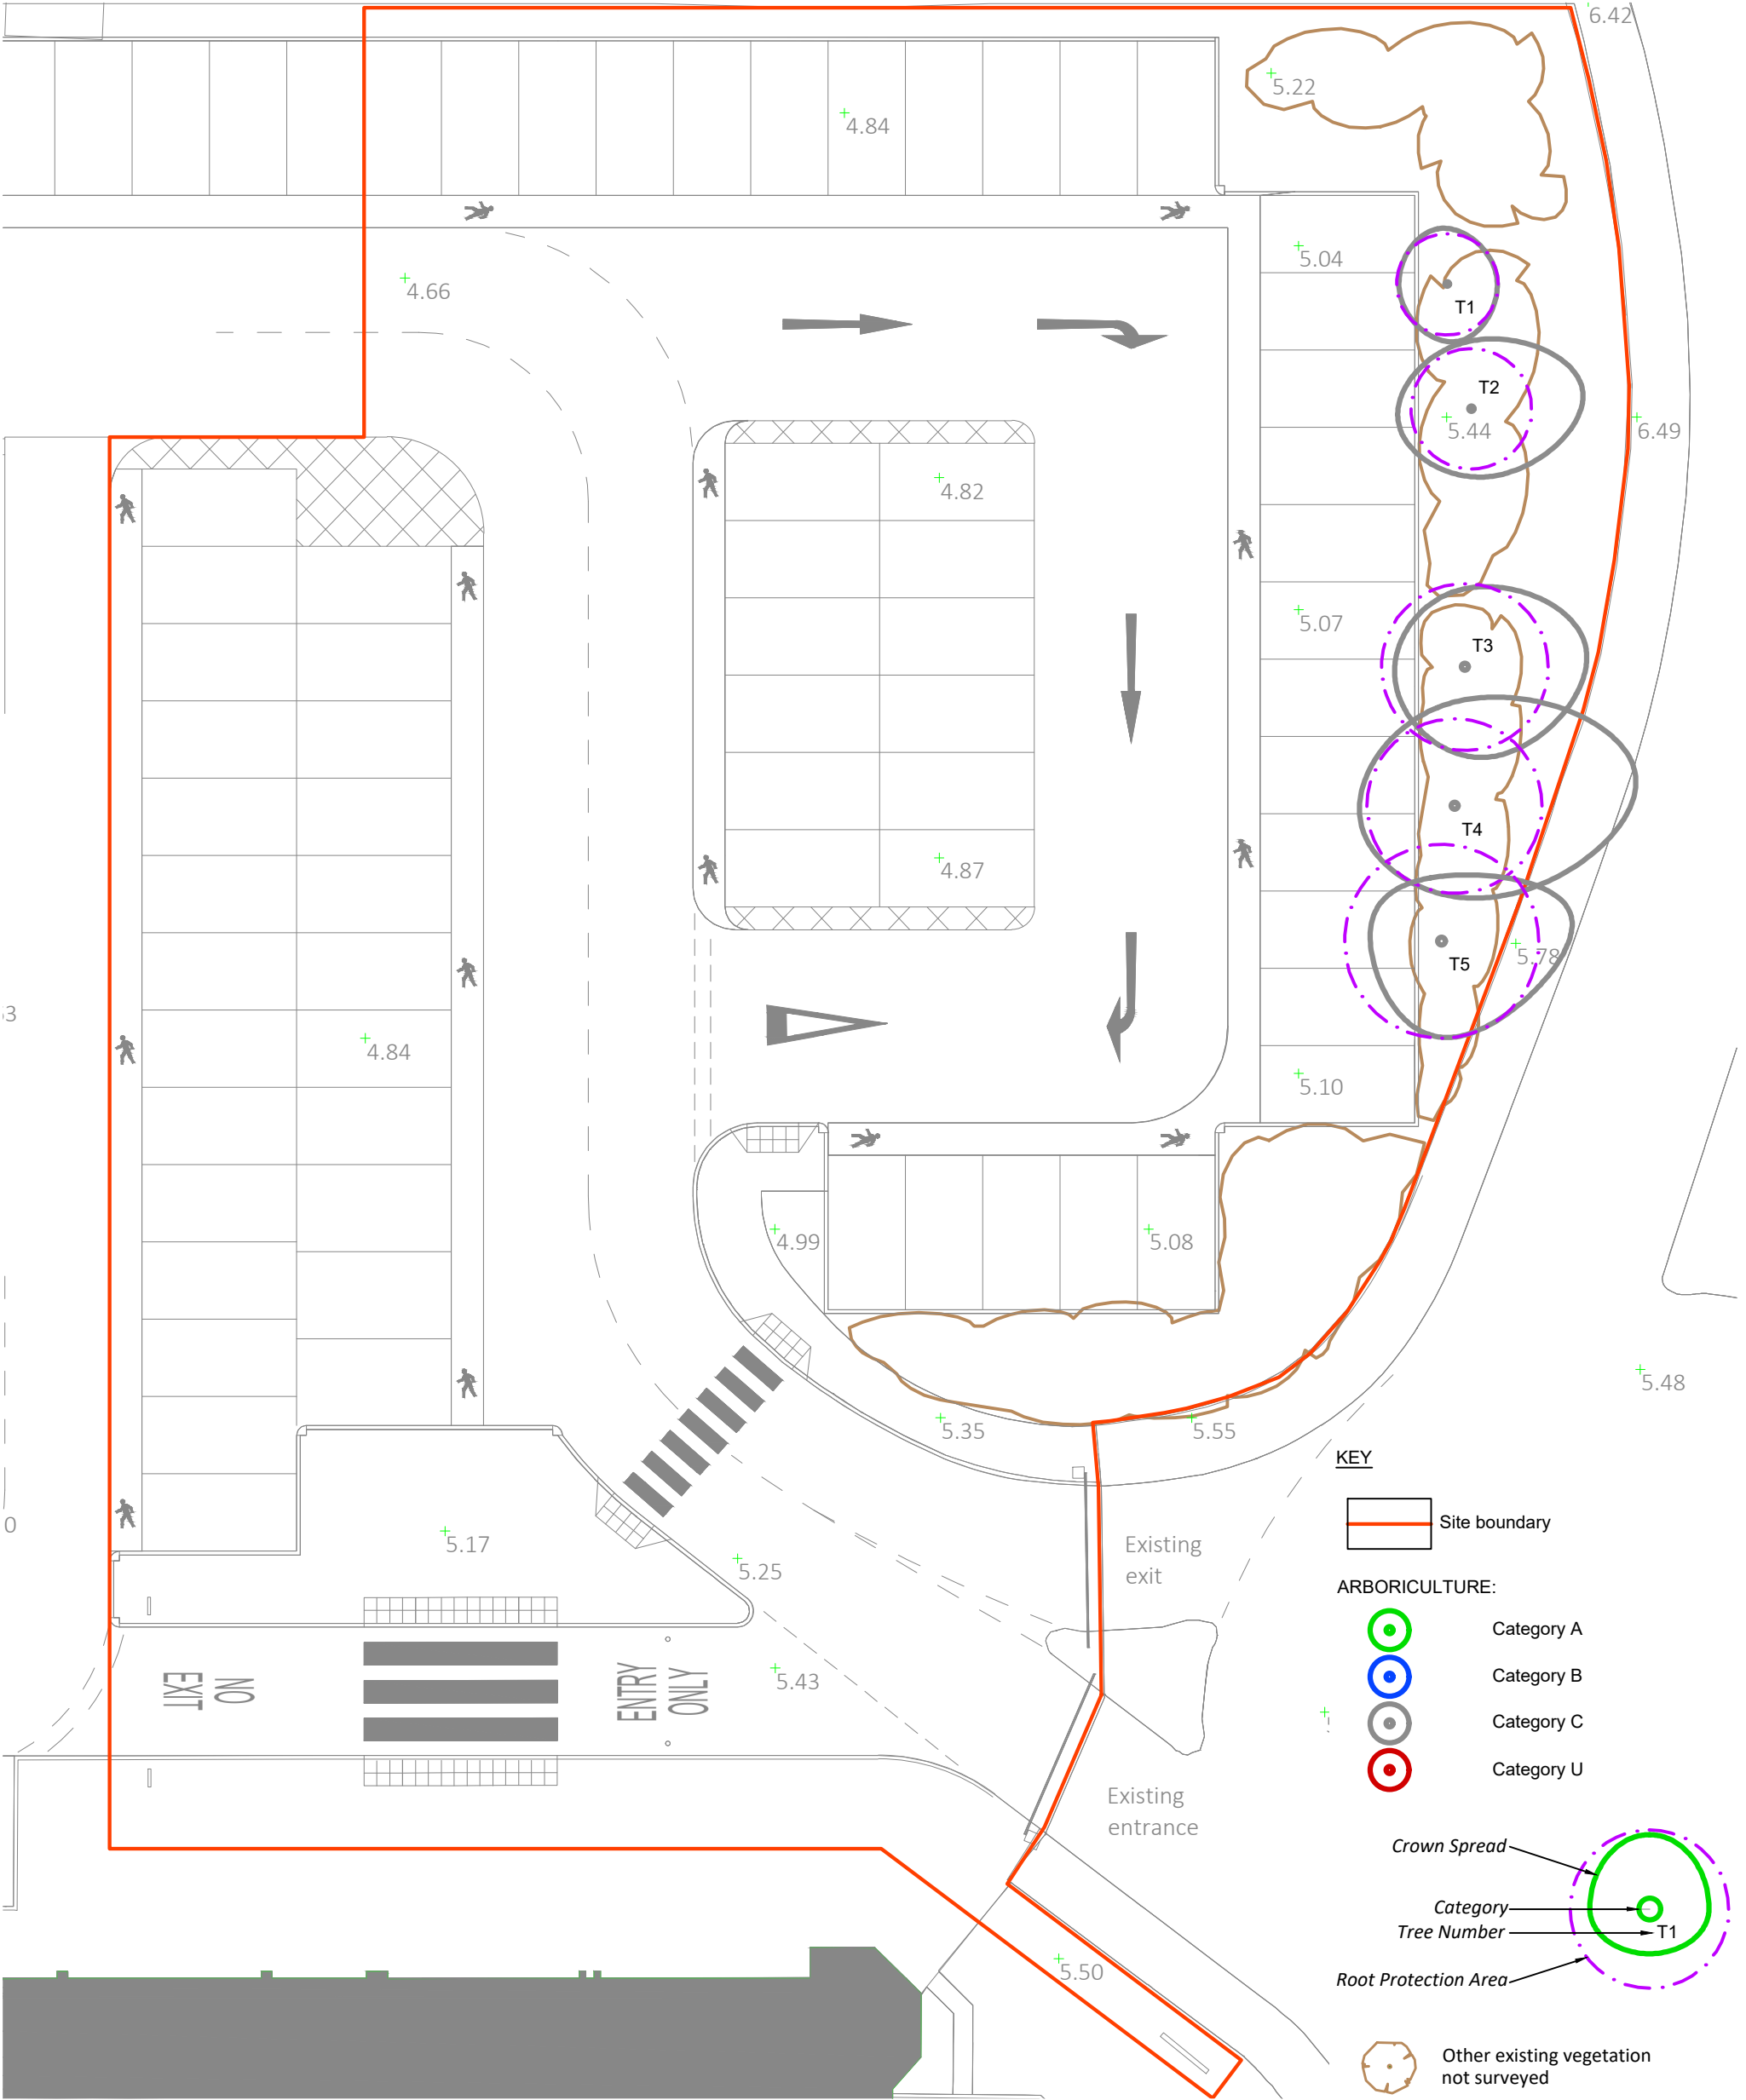

Rev	Note	Date
P1	Planning	07.12.2021



GREENHALGH
Landscape Architecture

**Starbucks
Rustington**

Tree Constraints Plan

210-001 P1

Date 03.12.2021

Scale 1:200@A3