


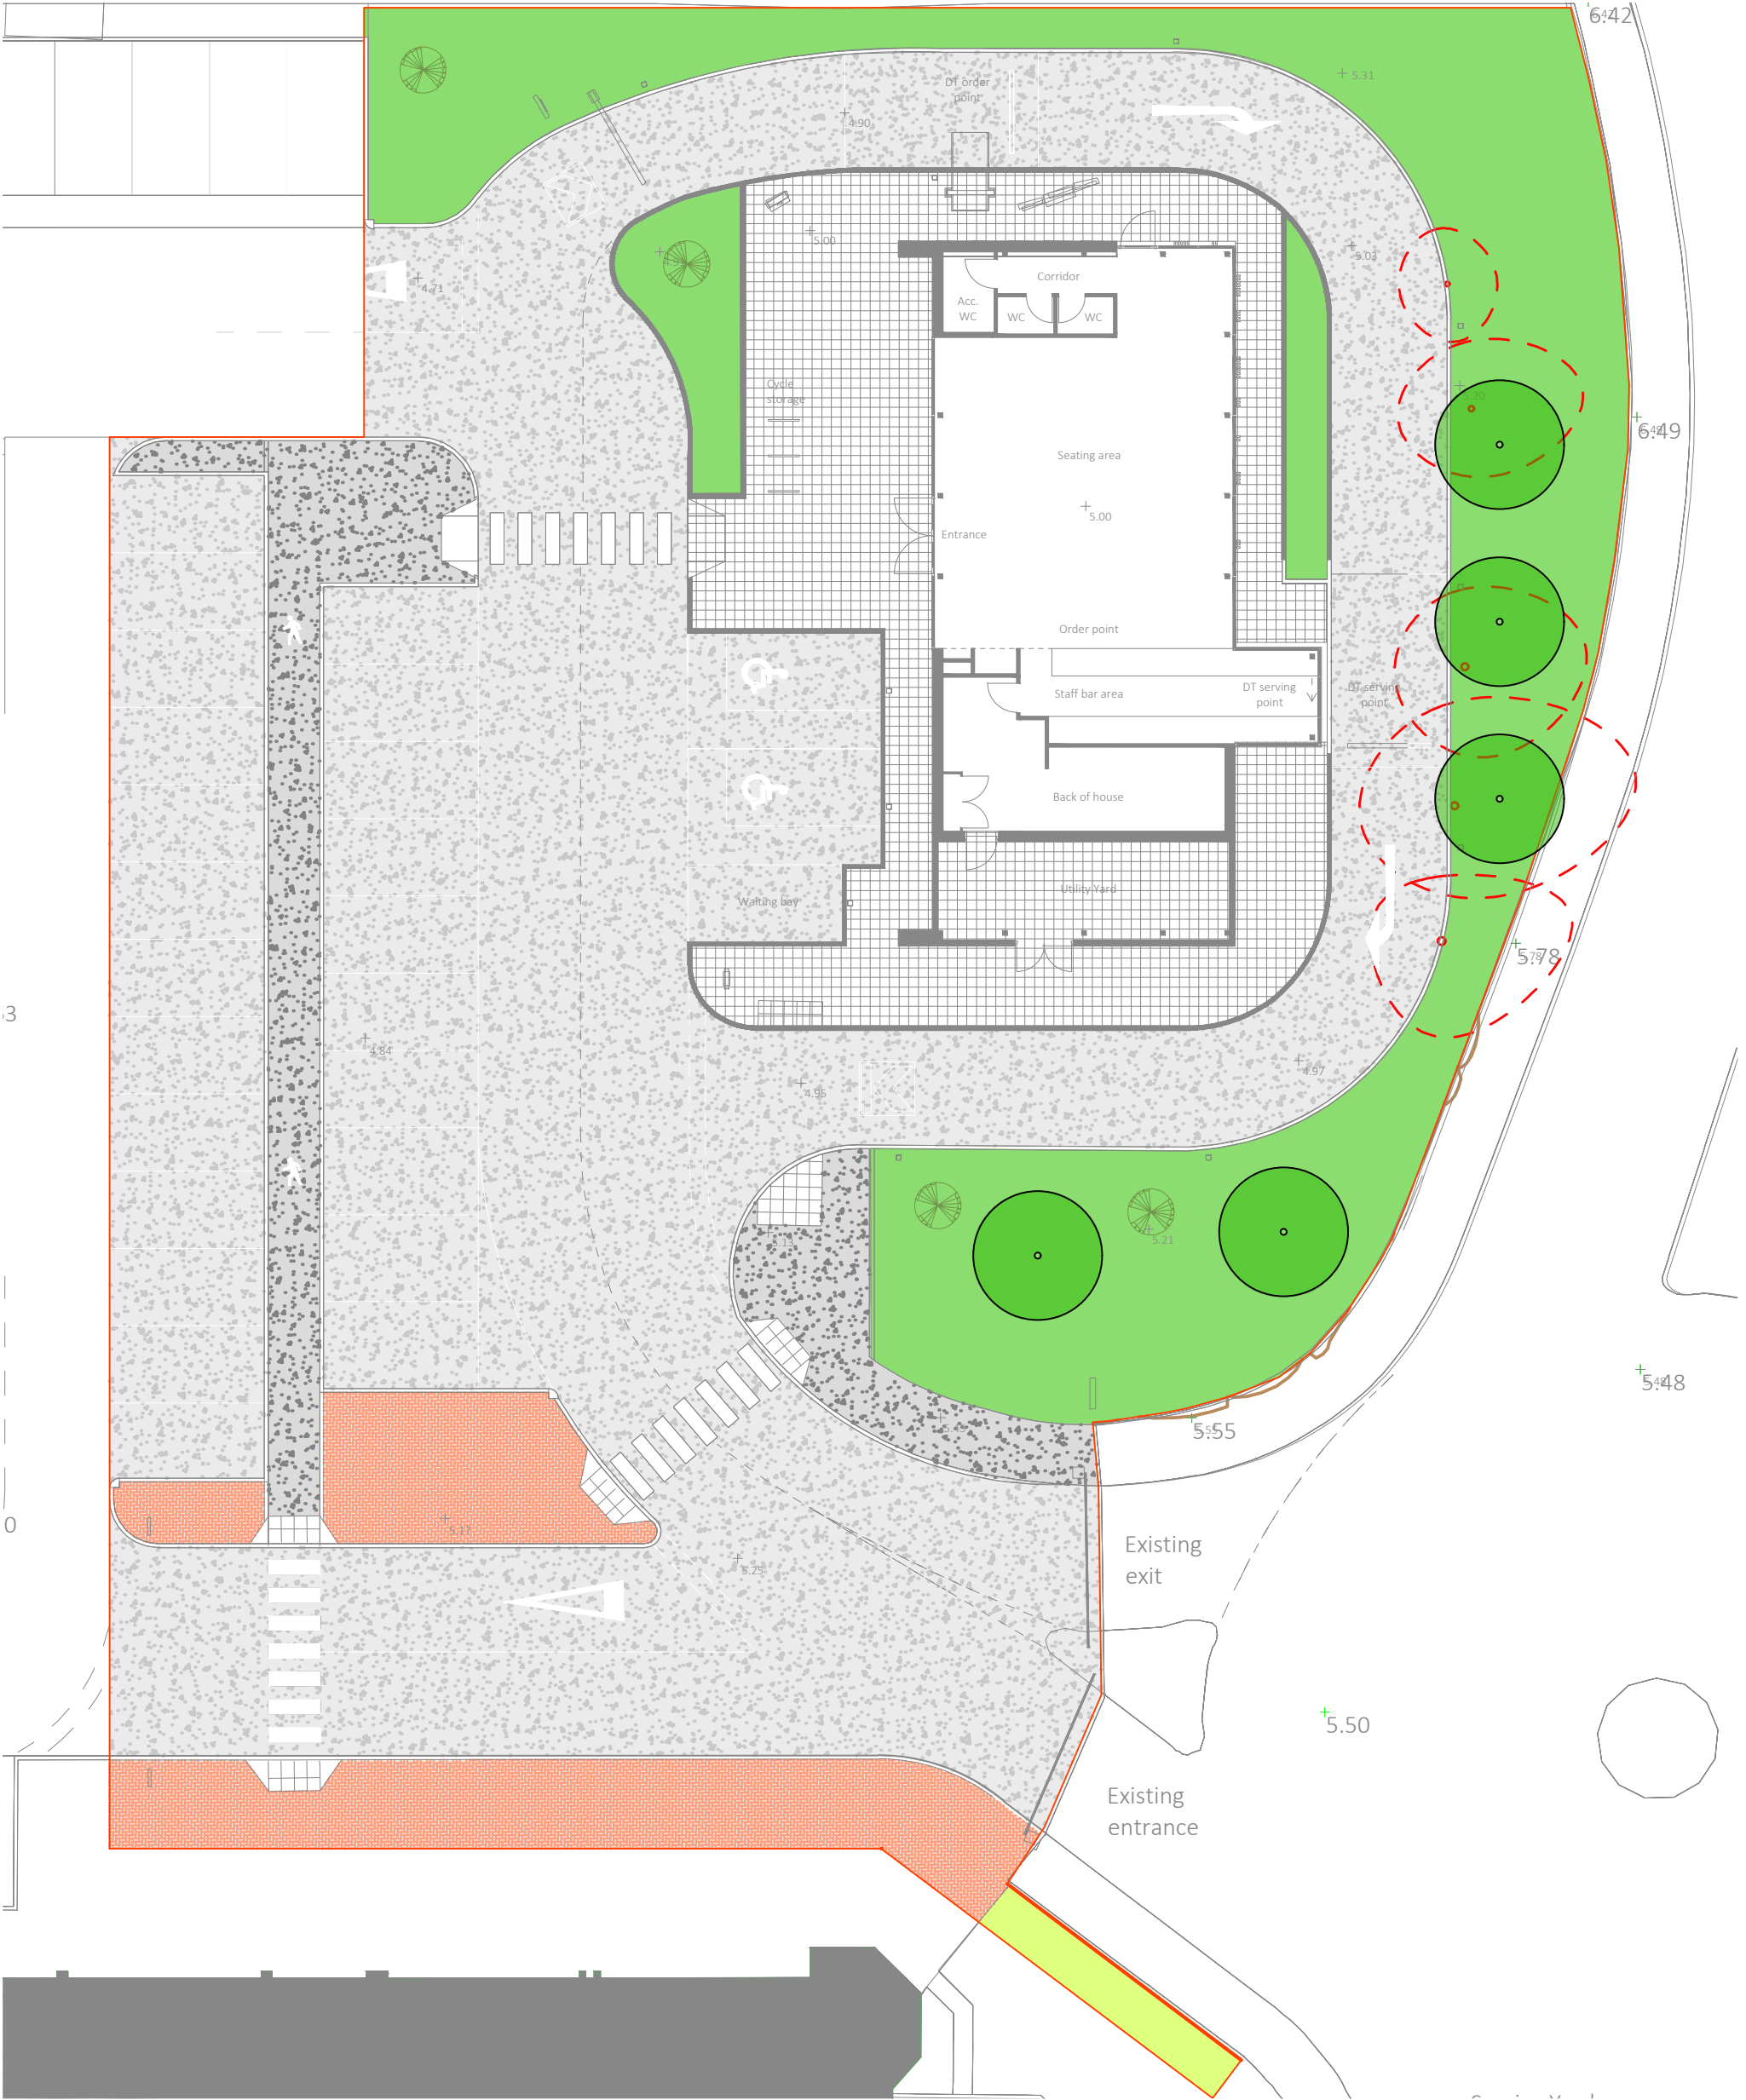

Rev	Note	Date
-	Draft	07.12.2021
P1	Planning	07.12.2021
P2	Planning	09.12.2021

Key:

 Application boundary.

Soft landscape - refer also to drawing 210-201

 Proposed trees
-within infrastructure areas.

 Proposed ornamental shrub planting.
Refer to planting plan 210-201 for details.

 Existing ornamental shrub planting
to bed retained.

Hard landscape

 Proposed standard asphalt, colour black, to
vehicular areas as shown. To match existing in
adjacent areas.

 Proposed standard asphalt, colour black, to
pedestrian areas as shown. To match existing in
adjacent areas.

 Proposed PCC block paving, to pedestrian areas.
Marshall's Keyblok, 200 x 100mm, colour Brindle,
or equal. To match existing in adjacent areas.

 Proposed PCC block paving, to pedestrian areas.
Charcon Andover, 300 x 300mm, colour Charcoal,
or equal.

GREENHALGH
Landscape Architecture

**Starbucks
Rustington**

Landscape Plan

210-002 P2

Date 07.12.2021

Scale 1:200@A3