


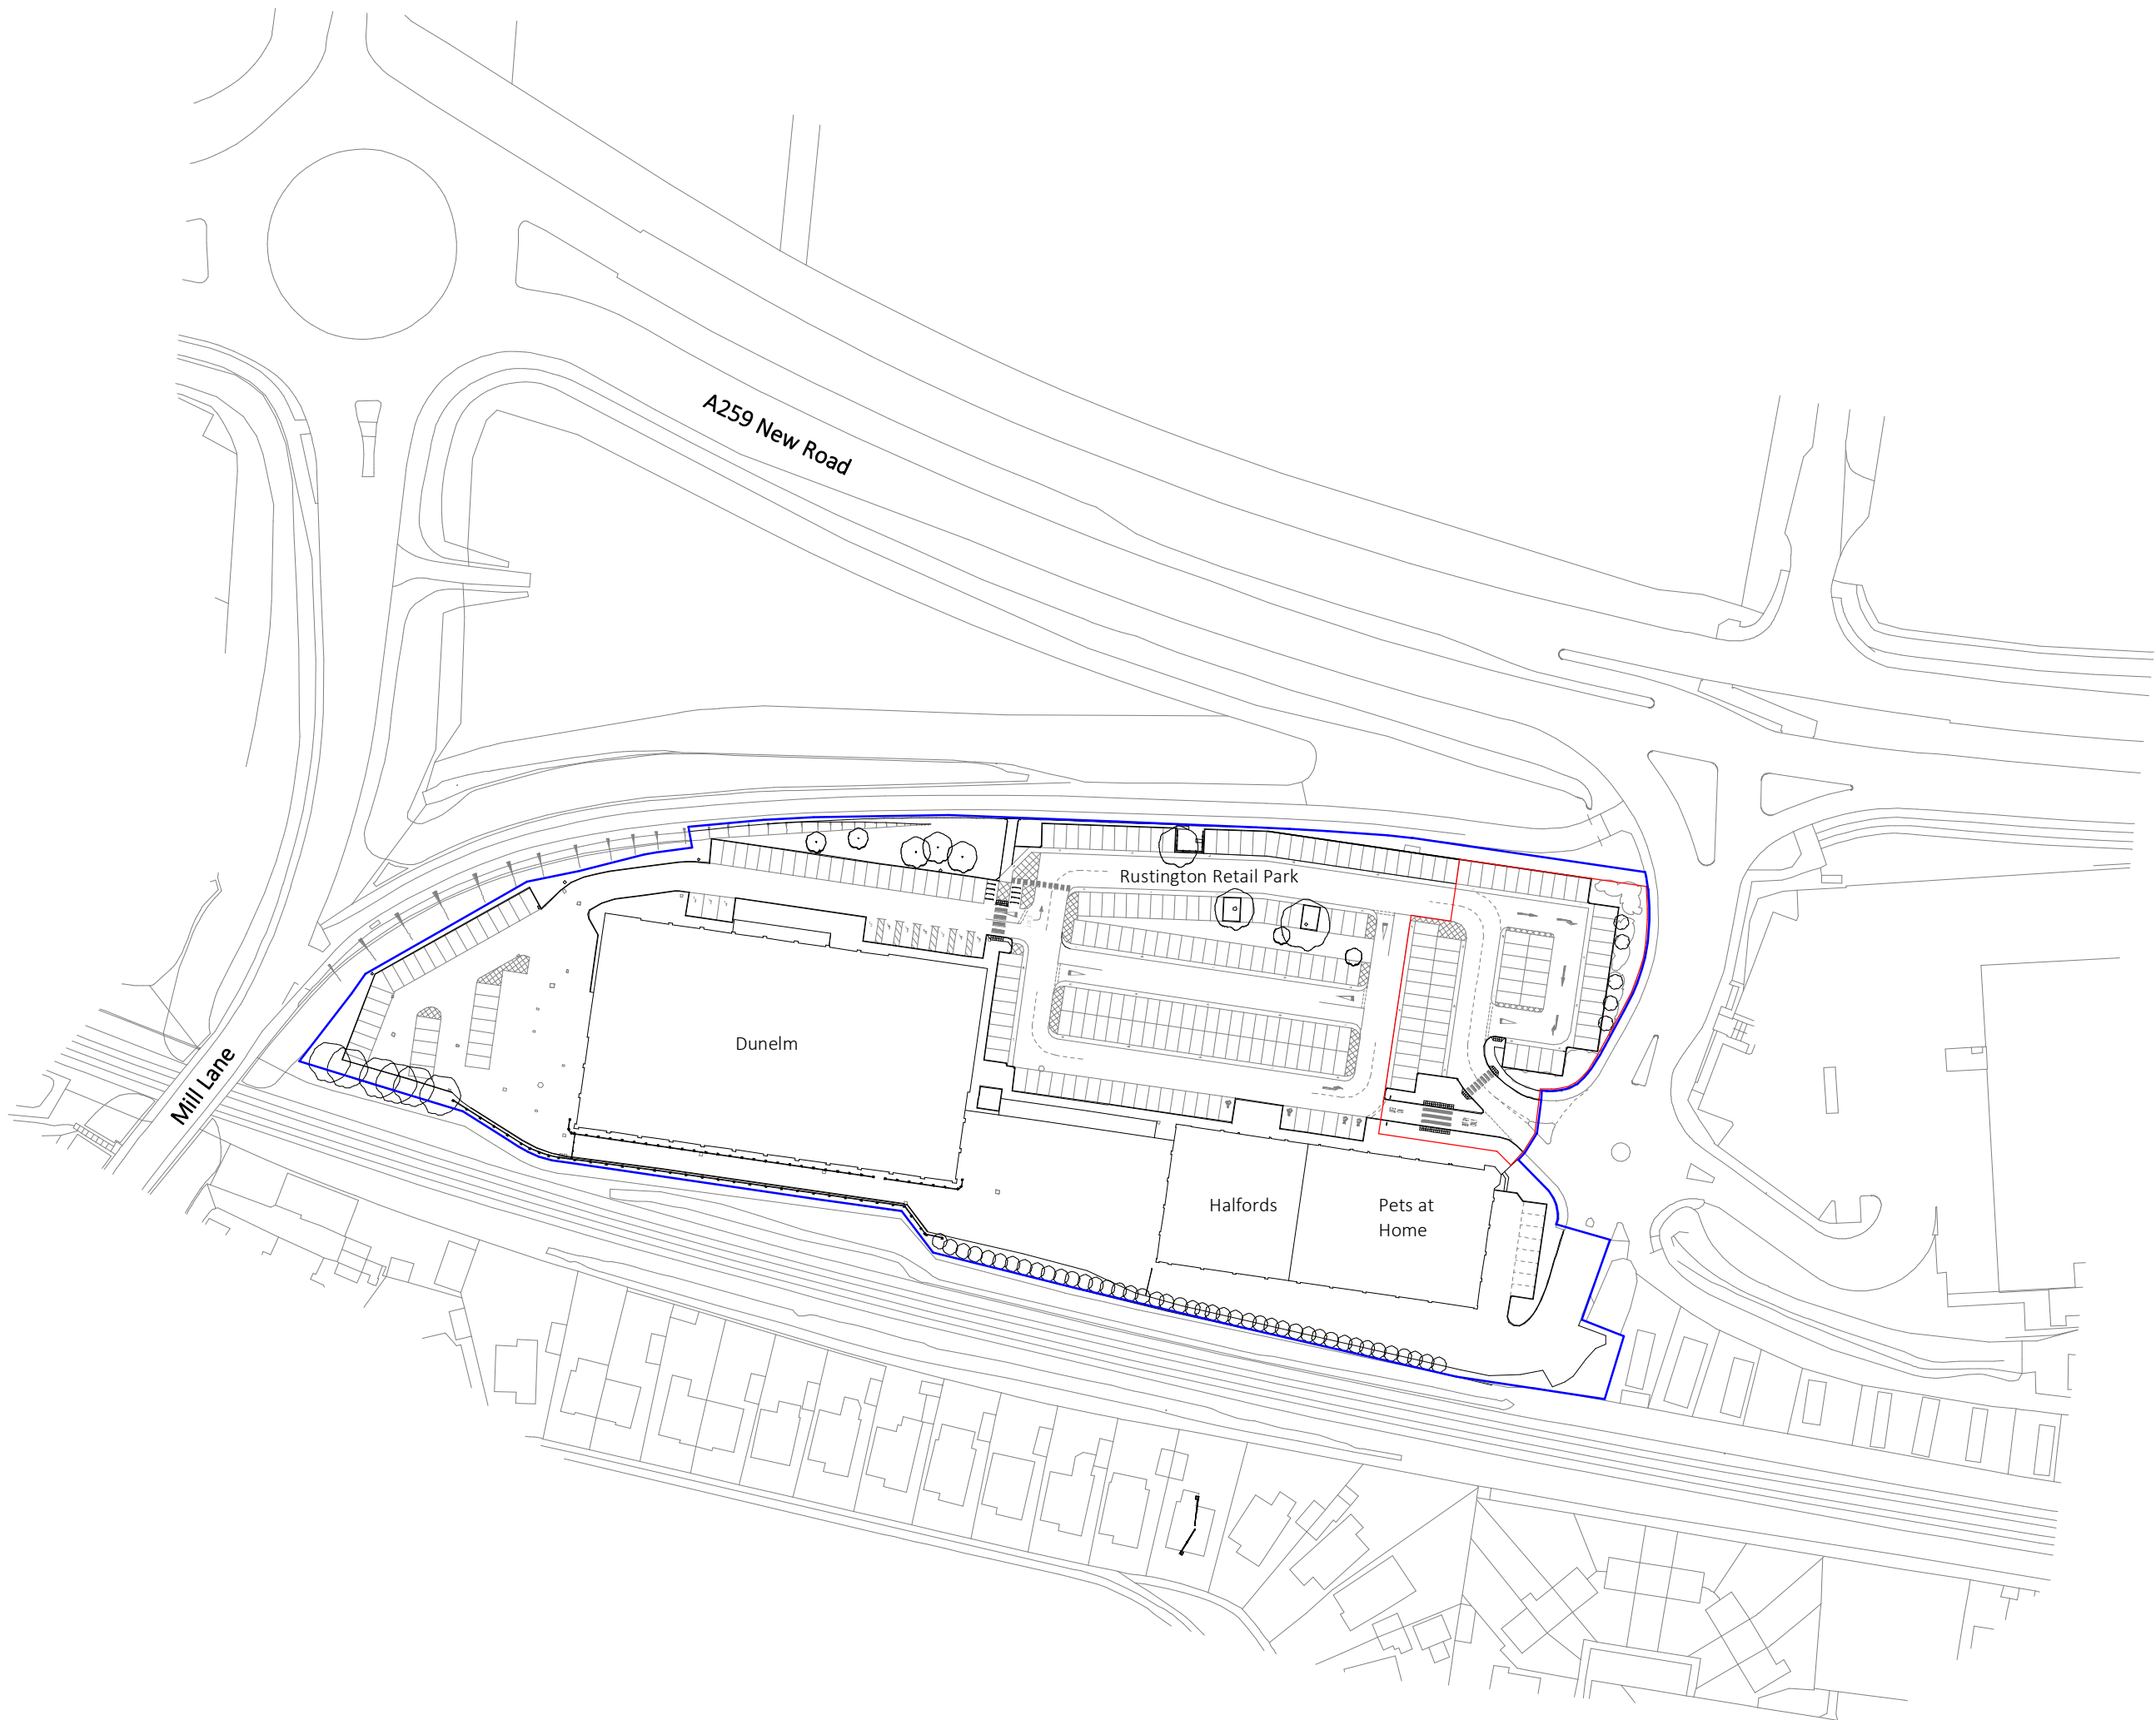

Ordnance Survey, (c) Crown Copyright 2021. All rights reserved. Licence number 100022432

Starbucks, Rustington Retail Park

Drawing title								Amendments	
Site Location Plan								Amended boundary line	
Drawing No.								Revision	
3713-SRA-XX-XX-D-A-PL-001								P2	
Project No	Originator	Funct.	Spatial	Form	Dis.	System	Number		
FB	AB	-							
Drawn by		Checked by		Approved by		A1 Scale		Date	Reason for Issue
FB		AB		-		1 : 1250		17/12/2021 12:04:19	Planning

SRA | ARCHITECTS

Station House, Ashley Avenue Bath BA1 3DS | 01225 827444 | www.sra-architects.co.uk © (UK 2021) SRA Architects LLP.

Notes
SRA ARCHITECTS LLP accepts no liability for use of this drawing by parties other than the party for whom it was prepared, or for purposes other than those for which it was prepared.
When the above drawing is issued in DWG format it is an uncontrolled version issued to enable the recipient to prepare their own documents/ models/drawings for which they are solely responsible. It is based on background information current at the time of issue. SRA ARCHITECTS LLP accepts no liability for any such alterations or additions to or discrepancies arising out of changes to such background information which occur to that information after it is issued by SRA ARCHITECTS LLP.
Responsibility is not accepted for errors made by others in scaling from this drawing.

