

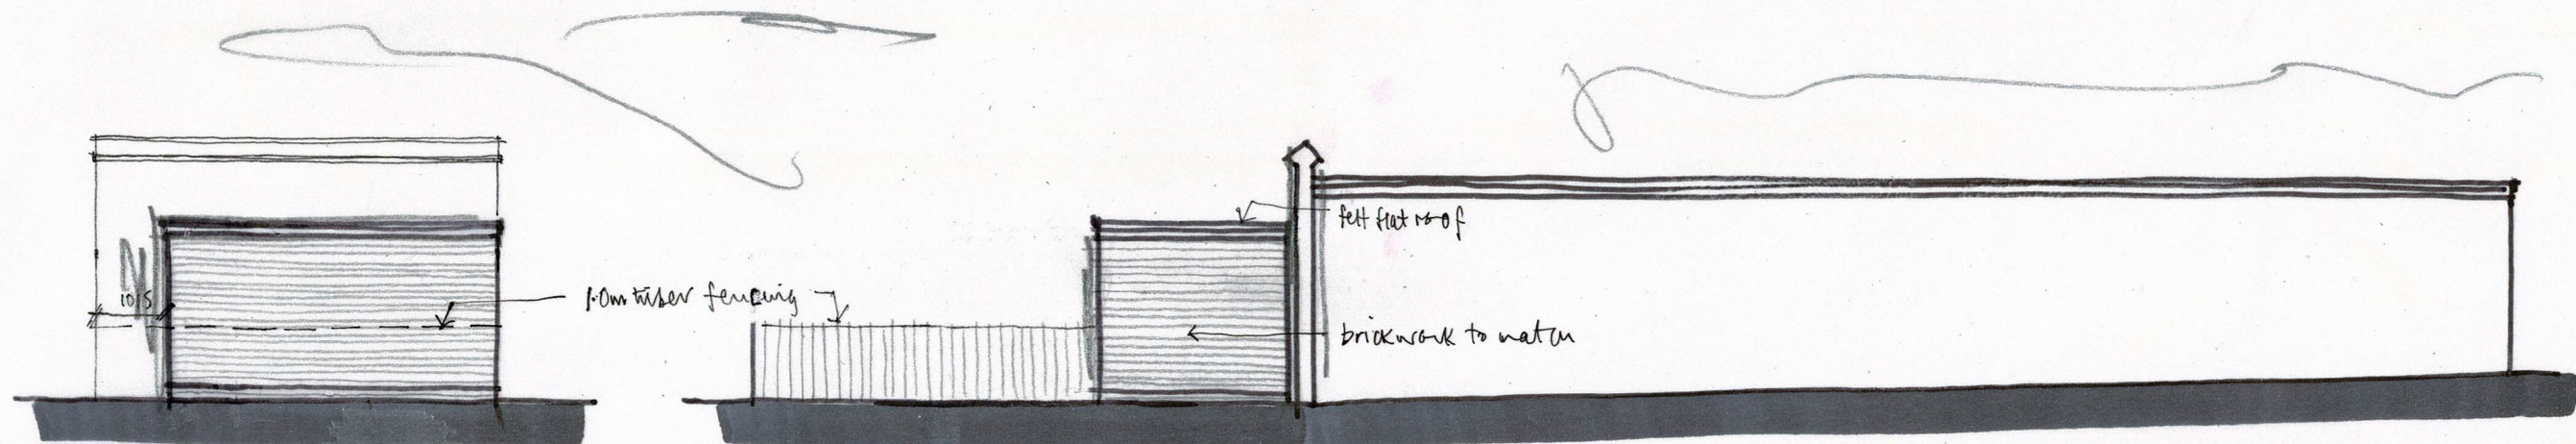


PROPOSED ELEVATIONS 1:100

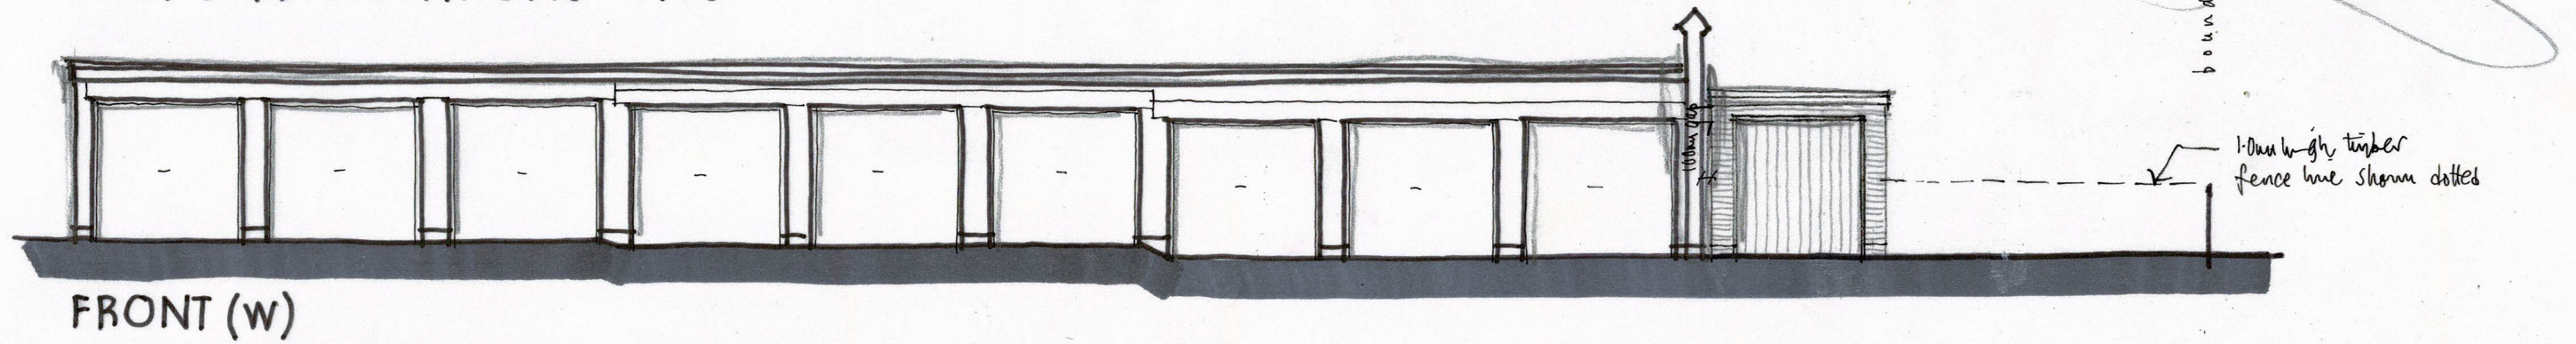

SIDE (s)

Note: fencing shown dotted for clarity purposes only.

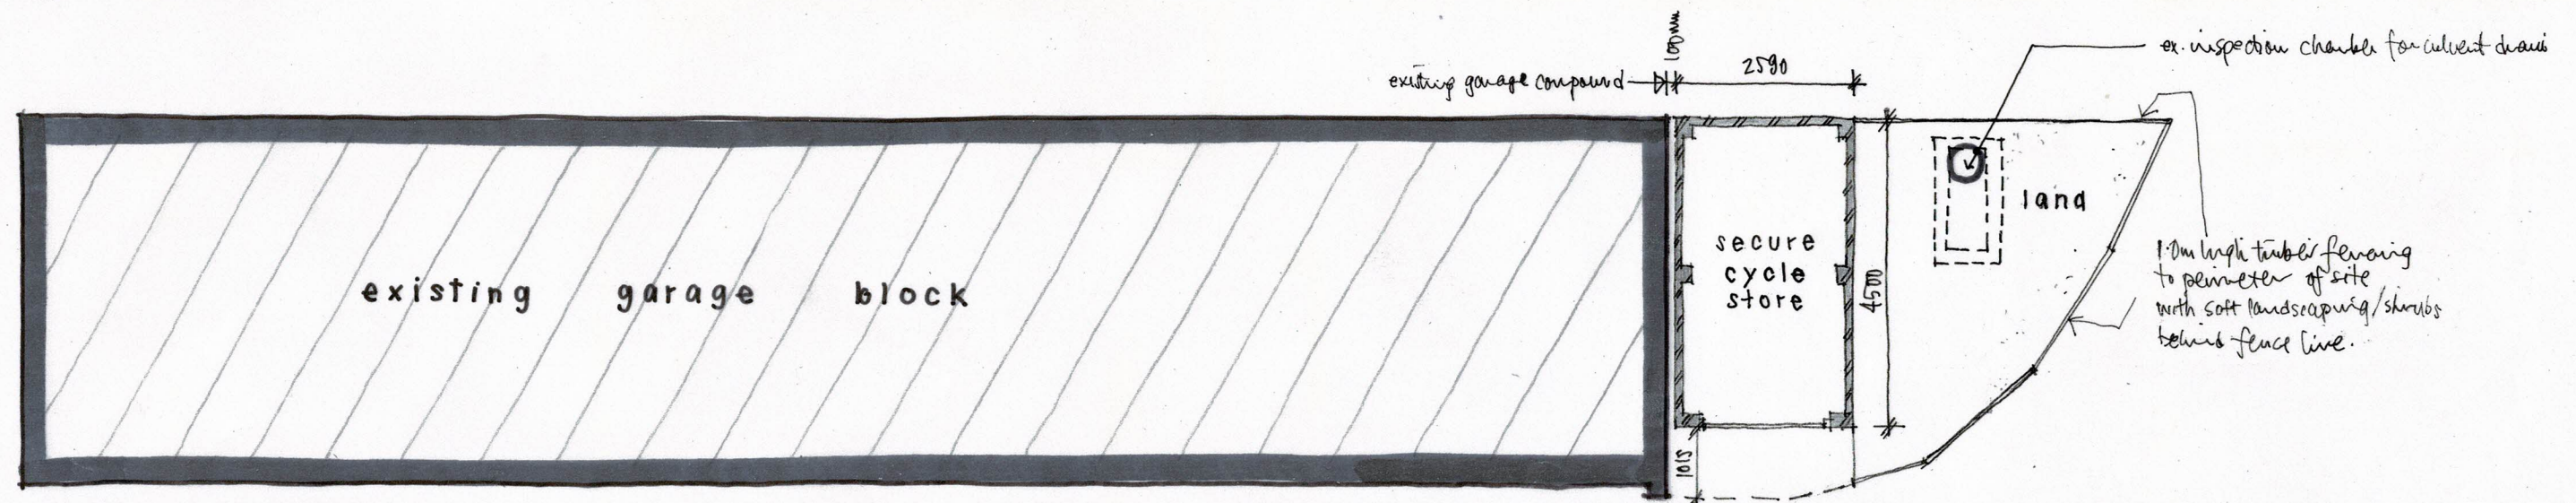

GROUND FLOOR PLAN 1:100 @ A3 / 1:50 @ A1

0 1 2 3 4 5m
metres



C - cyclo stone revised to one unit
B - note reference shrub amended
Revision A - fence reduced to 1.0m high at request of UA

16/12/21
9/19/21
23/8/21

LAND TO SOUTH OF GARAGES, SUTHERLAND CLOSE,
RUSTINGTON
Proposals 02 C

June 2021