

ARUN DISTRICT COUNCIL
No. R 29 09




South Rear Elevation




West Side Elevation




East Side Elevation

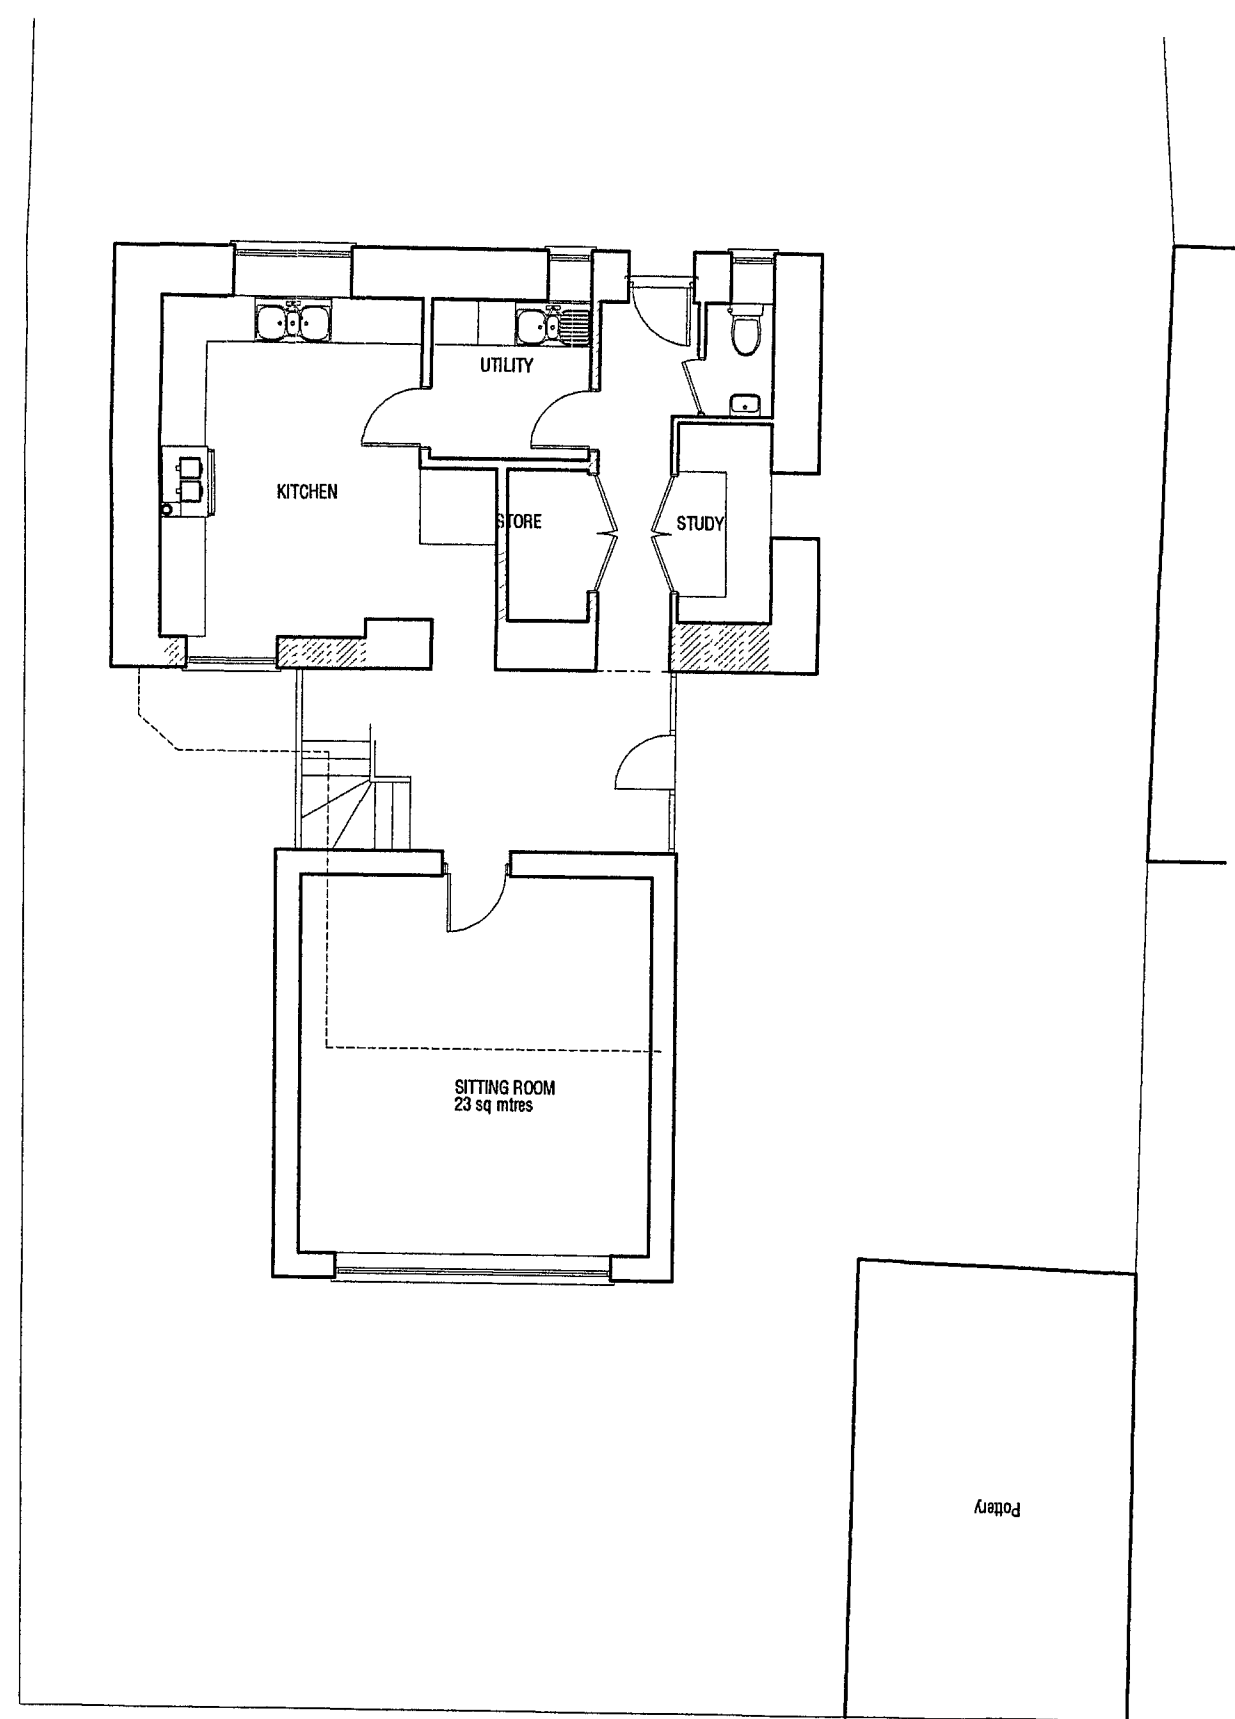


GROUND FLOOR

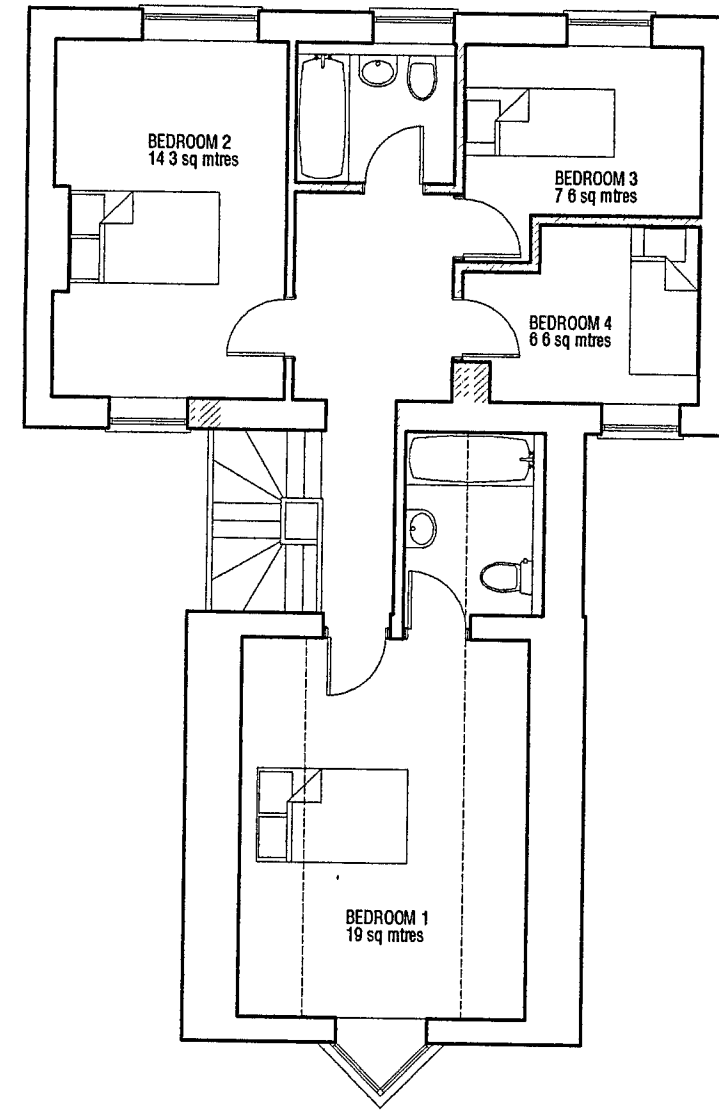

FIRST FLOOR

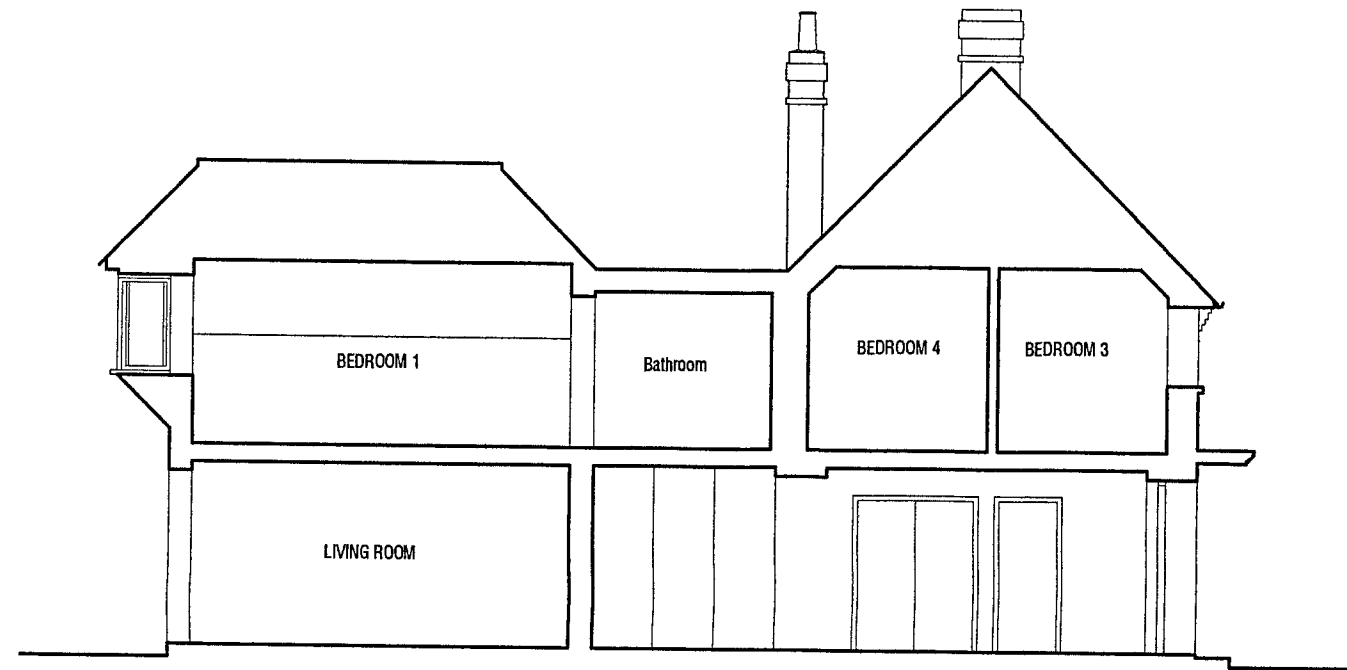

Section

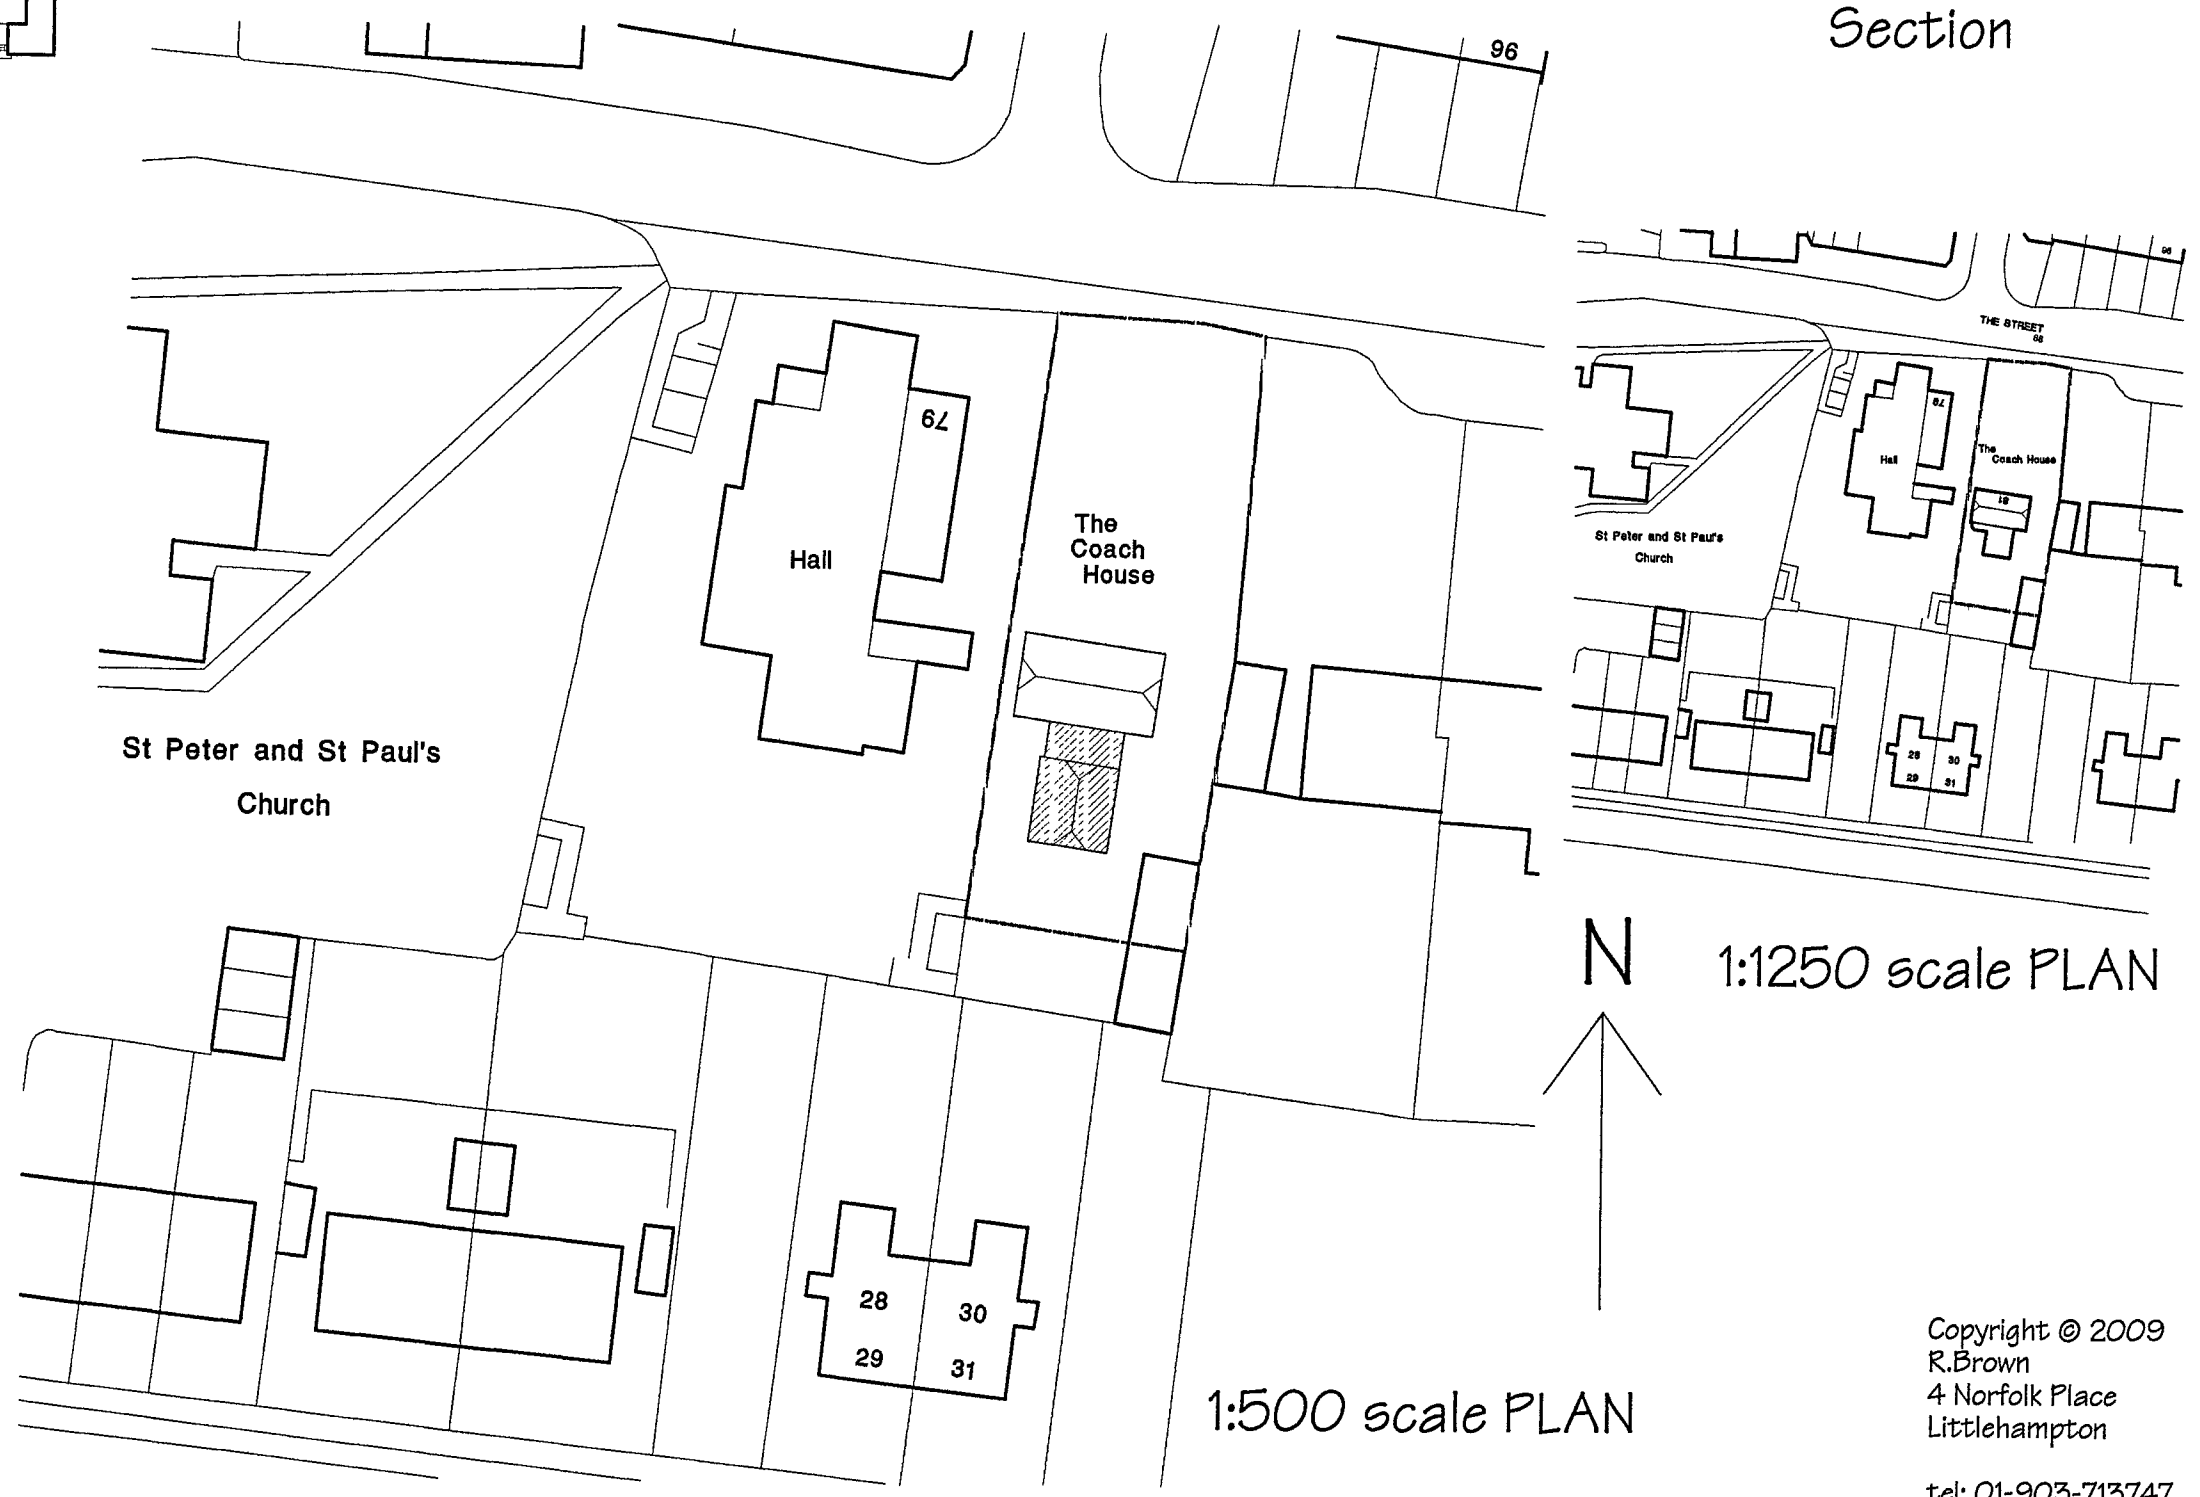

N 1:1250 scale PLAN

1:500 scale PLAN

The Coach House, 81 The Street, Rustington
- Proposed Rear Extension for Mrs H.Stirling