
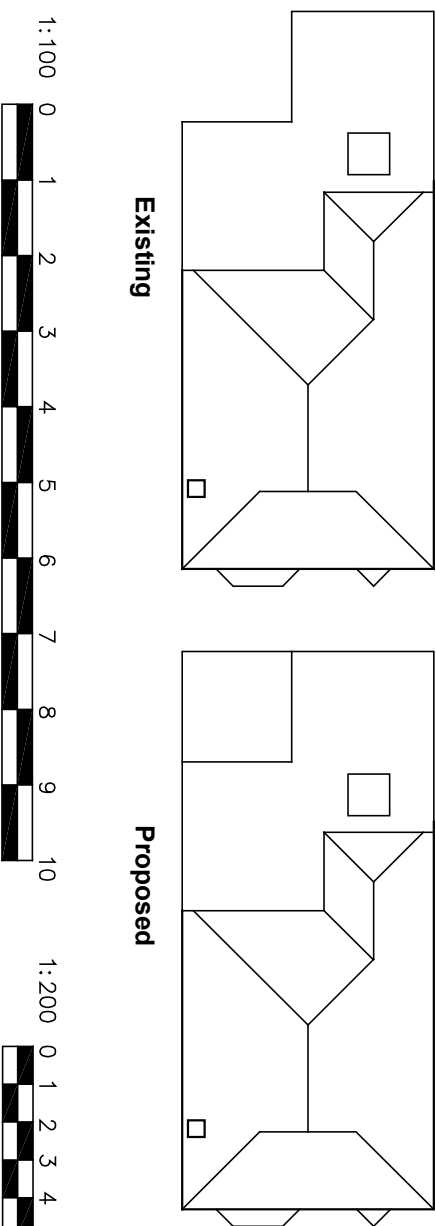
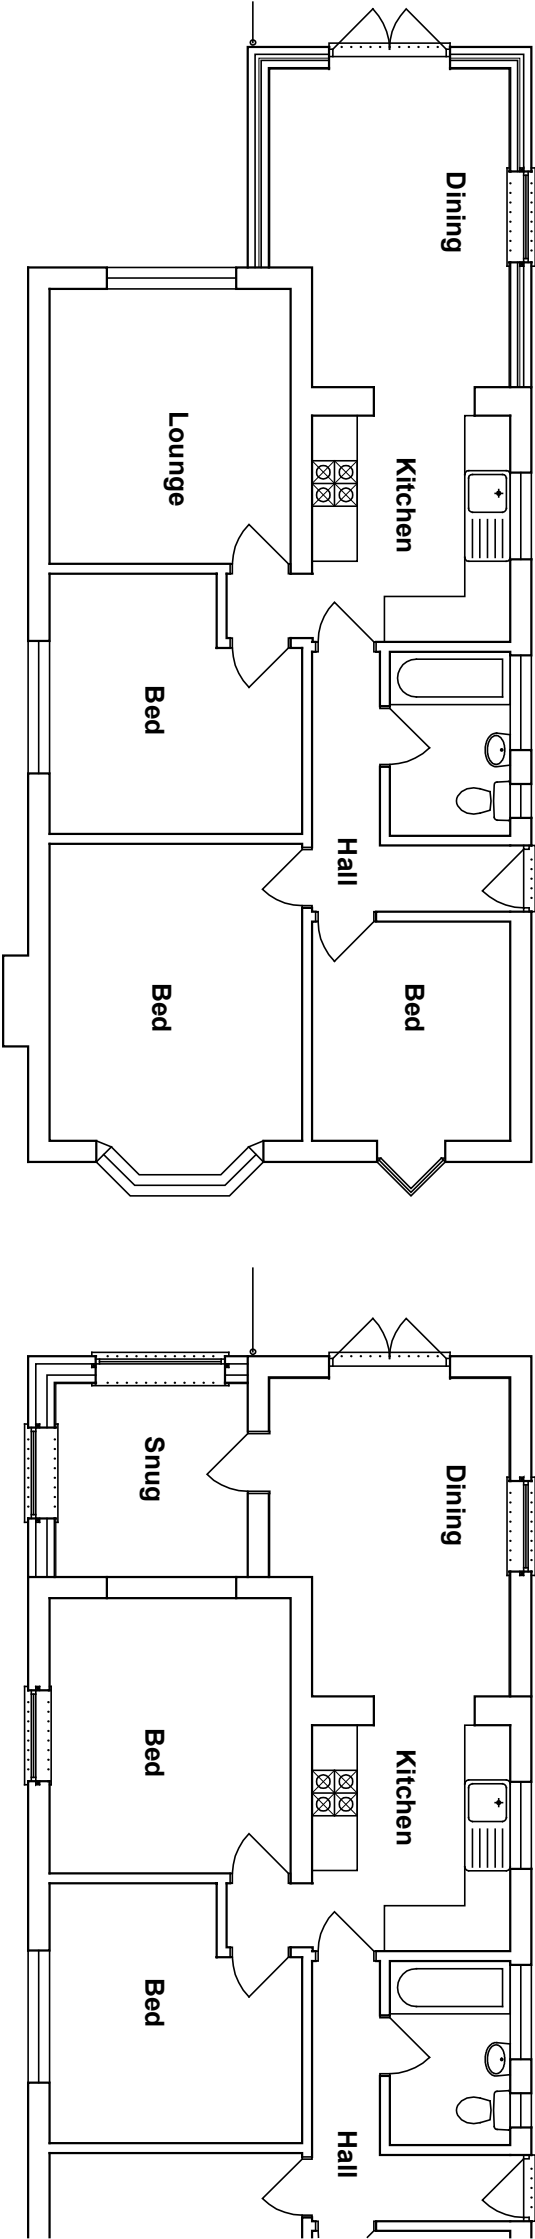
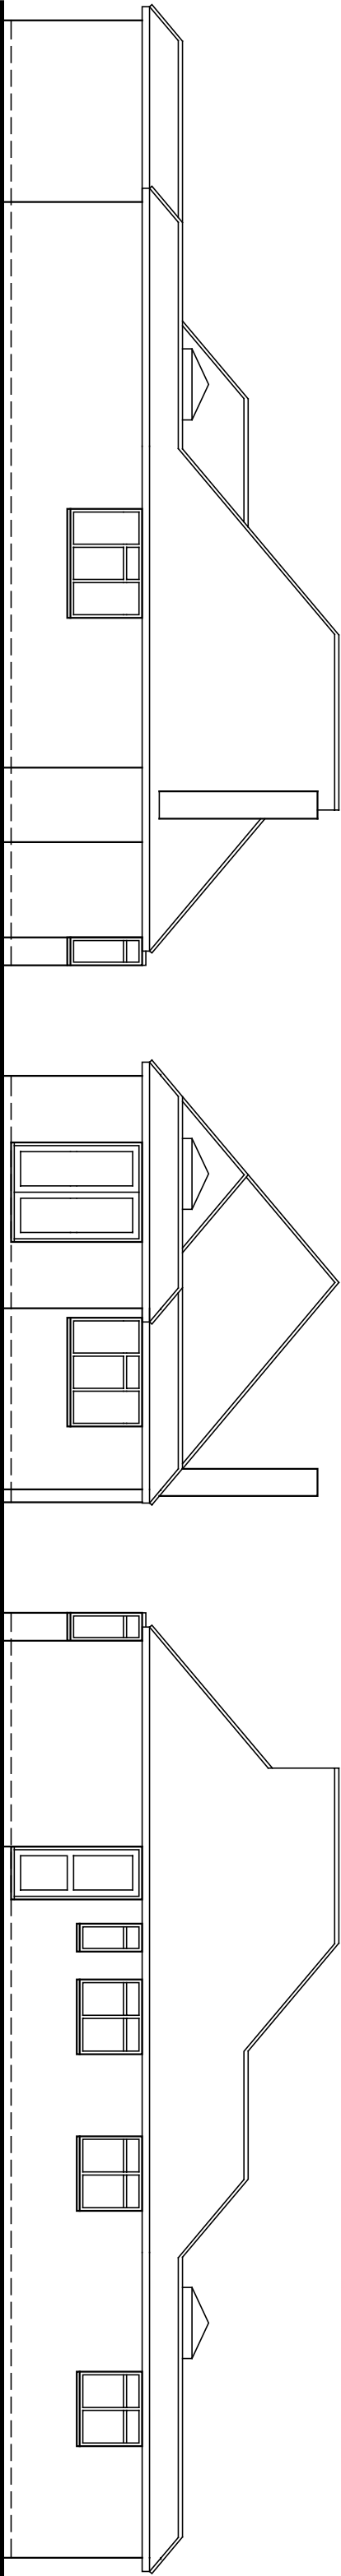
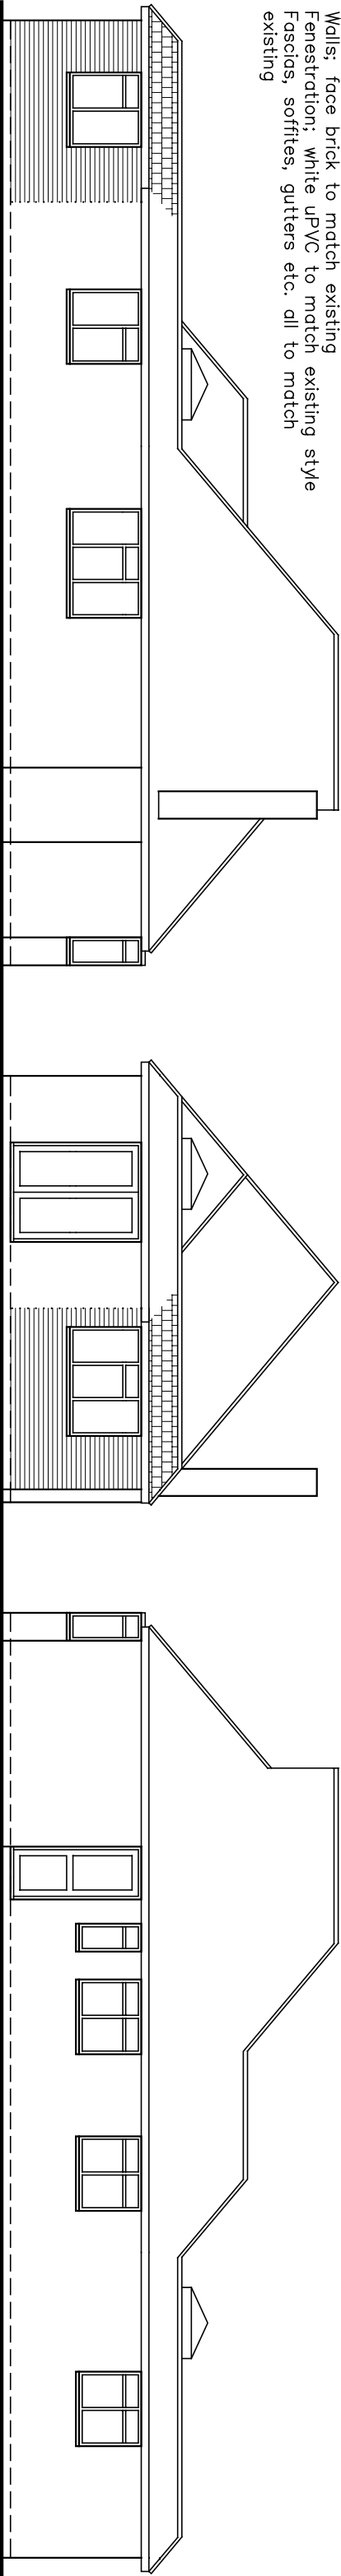


Proposed finishes:
Roof: flat and plain tiles to match existing
Walls: face brick to match existing
Fenestration: white uPVC to match existing style
Fascias, soffits, gutters etc. all to match existing

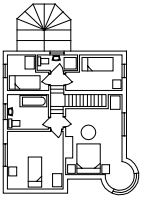

Amendments: –	
BRYCESON SHAW ASSOCIATES	
Surveyors and Designers	
Flat 3 10A Norfolk Road, Littlehampton, West Sussex BN17 5PL Mobile: 07889 651301 E-mail: brycesonshaw@btinternet.com	
	
Project: Proposed extension; 54 Milton Avenue, Rustington BN16 2PL	
Drawing: Plans and elevations as existing and proposed	
For: Mr. & Mrs. T. Potter	
Drawn: PKS	Date: February 2026
Scales: 1:100 1:200	No: 3453/01/01
To scale when printed on A3	