




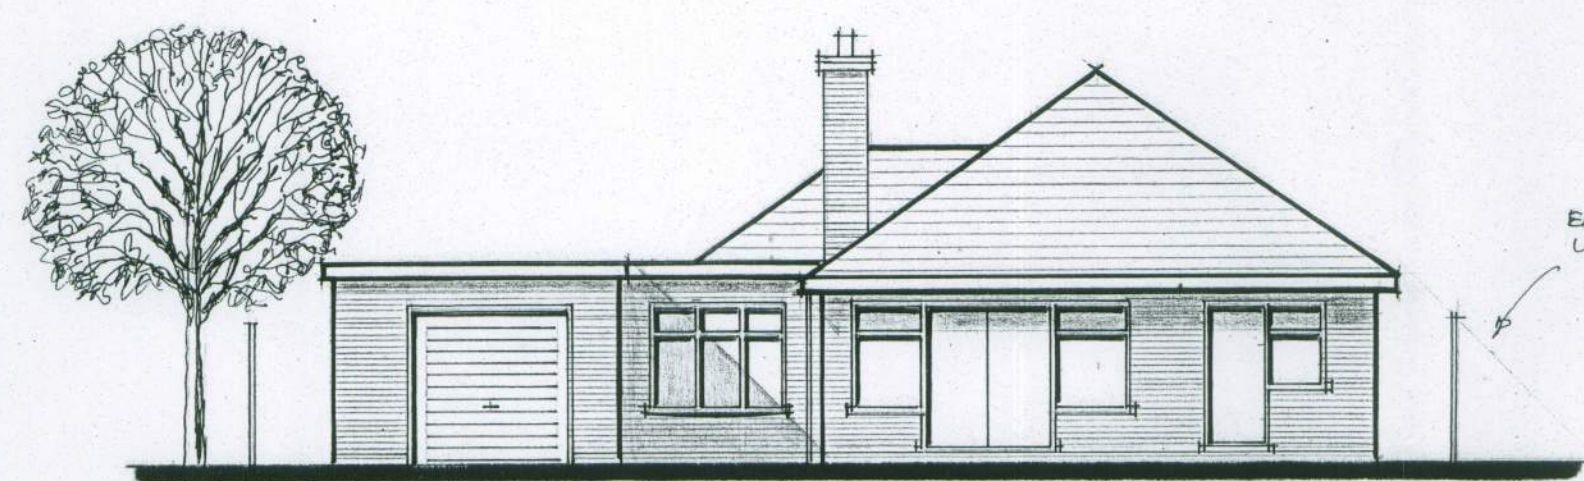

existing front elevation

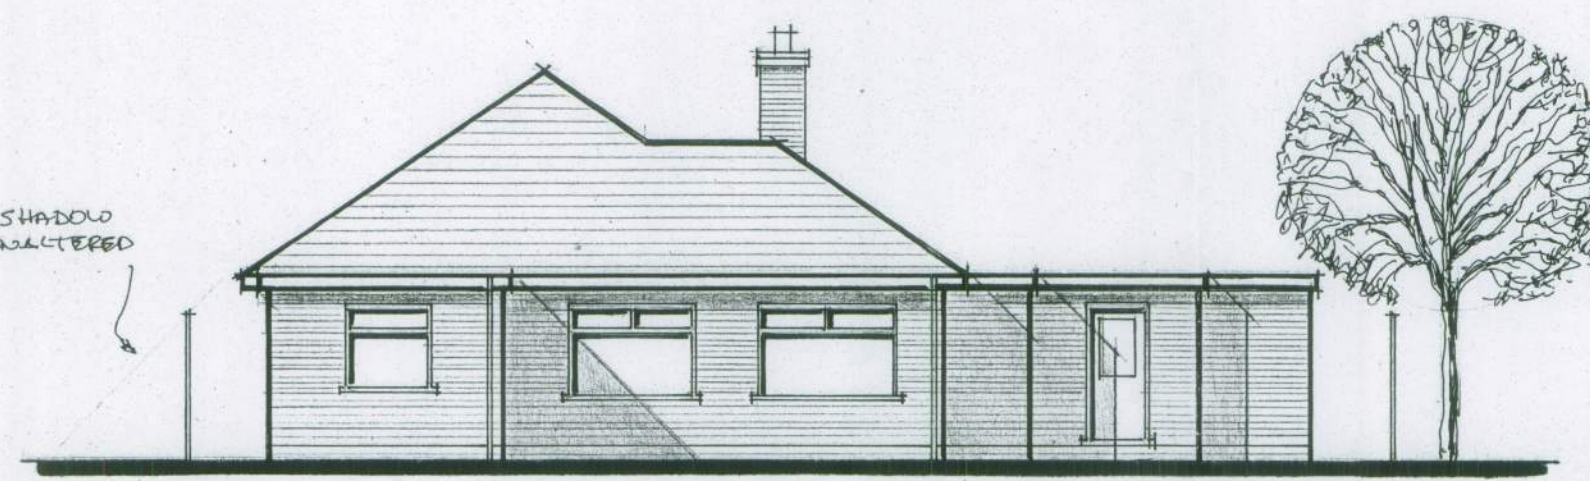


existing rear elevation

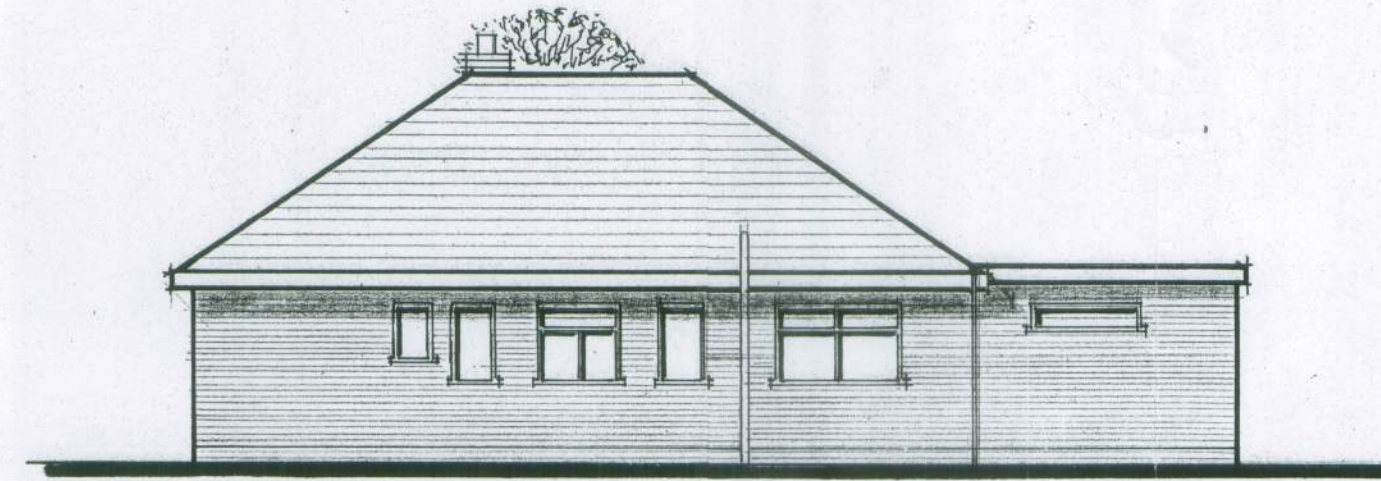


existing side elevation



proposed front elevation

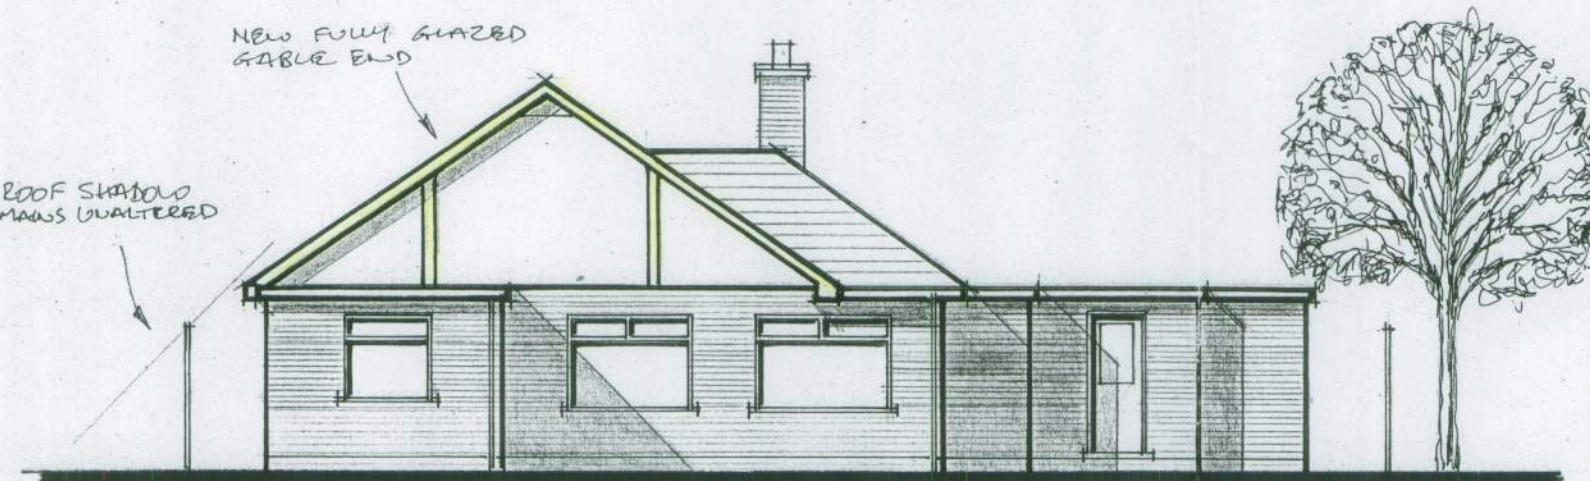

proposed rear elevation

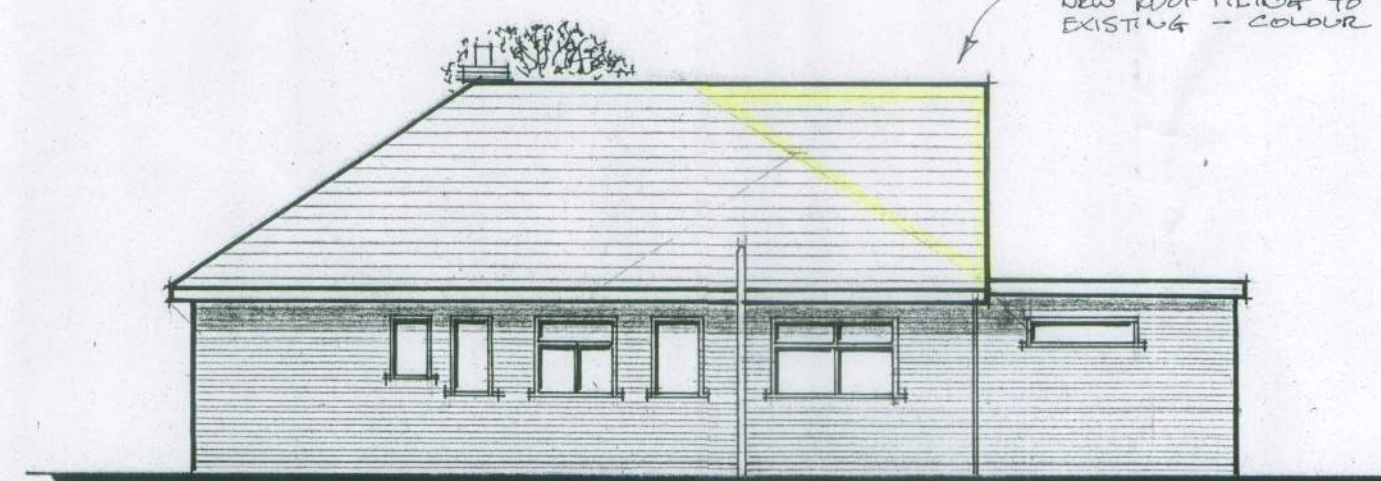



proposed side elevation

construction notes:

ROOFING:
 ROOF TIMBER SIZES TO BE CONFIRMED BY STRUCTURAL ENGINEER'S CALCULATIONS, AND BUILDING REG. APPROVAL.
 ALL STRUCTURAL ROOF TIMBERS AND ROOF BOARDING TO BE PRESSURE TREATED.
 NEW BRUITS, TIES, CORNICES ETC CONFIGURATIONS TO STRUCTURAL ENGINEER'S RECOMMENDATIONS.
 NEW ROOF TILING TO MATCH EXISTING. COLOUR: RED.

GLAZING:
 REAR GABLE END TO BE FULLY GLAZED IN 3mm PANELS IN CLEAR TOUGHENED DOUBLE GLAZING, INCORPORATING MANUFACTURERS FRAMING IN ALUMINIUM CHANNELS & CILLS AND FIXED TO STRUCTURAL ROOF TIMBER GABLE.

scales: HOUSE PLAN & SECTION 1:50, ELEVATIONS 1:60

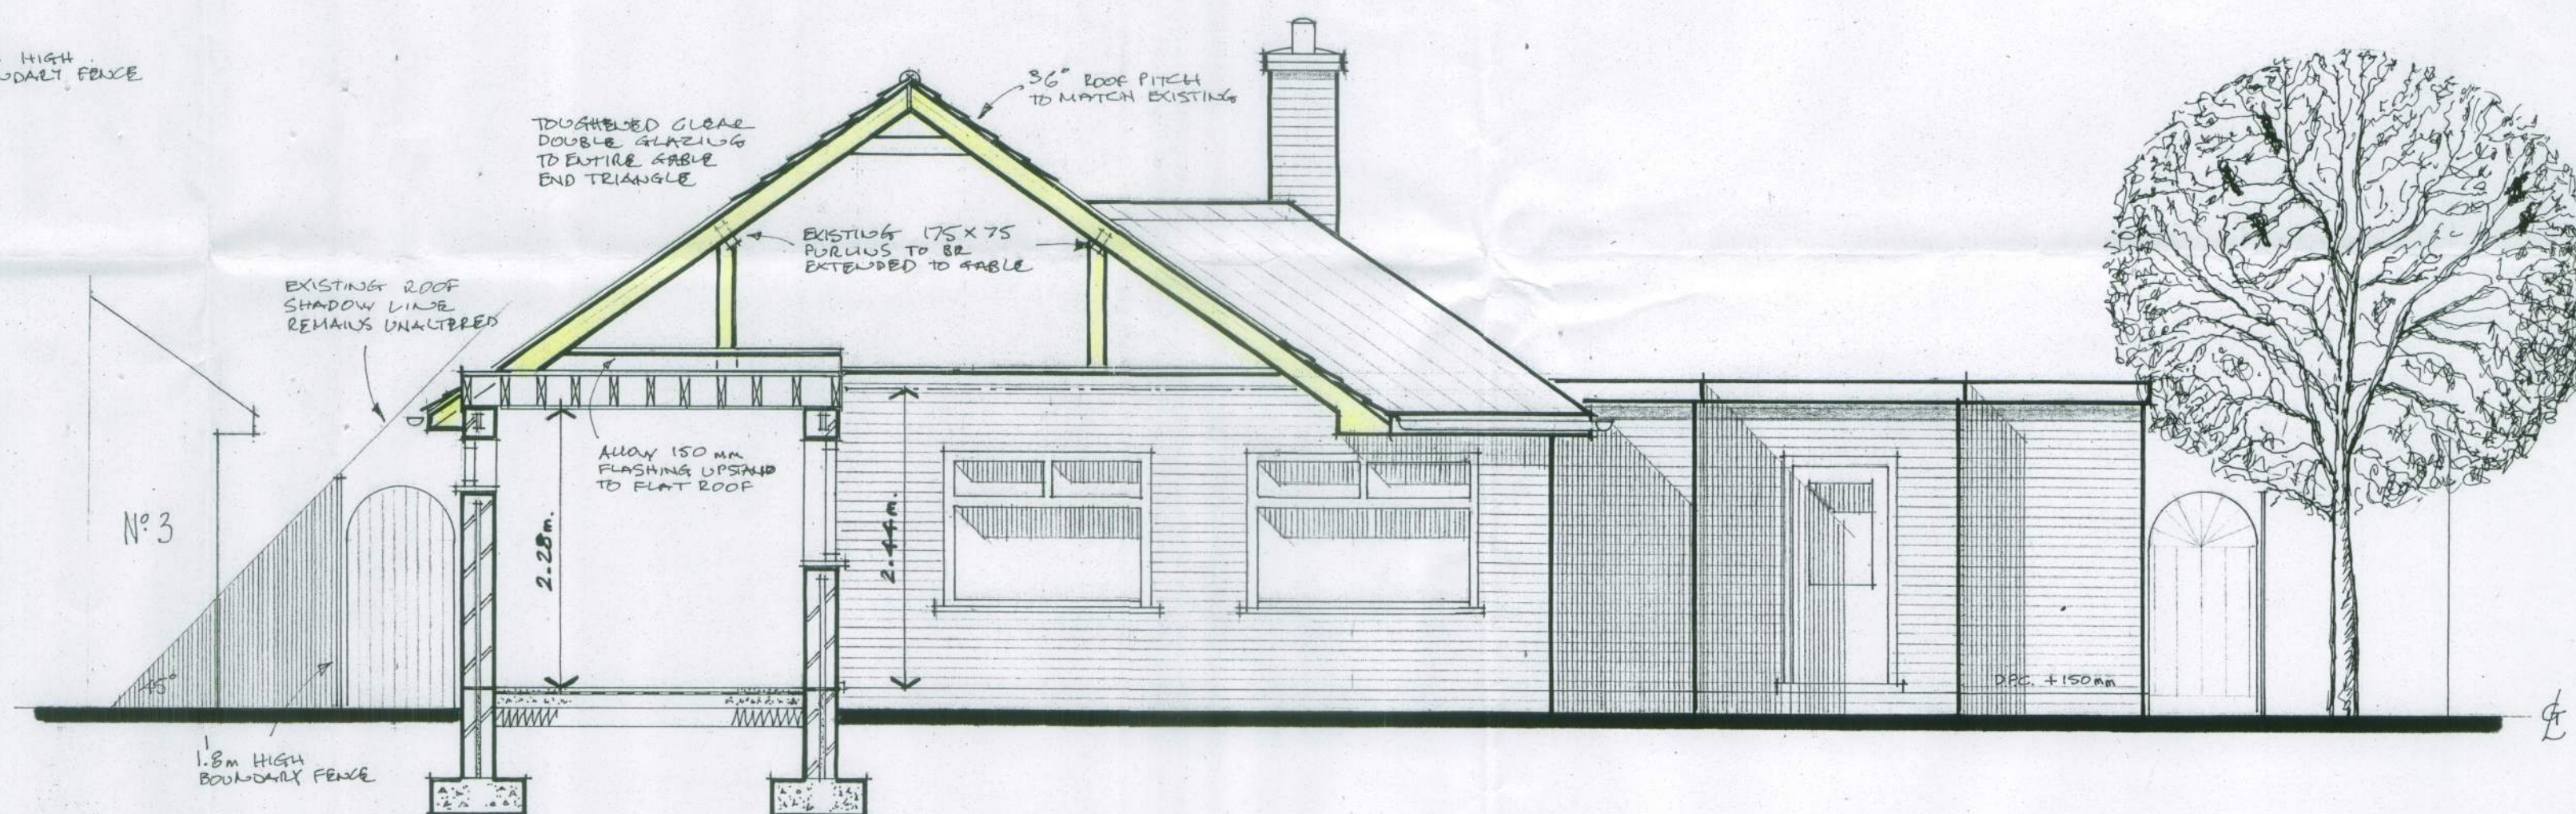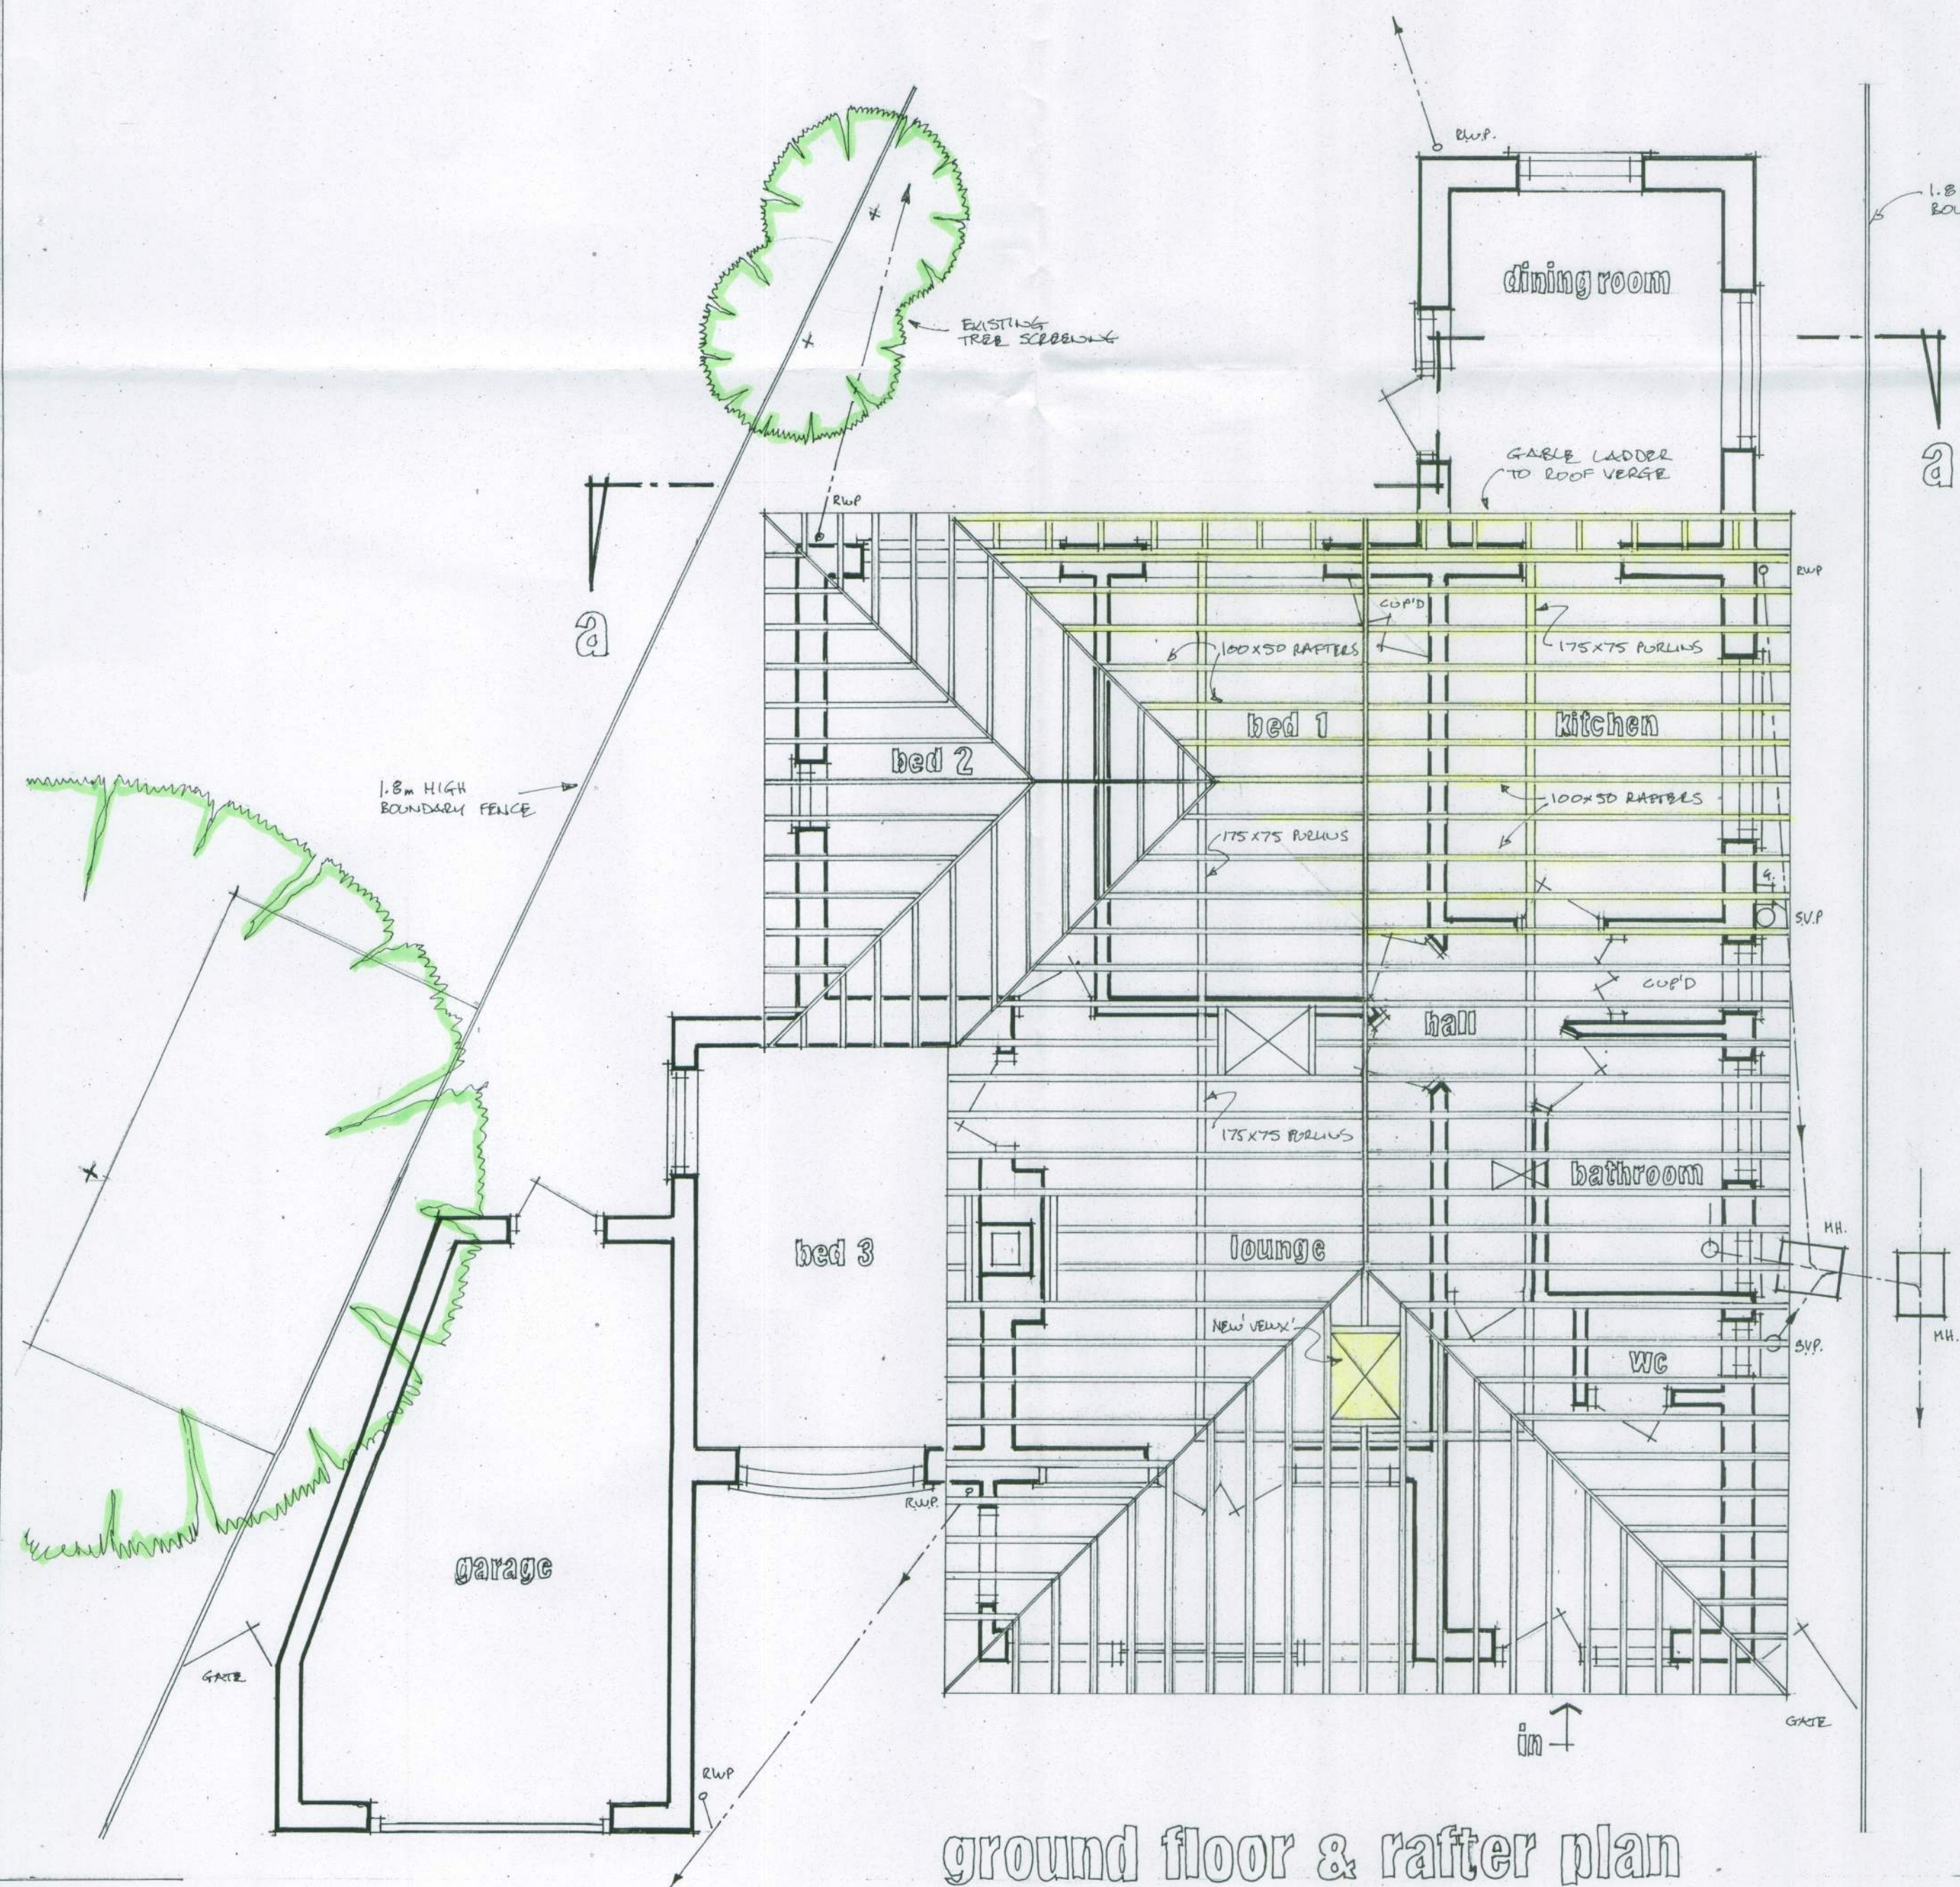

PROPOSED REAR ROOF ALTERATION TO FORM GABLE END AND ATTIC ROOM AT: 1, MERTON AVENUE, RUSTINGTON, WEST SUSSEX.

