


PROPOSED REAR ROOF ALTERATION TO FORM GABLE END AND ATTIC ROOM AT: 1, MERTON AVENUE, RUSTINGTON.

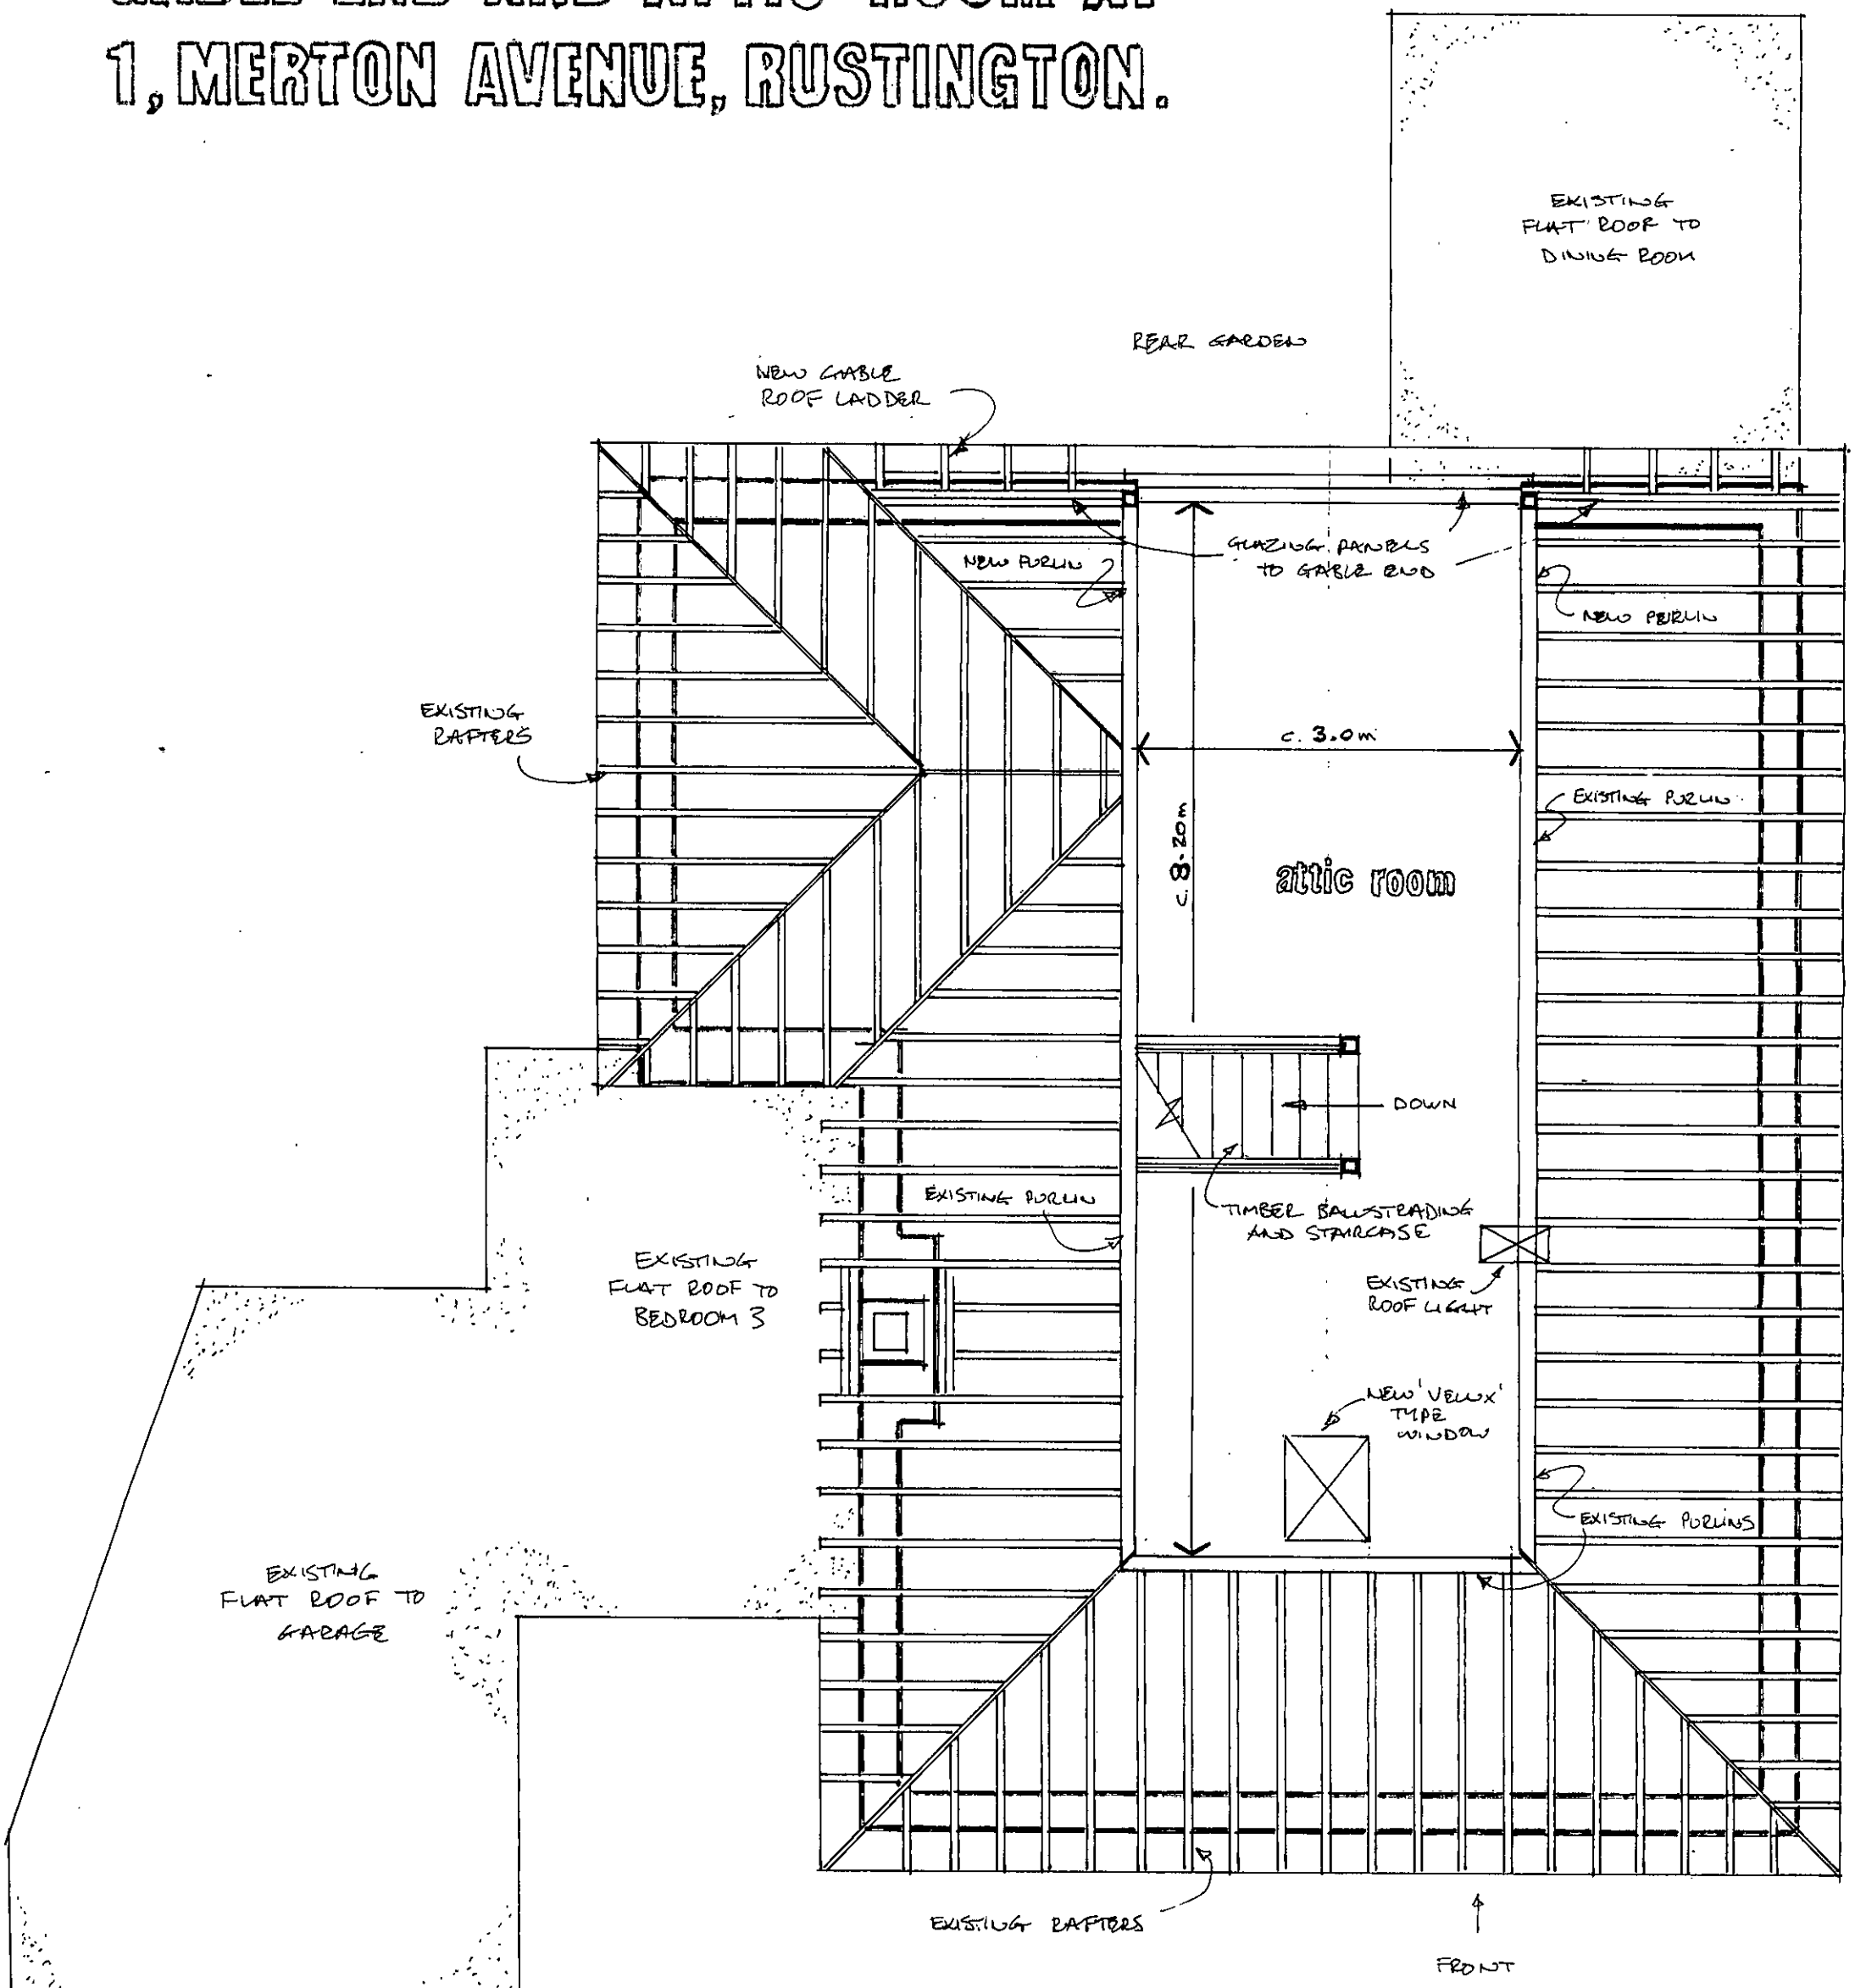

proposed first floor plan 1:50
(USABLE FLOOR AREA)