

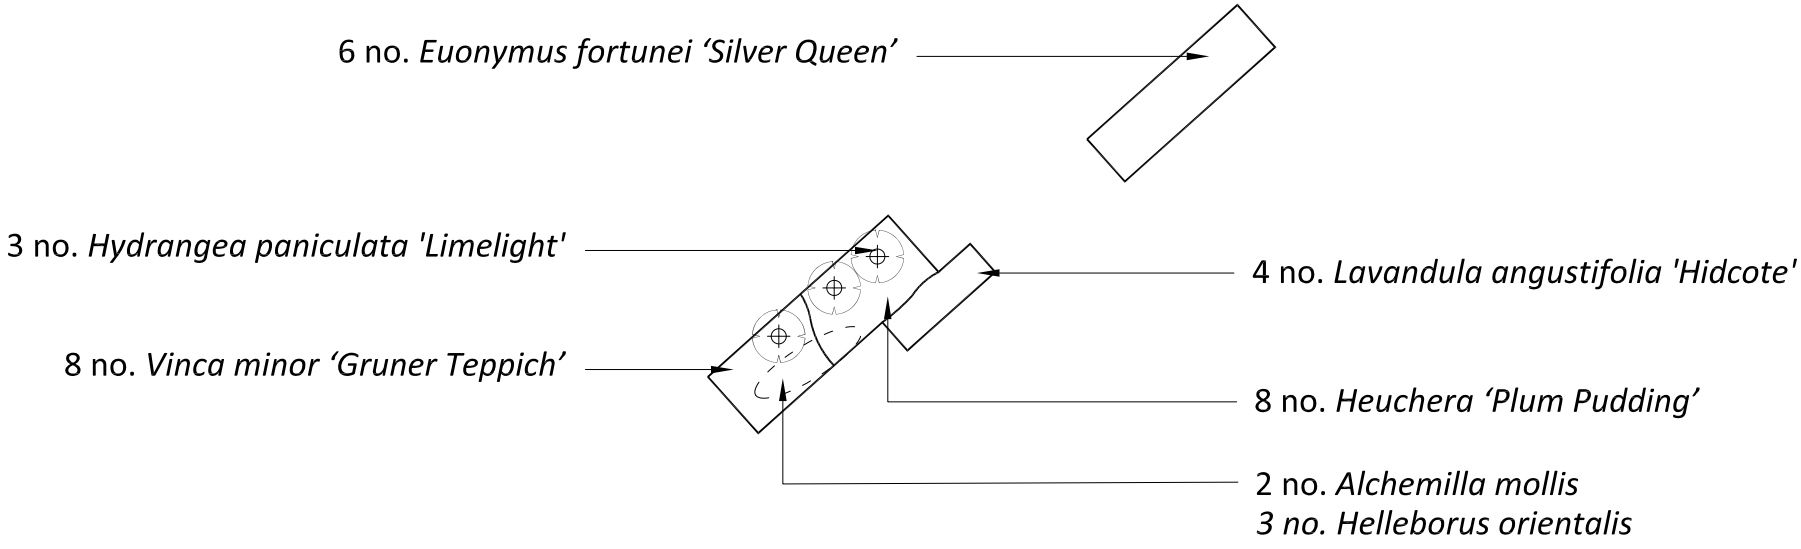


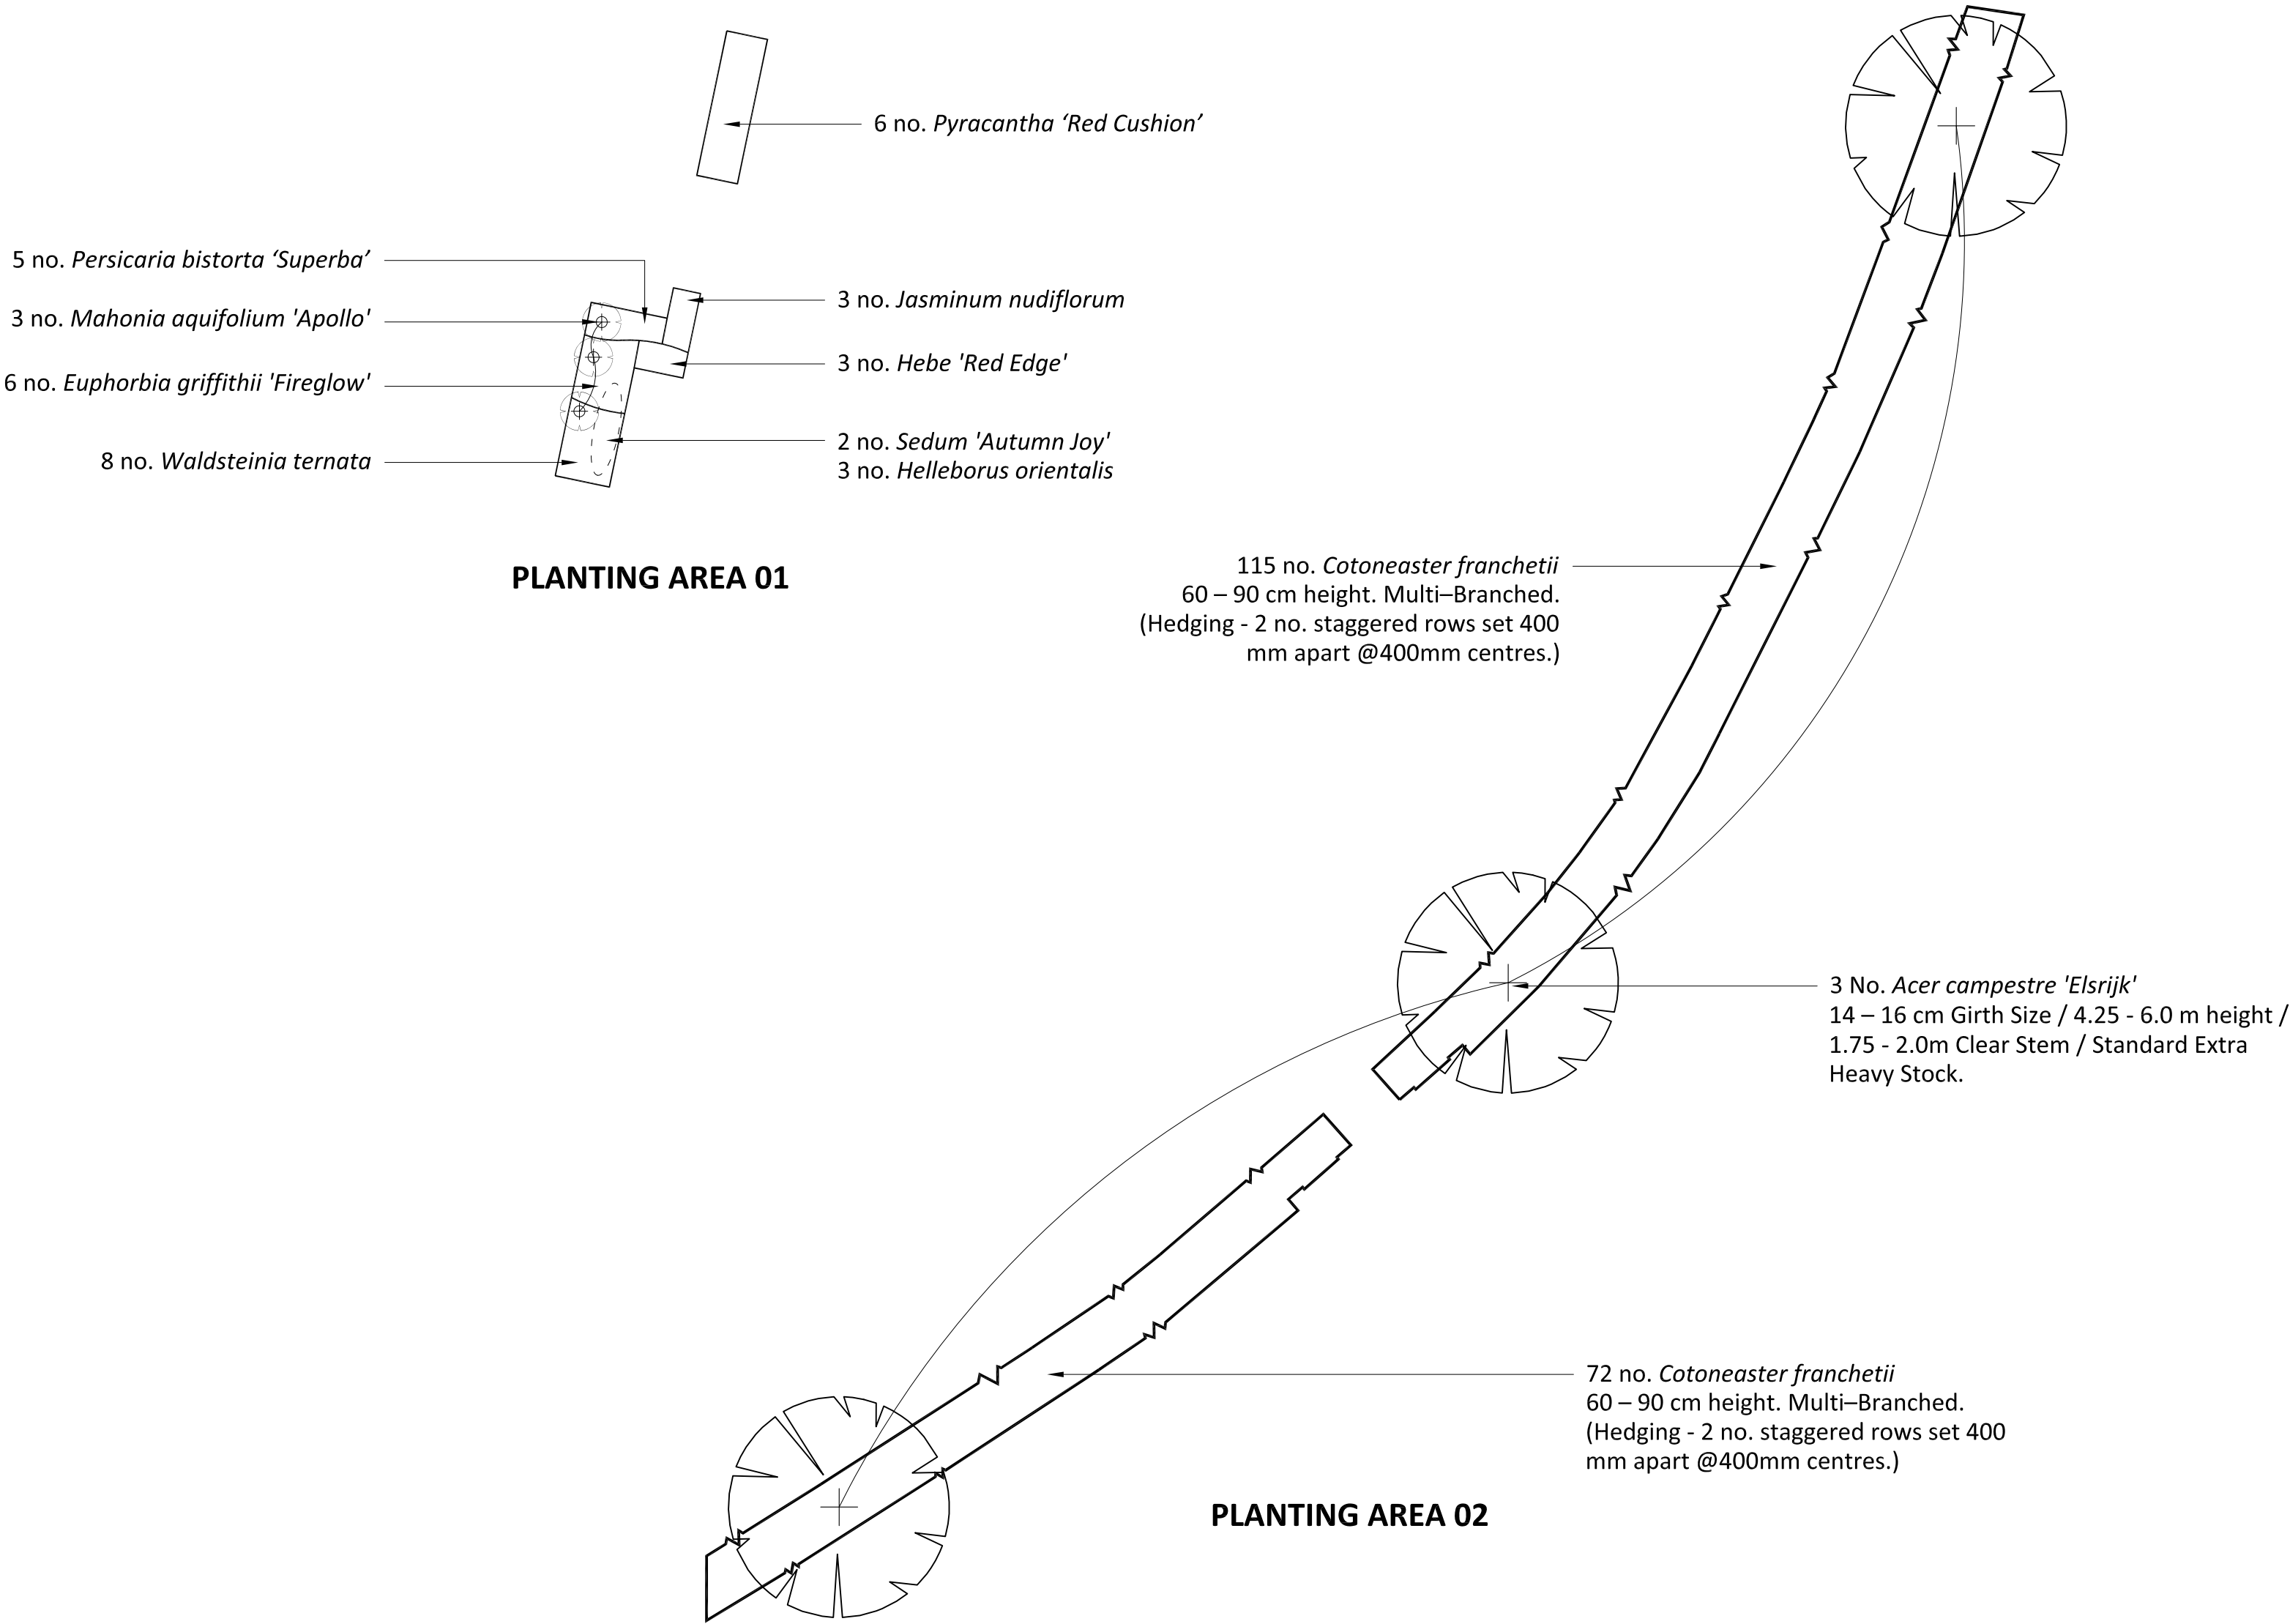


1 no. *Ulmus carpinifolia* 'Wredei Aurea'
14 – 16 cm Girth Size / 4.25 - 6.0 m height / 1.75 - 2.0m Clear Stem / Standard Extra Heavy Stock.

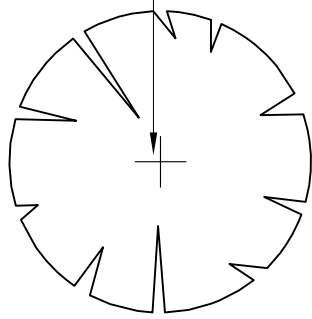


PLANTING AREA 04

1 no. *Betula utilis* 'Jacquemontii'
14 – 16 cm Girth Size / 4.25 - 6.0 m height / 1.75 - 2.0m Clear Stem / Standard Extra Heavy Stock.

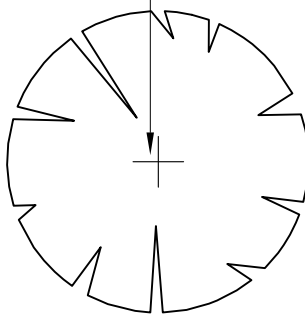


PLANTING AREA 05

1 no. *Prunus avium* 'Plena'
14 – 16 cm Girth Size / 4.25 - 6.0 m height / 1.75 - 2.0m Clear Stem / Standard Extra Heavy Stock.

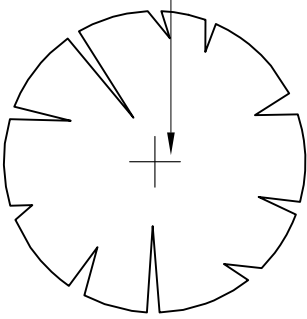

PLANTING AREA 06

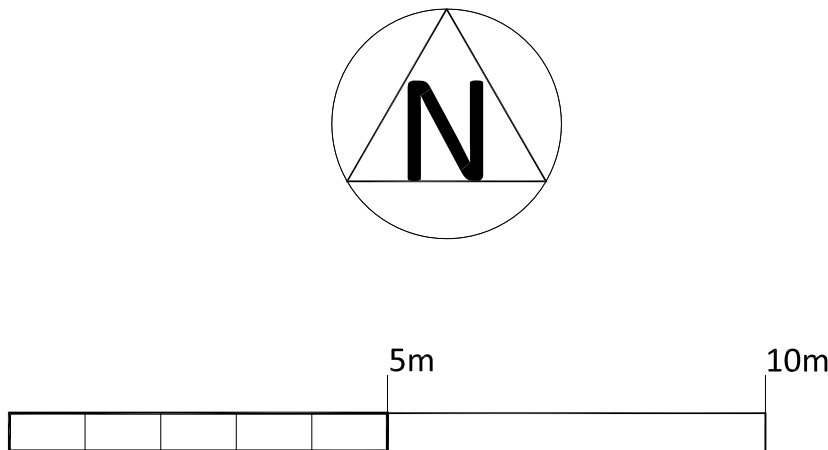

KEY

Proposed Tree Planting
Tree planting to be 14 – 16 cm Girth Size; 4.25 - 6.0 m height; Standard Extra Heavy Stock. Trees to be supplied and planted in accordance with BS:8545: 2014 Trees from nursery to independence in the landscape Recommendations. (Refer to RCo140 / Detailed Plant Schedule and Specification)

Proposed Ornamental Planting Areas
Proposed ornamental shrub planting areas. Planting Areas to be a minimum of 300 mm depth of subsoil overlain with a minimum of 450 mm depth of Multi Purpose Topsoil to BS3882:2007 'Specification for Topsoil and Requirements for Use'. Planting Areas to have 75 mm depth of Ornamental Bark Mulch.

Proposed Herbaceous Planting
Proposed herbaceous planting areas. Planting Areas to be a minimum of 300 mm depth of subsoil overlain with a minimum of 450 mm depth of Multi Purpose Topsoil to BS3882:2007 'Specification for Topsoil and Requirements for Use'. Planting Areas to have 75 mm depth of Ornamental Bark Mulch.

Proposed Ornamental Hedgerow
Proposed ornamental hedgerow planting to development frontage. Planting areas to be 300mm depth (minimum) subsoil overlain with 450mm (minimum) multi purpose topsoil to BS3882:2007 'Specification for Topsoil and Requirements for Use'.

REV	DESCRIPTION	DATE	INITIALS
00	Planning Issue	21-11-14	AR



The Studio, 68 Cuckfield Road, Hurstpierpoint, West Sussex, BN6 9SB
T: 01273 834 198 M: 07973 770047 E: landscape@ramsayandco.com

Project Title:
The Tiled Barn, Station Road, Rustington
Globe Estates (Southern) Ltd.
Drawing Title:
Detailed Planting Plan

Scale: 1:100@A1	Drawn: AR	Date: 21-11-14
Drawing Number: RCo 140 / 02	Revision:	00