



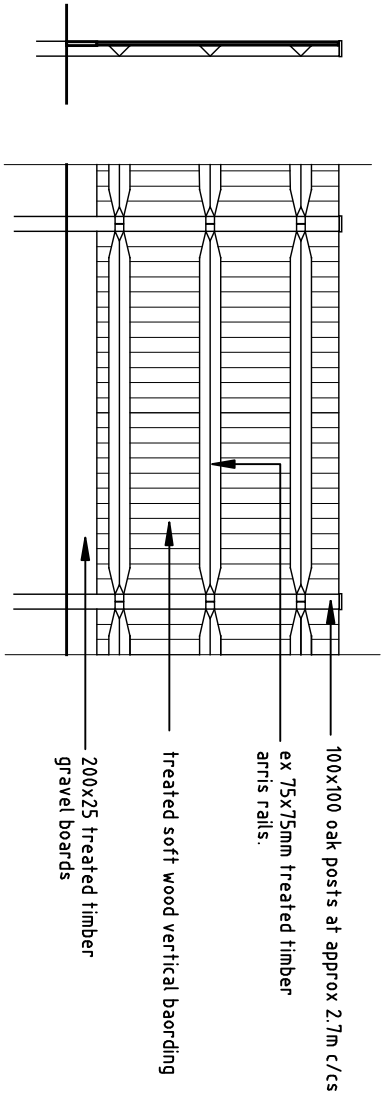


Detail of close boarded fence 1:50

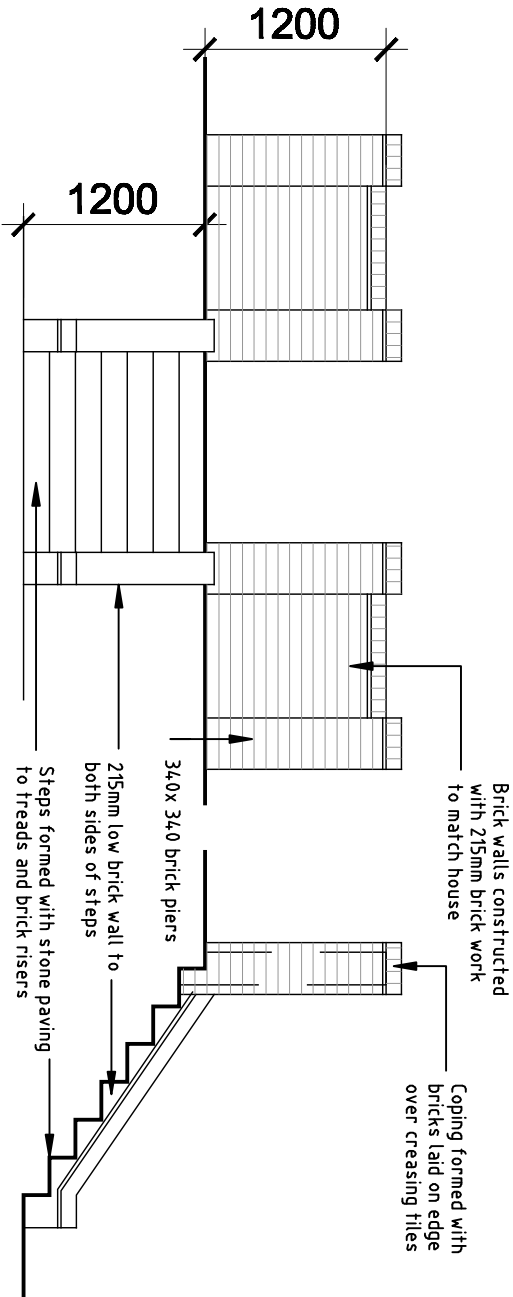


Elevation


Section

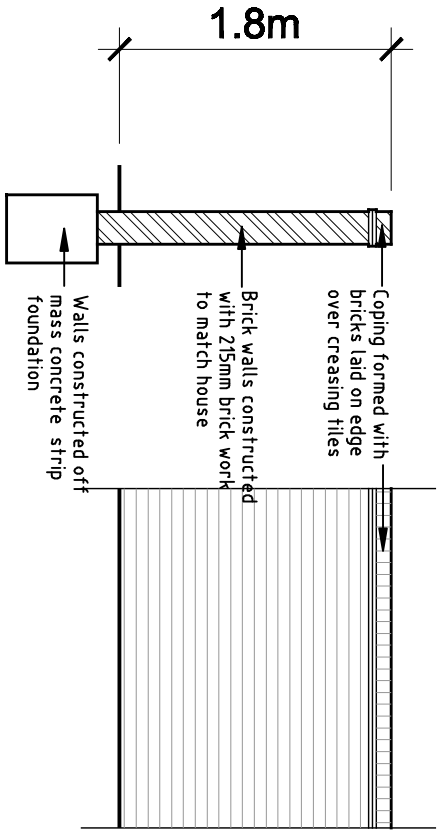

Detail of 1.8m high brick wall

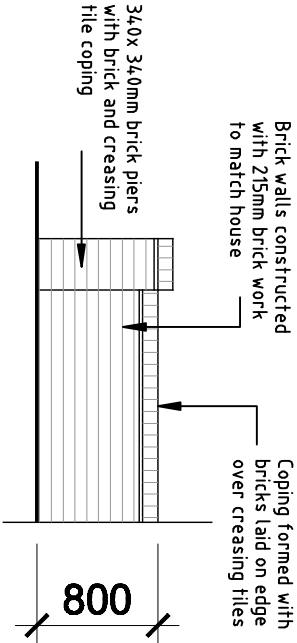


Brick Wall
Adjacent to access

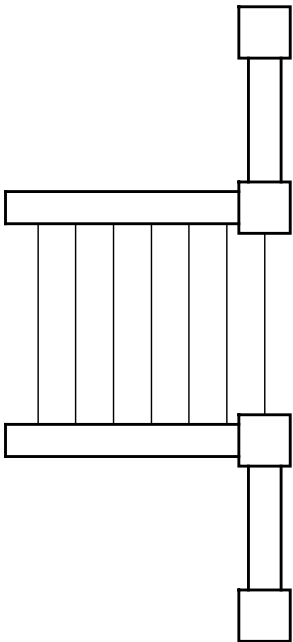

Plan

Detail of external steps

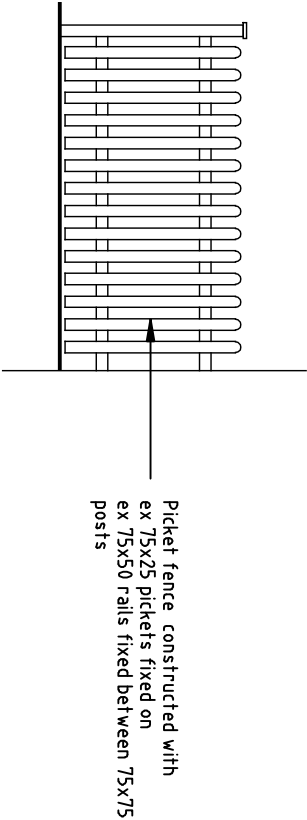

Detail of 1.2m high picket fence

Garry Mount MCIAT
Chartered Architectural Technologist
4A Elm Grove South
Barnham
West Sussex
PO22 0EL

Tel: 01243 850614
email : garrymount@gmail.com

Rev A Detail of wall adjacent to access added			Feb 201
REVISION			
PROJECT			Proposed development on site adjacent to Tiled Barn, Station Road, East Preston
SUBJECT			Details of external walls, fences and steps
SCALE 1:50	DATE Jan 2015	DRAWING No 2014 / 32 / 05	
DRAWN	CHECKED	Rev A	