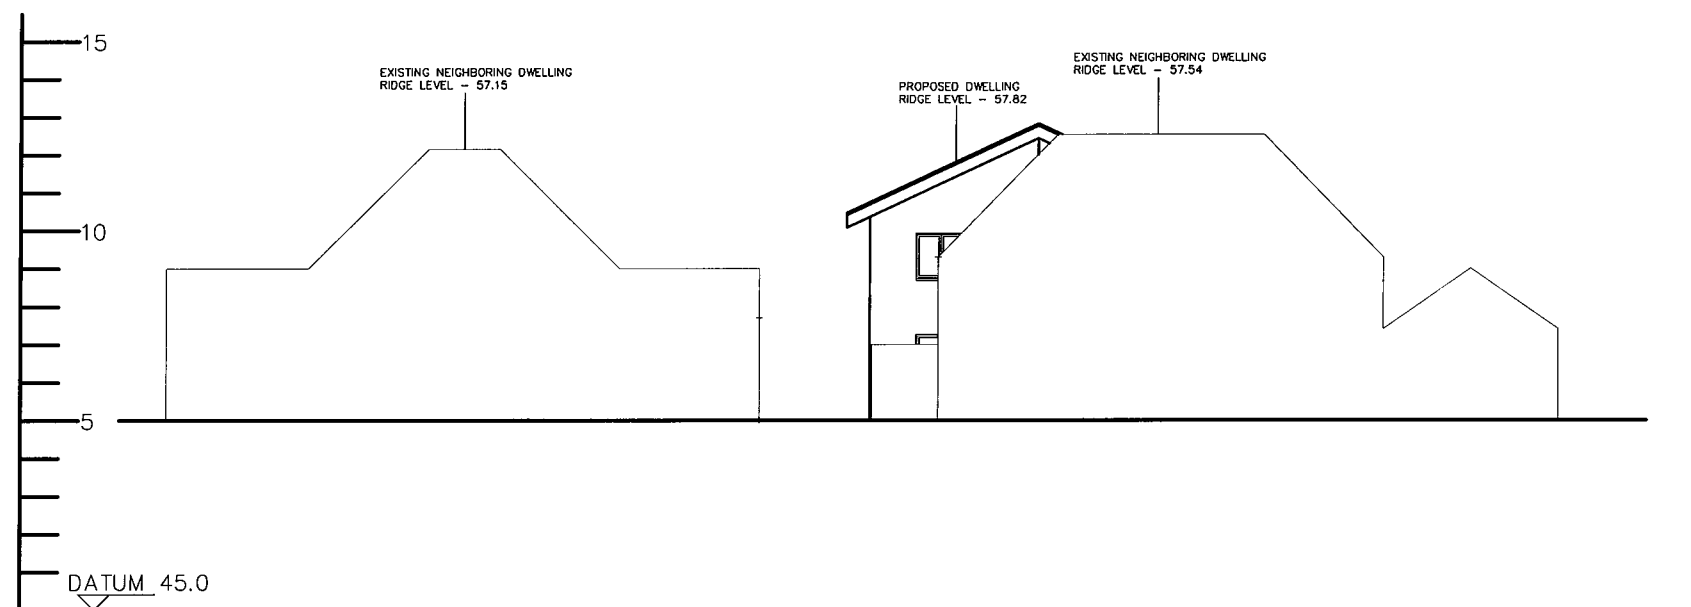


© COPYRIGHT IN THIS DRAWING AND WORK EXECUTED IS AND REMAINS THE PROPERTY OF SCANDIA-HUS LIMITED AND OR ITS SUBSIDIARIES IN ACCORDANCE WITH THE PROVISIONS OF THE COPYRIGHT ACT. PERMISSION TO PRODUCE COPIES OR MODIFIED DRAWINGS IN WHOLE OR IN PART FOR ANY PURPOSE SHOULD BE OBTAINED FROM SCANDIA-HUS LIMITED & ANY SUCH REPRODUCTIONS SHOULD INCLUDE THIS & THE FOREGOING STATEMENT

[illegible]

			
SCANDIA-HUS BUSINESS PARK, FELCOURT ROAD, FELCOURT, EAST GRINSTEAD, WEST SUSSEX, RH19 2LP : TEL 01342 838080			
FOR MR & MRS MOOR			
SITE WINDSONG, THE THATCHWAY, RUSTINGTON, BN16 2BN			
TITLE PROPOSED DWELLING OUTLINE STREET SCENE			
C/No. 222858	O/No.	SCALE 1/200 © A3	
DRAWN EW		DRAWING NUMBER SS01	
DATE 11/18		REV	