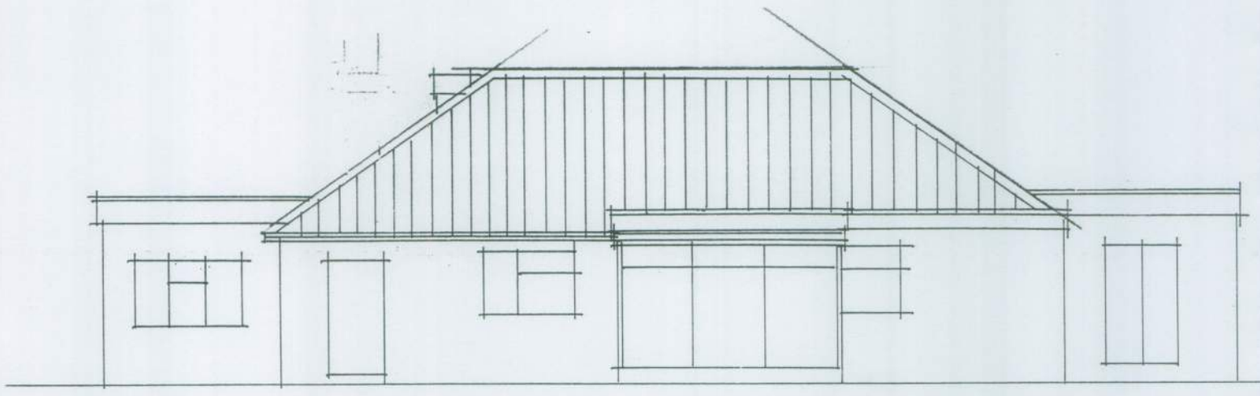

South

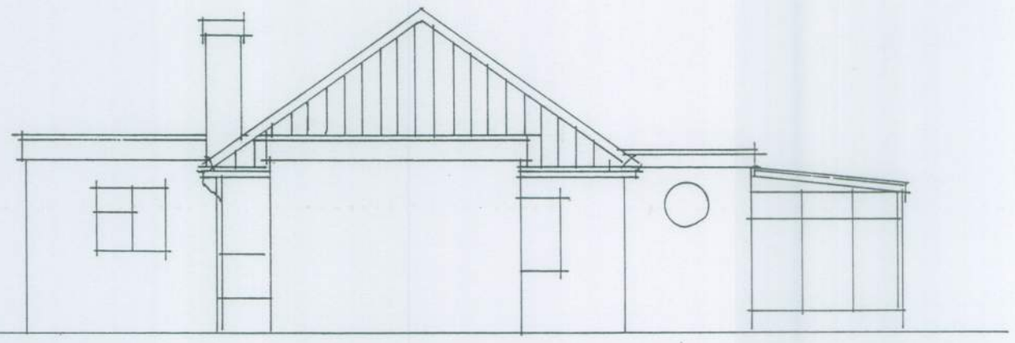

West

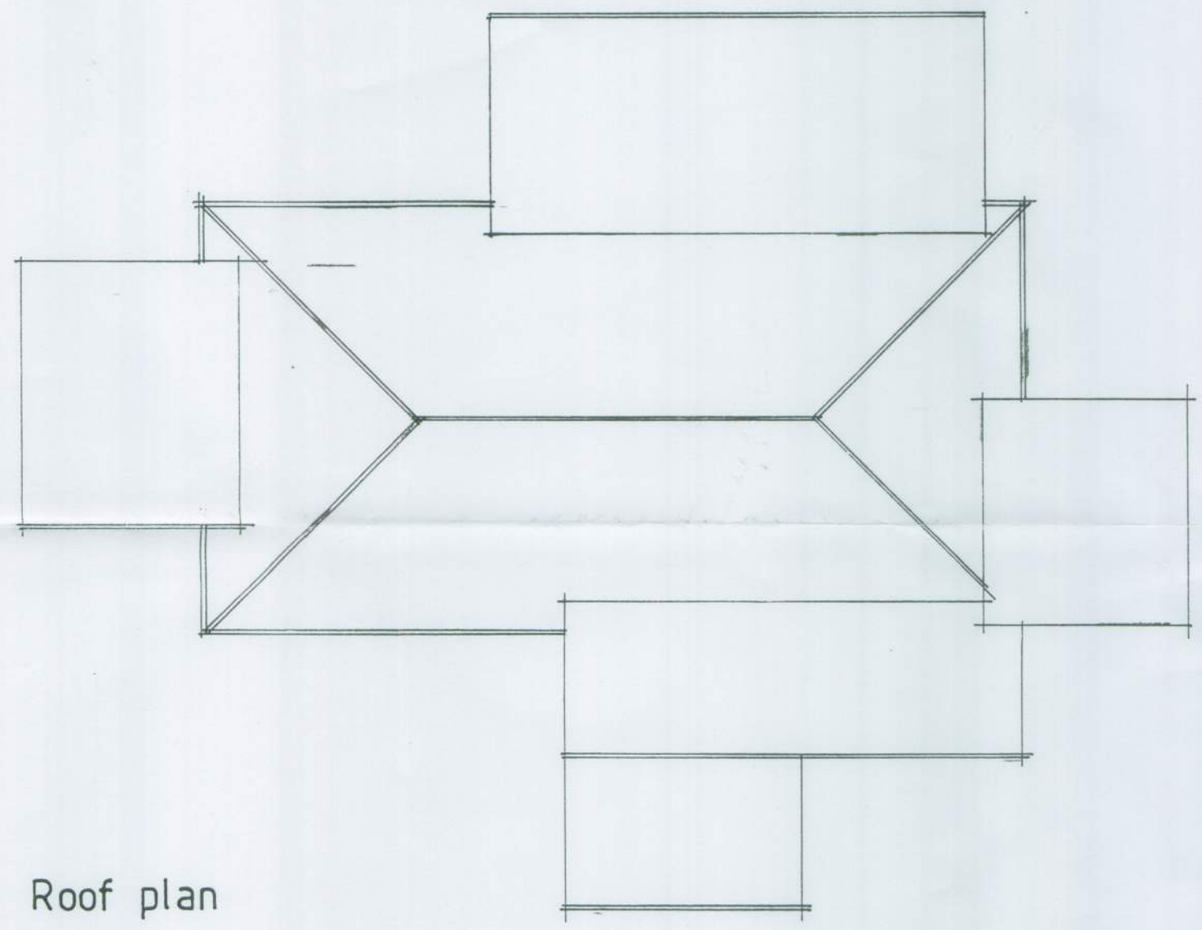

Roof plan

Plan

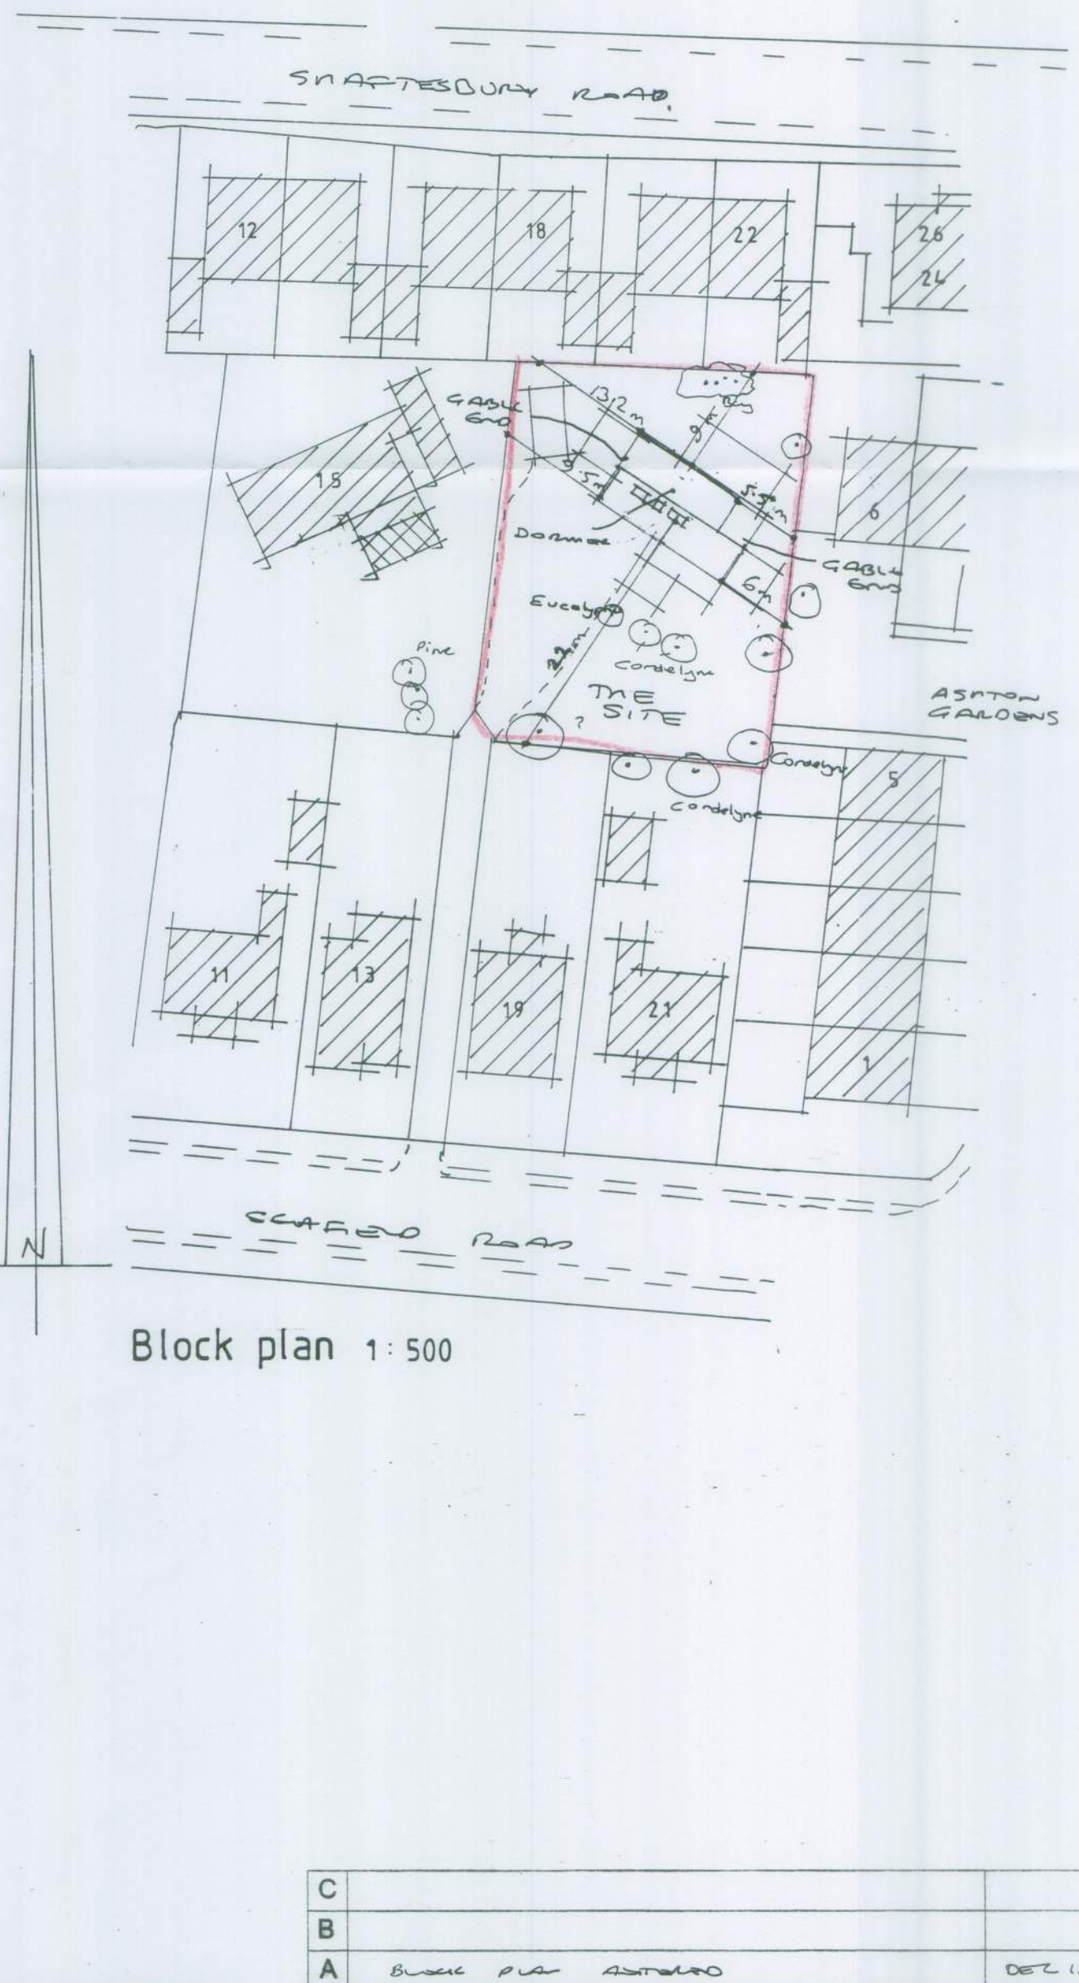

Block plan 1 : 500

AJ SALTER & SON
Architectural Technicians
and Surveyors
50 WINDSOR ROAD, WORTHING,
WEST SUSSEX, BN11 2LY
Tel/Fax: (01903 209496)
E-mail: ajsalterandson@hotmail.com

C			
B			
A	BLOCK PLAN ADDED	DEC 16	BB

Client	Mr. R.A. Sewoke		
Address	17 Seafield Road : Rustington		
Drawing	EXISTING DETAILS / BLOCK	No.	6416 : 2A
Scale	1 : 100	Drawn BB	Date AUG '16

ARUN DISTRICT COUNCIL R/307/16/CLP