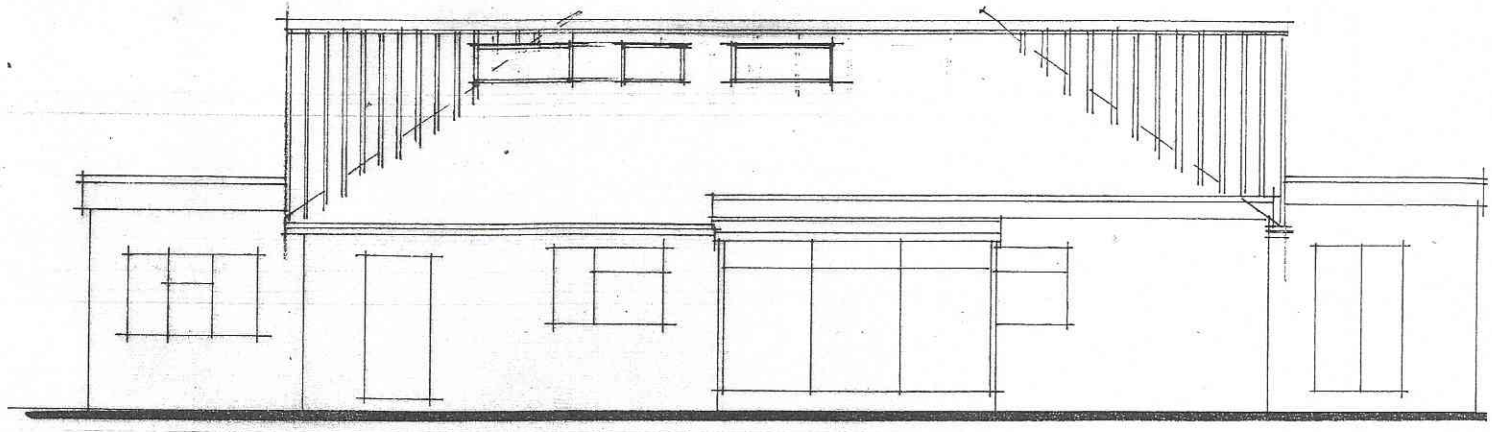

South 1:100

FIXED SHUT TO 1·7m ABOVE FLOOR LEVEL & GLAZED IN OBSCURE GLAZING

FIXED/OBSCURE OVER STAIRS

5m 3

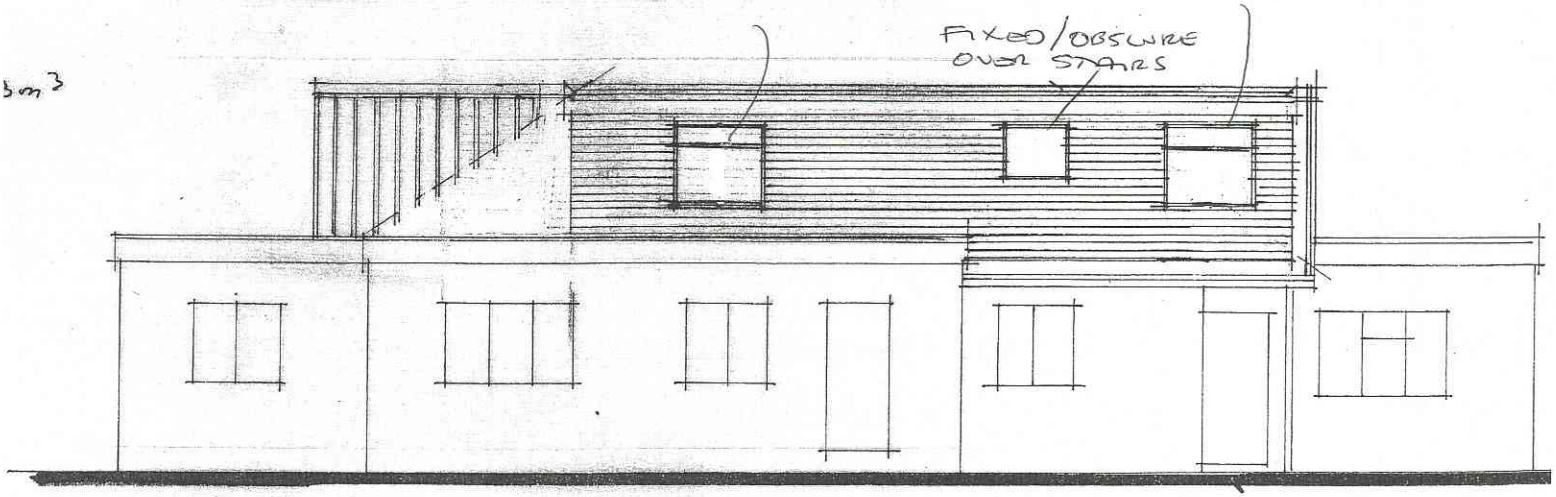

North

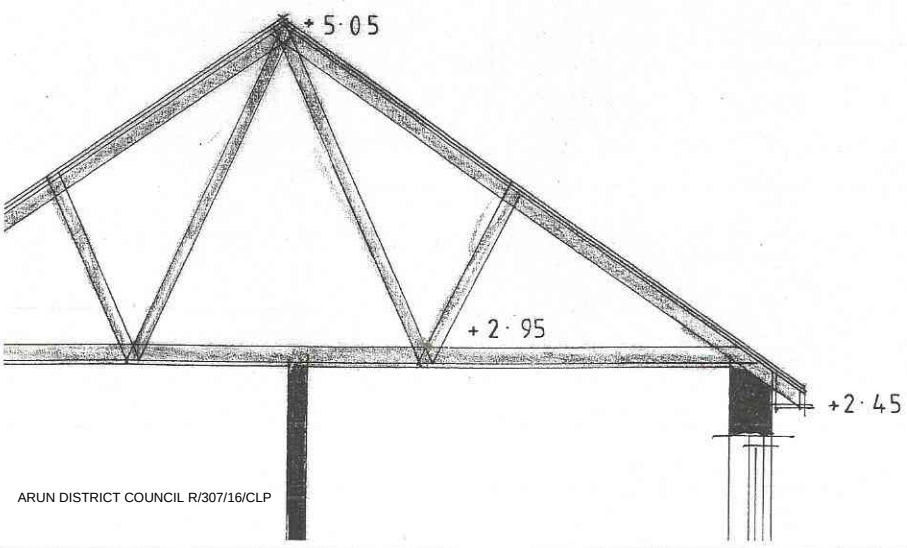

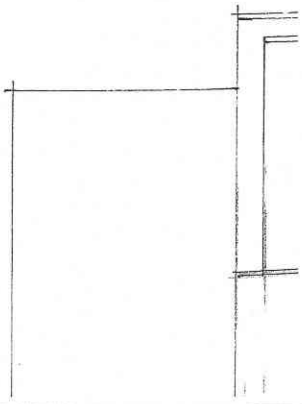

ARUN DISTRICT COUNCIL R/307/16/CLP