
ARUN DISTRICT COUNCIL:R/308/06/ 13/11/2006

ARUN DISTRICT COUNCIL

No. R/308/06

RECEIVED 13/11/06

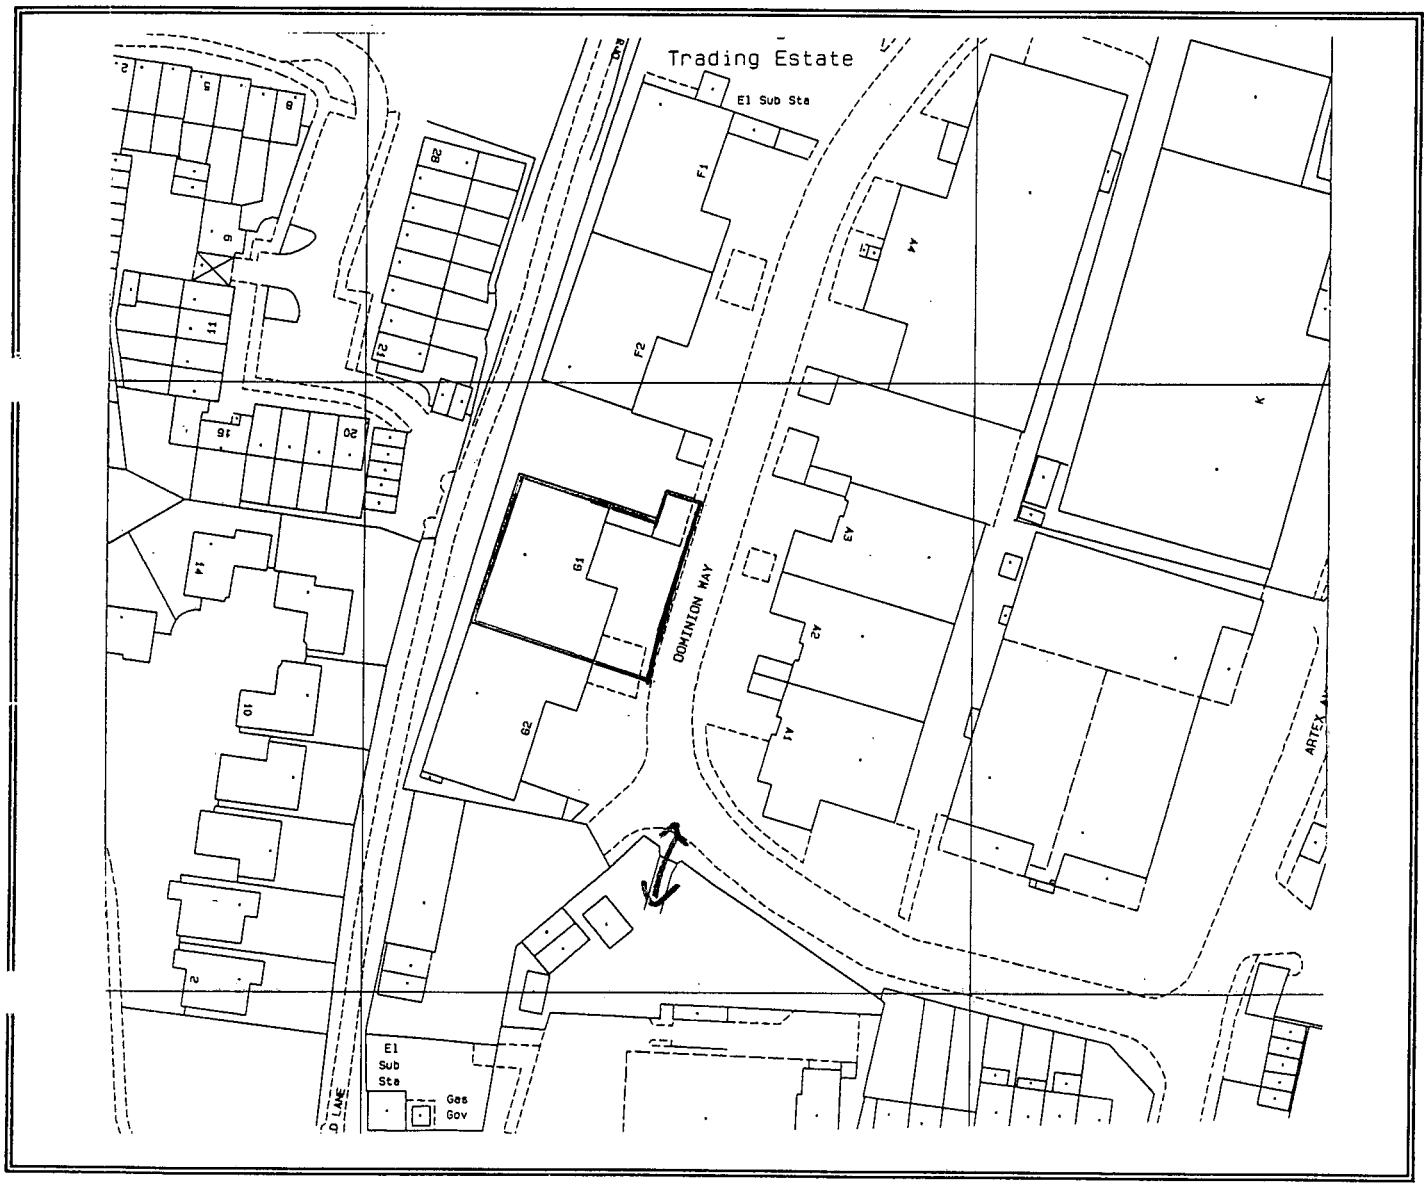

Re-production from the 11 Jan 2002, 1:1250 Ordnance Survey® map with permission of the Ordnance Survey on behalf of the Controller of Her Majesty's Stationery Office © Crown copyright Marshall Clark, 12/13 The Courtyard, East Park, Crawley, West Sussex RH10 6AG, licence number ES100011080. (Not to Scale)