



ARUN DISTRICT COUNCIL			
No.	R	30	09
MILCR AMENDMENT			
Received	29-7-9		

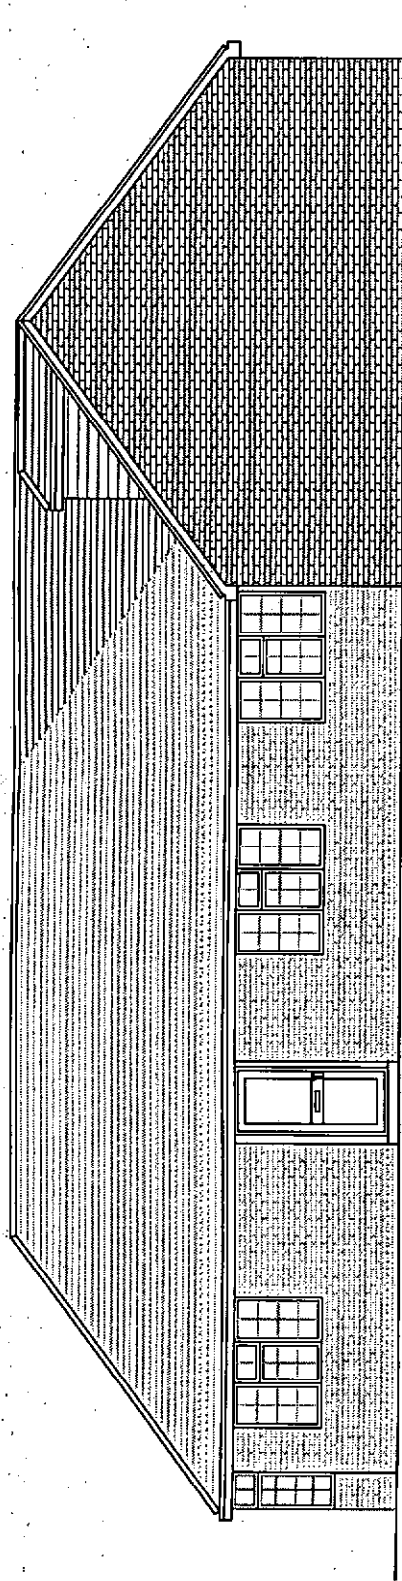

Approved Side Elevation. Scale 1:100

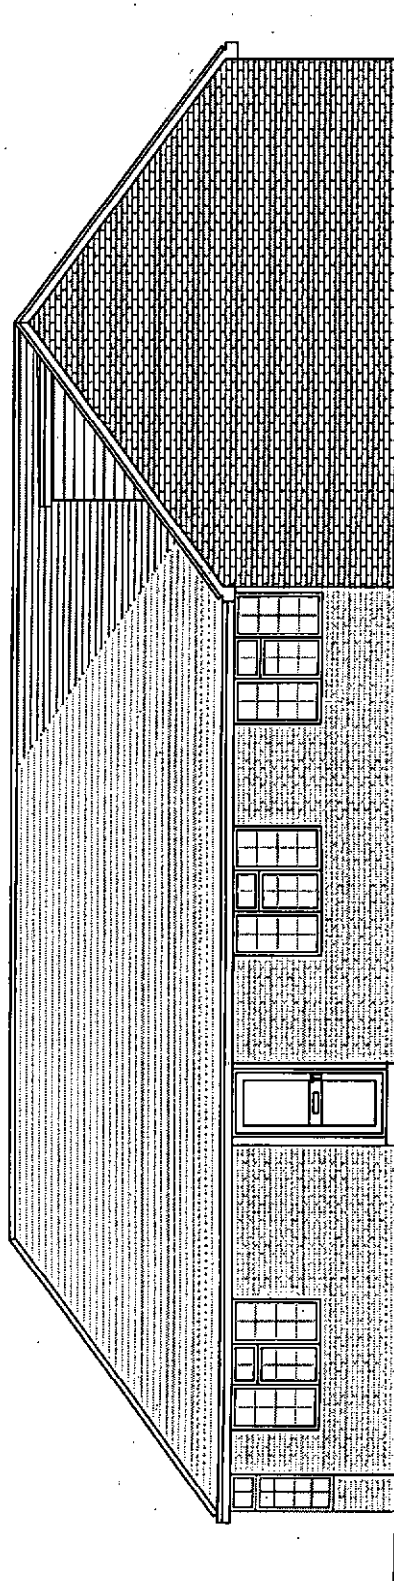

Proposed Side Elevation. Scale 1:100