

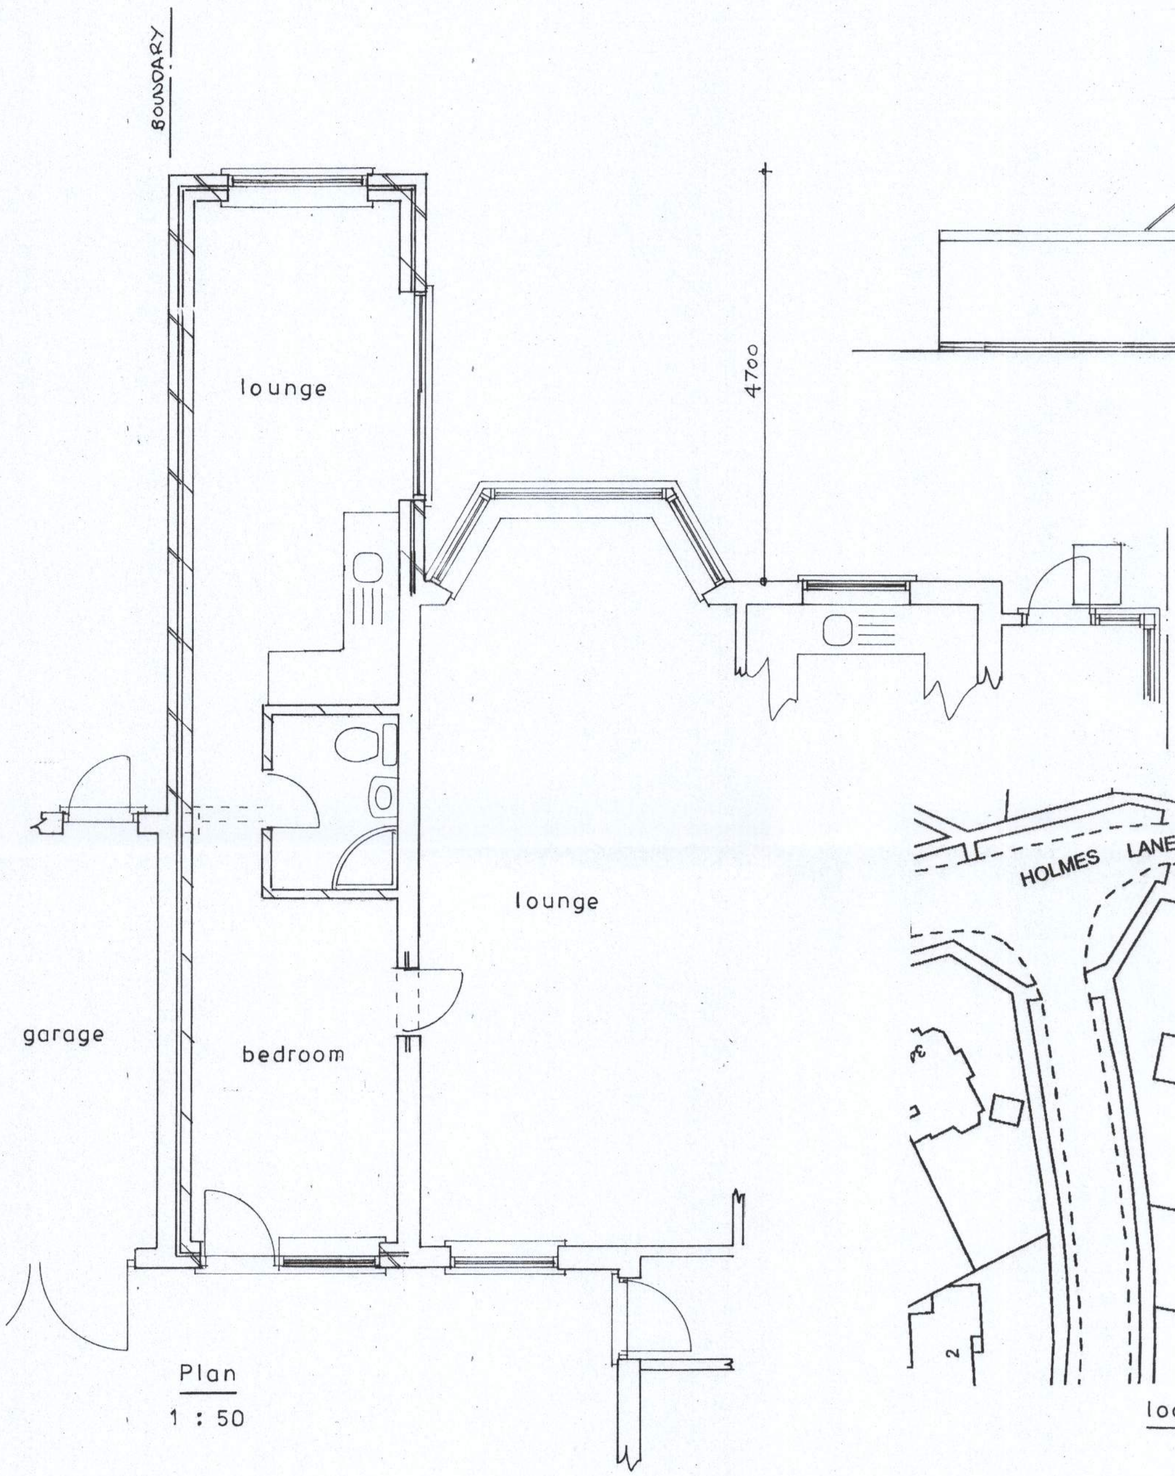


Plan


1 : 50

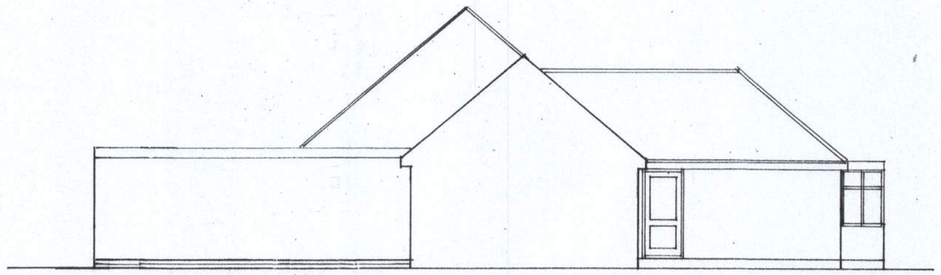


east

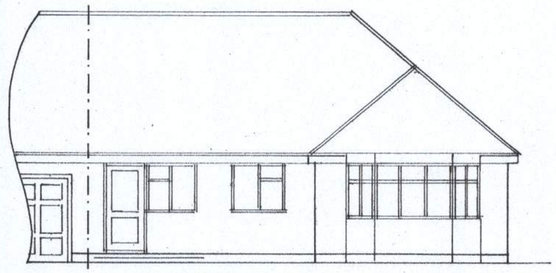

north

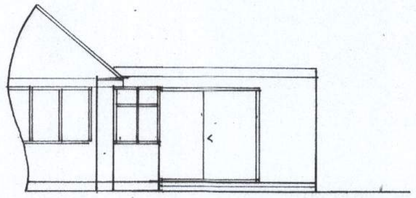


west

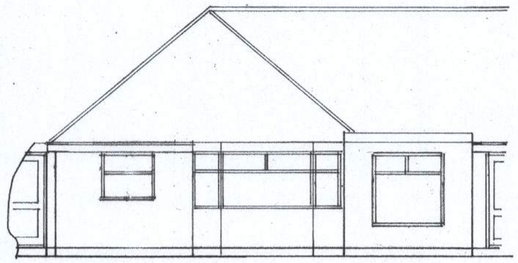

south

1 : 100

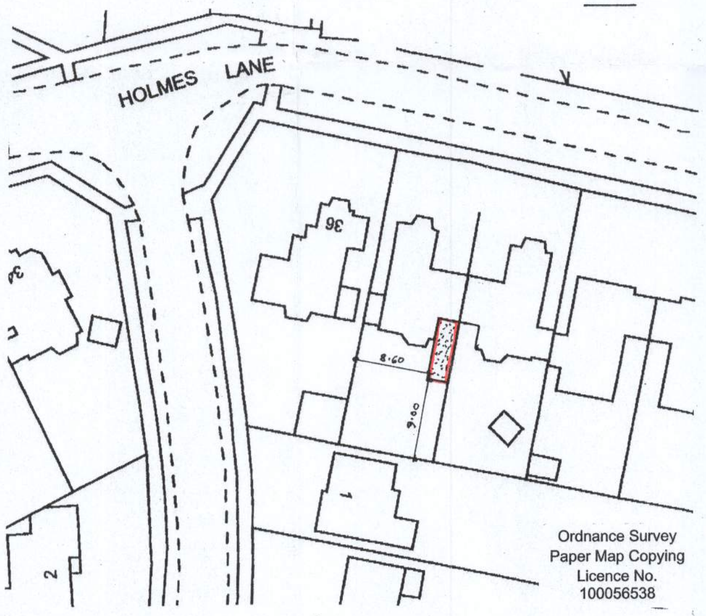


location plan

1 : 1250

Ordnance Survey
Paper Map Copying
Licence No.
100056538



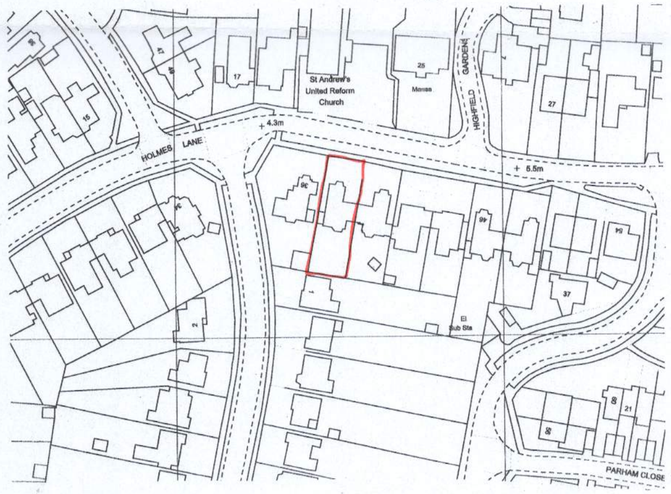

block plan

1 : 500

sheet 1 of 2

Proposed

PROPOSED CONVERSION OF GARAGE AND SINGLE STOREY EXTENSION AT 38, HOLMES LANE, RUSTINGTON FOR MR. A. PEMBROKE.

Bryan Butcher
Rainbow Cottage
Nyetimber Lane
Bognor Regis PO21 3JX
01243 266871
07973 233442
bryan.butcher@btinternet.com
www.bryanbutcher.com

ARUN DISTRICT COUNCIL R/31/18/HH