


UPPER FLOOR PLAN
AS EXISTING
1:50

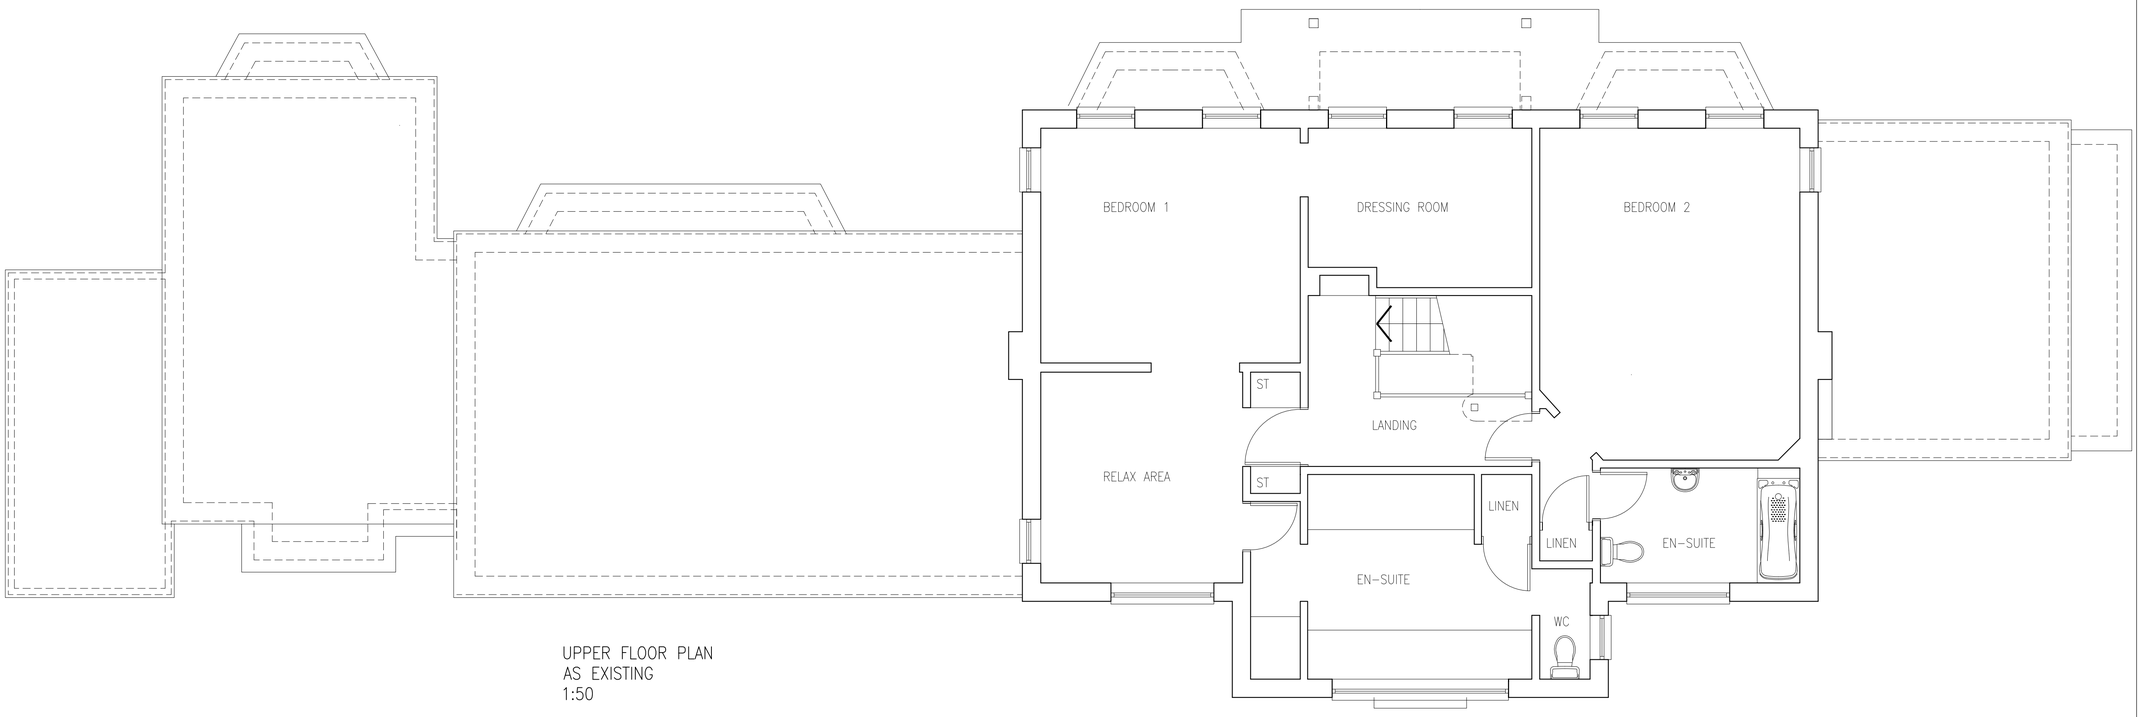


GROUND FLOOR PLAN
AS EXISTING
1:50

0m 1 2 5m 10m

SCALE BAR – 1/50 @ A1

## NOTES

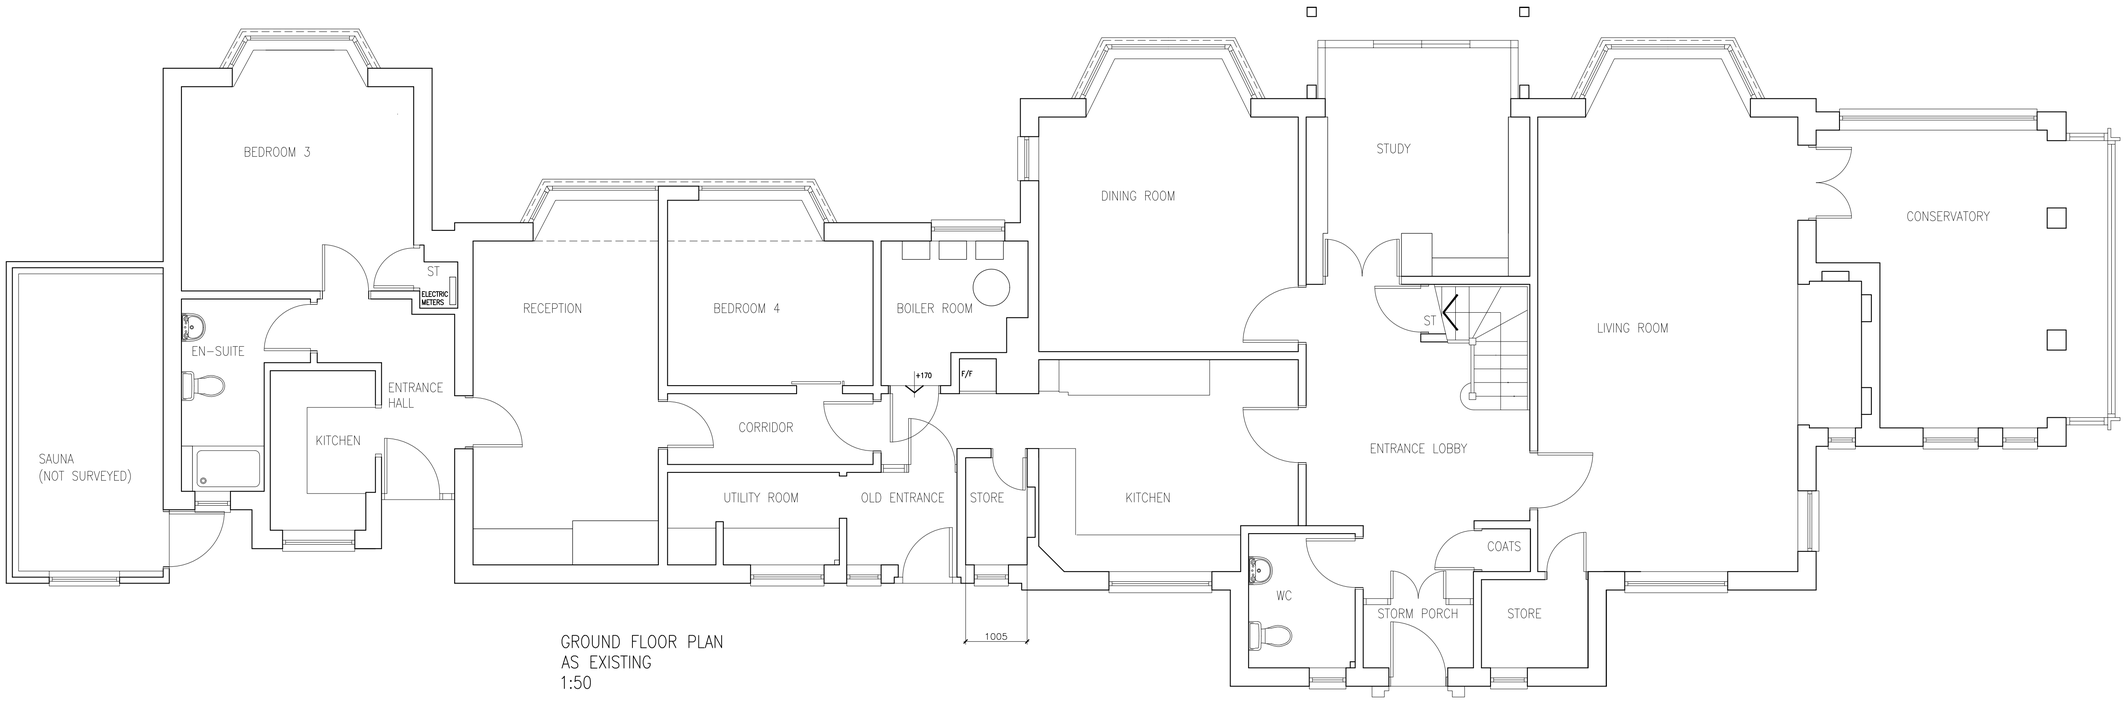- DO NOT SCALE OFF THIS DRAWING EXCEPT FOR PLANNING PURPOSES
- CHECK ALL DIMENSIONS ON SITE BEFORE ANY WORK IS COMMENCED
- ALL GOODS MATERIALS AND WORKMANSHIP MUST CONFORM WITH CURRENT BUILDING REGULATIONS, BRITISH STANDARDS AND CODES OF PRACTICE
- COPYRIGHT OF THIS DRAWING IS RETAINED BY THE ARCHITECT AND IT MUST NOT BE REPRODUCED WITHOUT WRITTEN CONSENT

| REV | DATE | BY | AMENDMENT |
|---|---|---|---|
| | | | |
| | | | |
| | | | |

folkes architects
The Old Forge
6 Church Street
Storrington
West Sussex
RH20 4LA
t. 01903 868629
info@folkesarchitects.co.uk

CLIENT
Alan and Jacqueline Spangler

JOB TITLE
19 Angmering Lane
East Preston
West Sussex
BN16 2TA

DRAWING TITLE
Plans as existing

| DATE | SCALE | DRAWN BY |
|---|---|---|
| Jan 2021 | 1:50@A1 | JB |
| | | CHECKED BY MF |

| JOB NO. | DRAWING NO. | REVISION |
|---|---|---|
| 20104 | 2.02 | |

ARUN DISTRICT COUNCIL 16/12/24H