


EXISTING

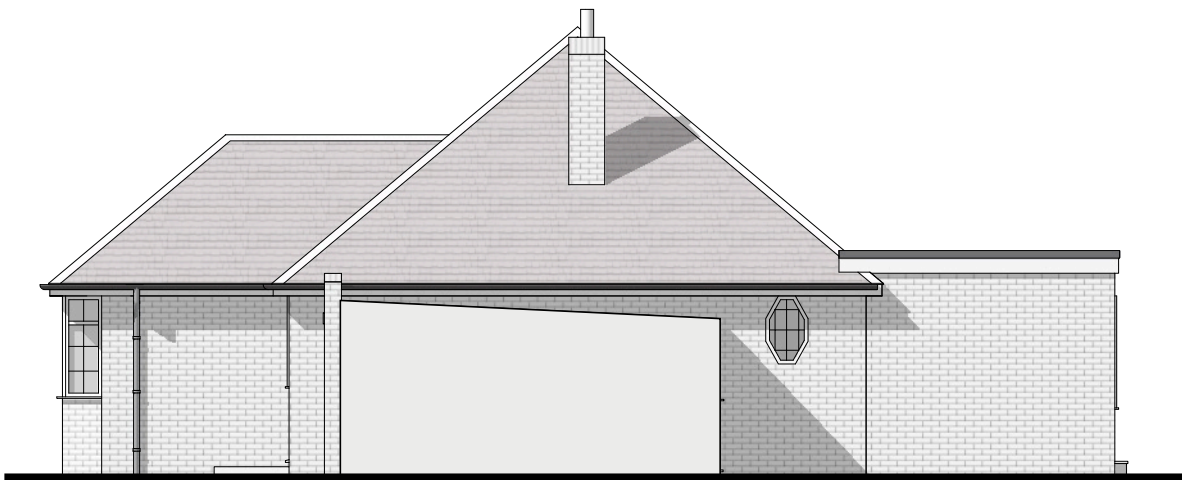

East Elev Scale 1:100 @ A3




North Elev Scale 1:100 @ A3



West Elev Scale 1:100 @ A3



South Elev Scale 1:100 @ A3

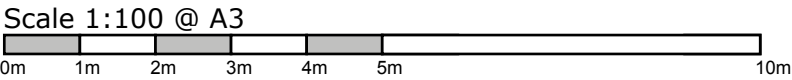

© nat-design, all rights reserved. Use figured dimensions only. All dimensions are to be checked on site before any work is carried out. Please contact the Architect immediately regarding any discrepancies discovered on site.

Rev	Notes	Date
 M: 07599199759 E: info@nat-design.co.uk www.nat-design.co.uk		
Project:		
15 Evelyn Avenue Rustington BN16 2EJ		
Drawing:		
Existing Elevations		
Drawn by NSE		Scale as shown
Date Feb 2026		Revision
Drawing 2027 - DPA - 05		