



EXISTING REAR ELEVATION

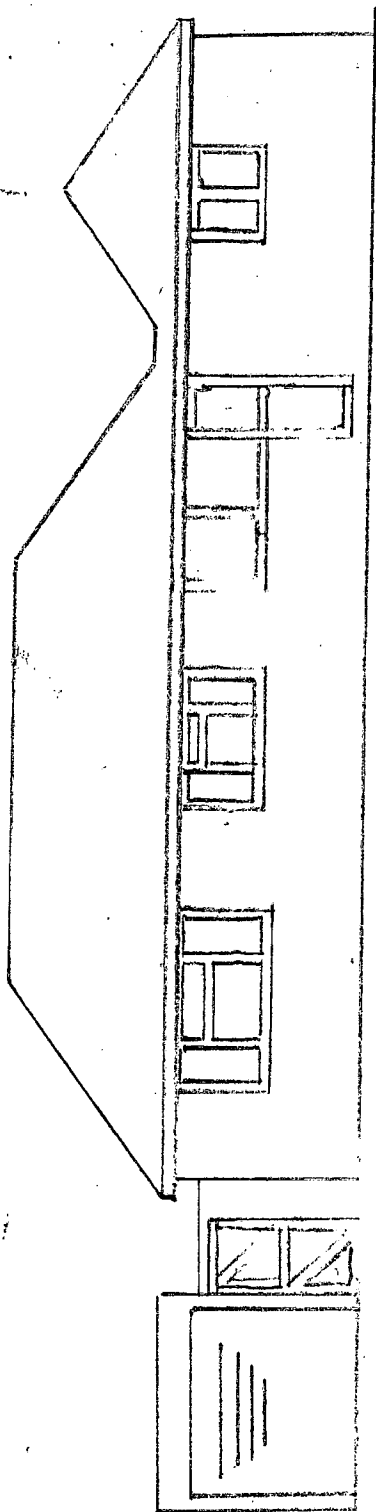

PROPOSED REAR ELEVATION

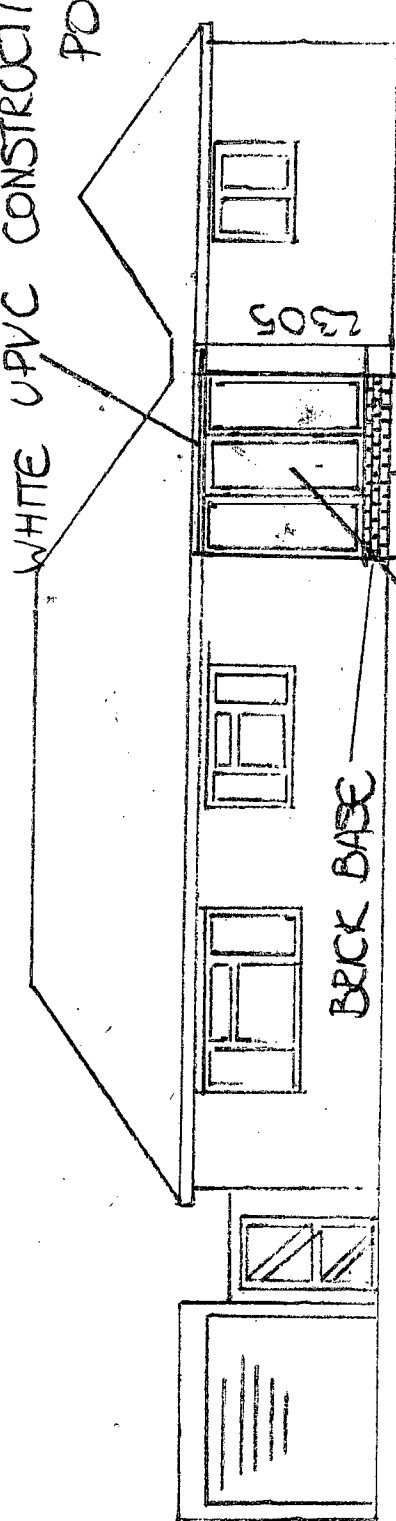

SINGLE DOOR

SCALE 1/100

ARUN DISTRICT COUNCIL R/322/07/

ARUN DISTRICT COUNCIL

|          |   |     |    |
|----------|---|-----|----|
| No.      | R | 322 | 07 |
| RECEIVED |   |     |    |