
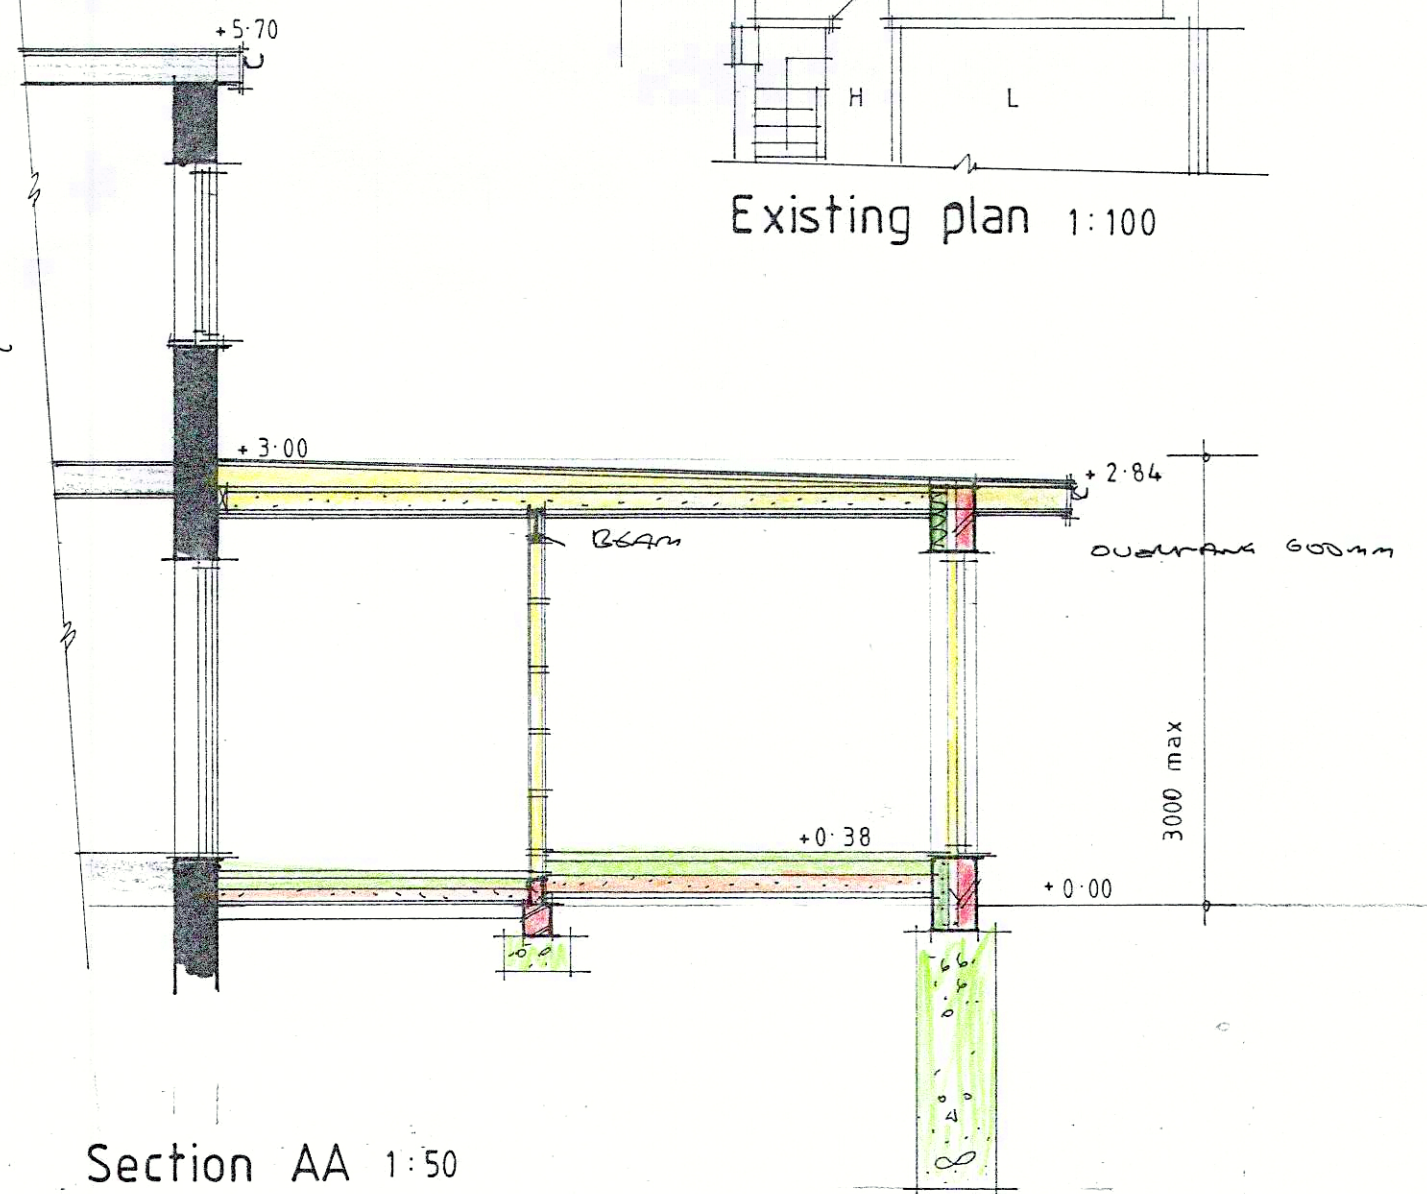
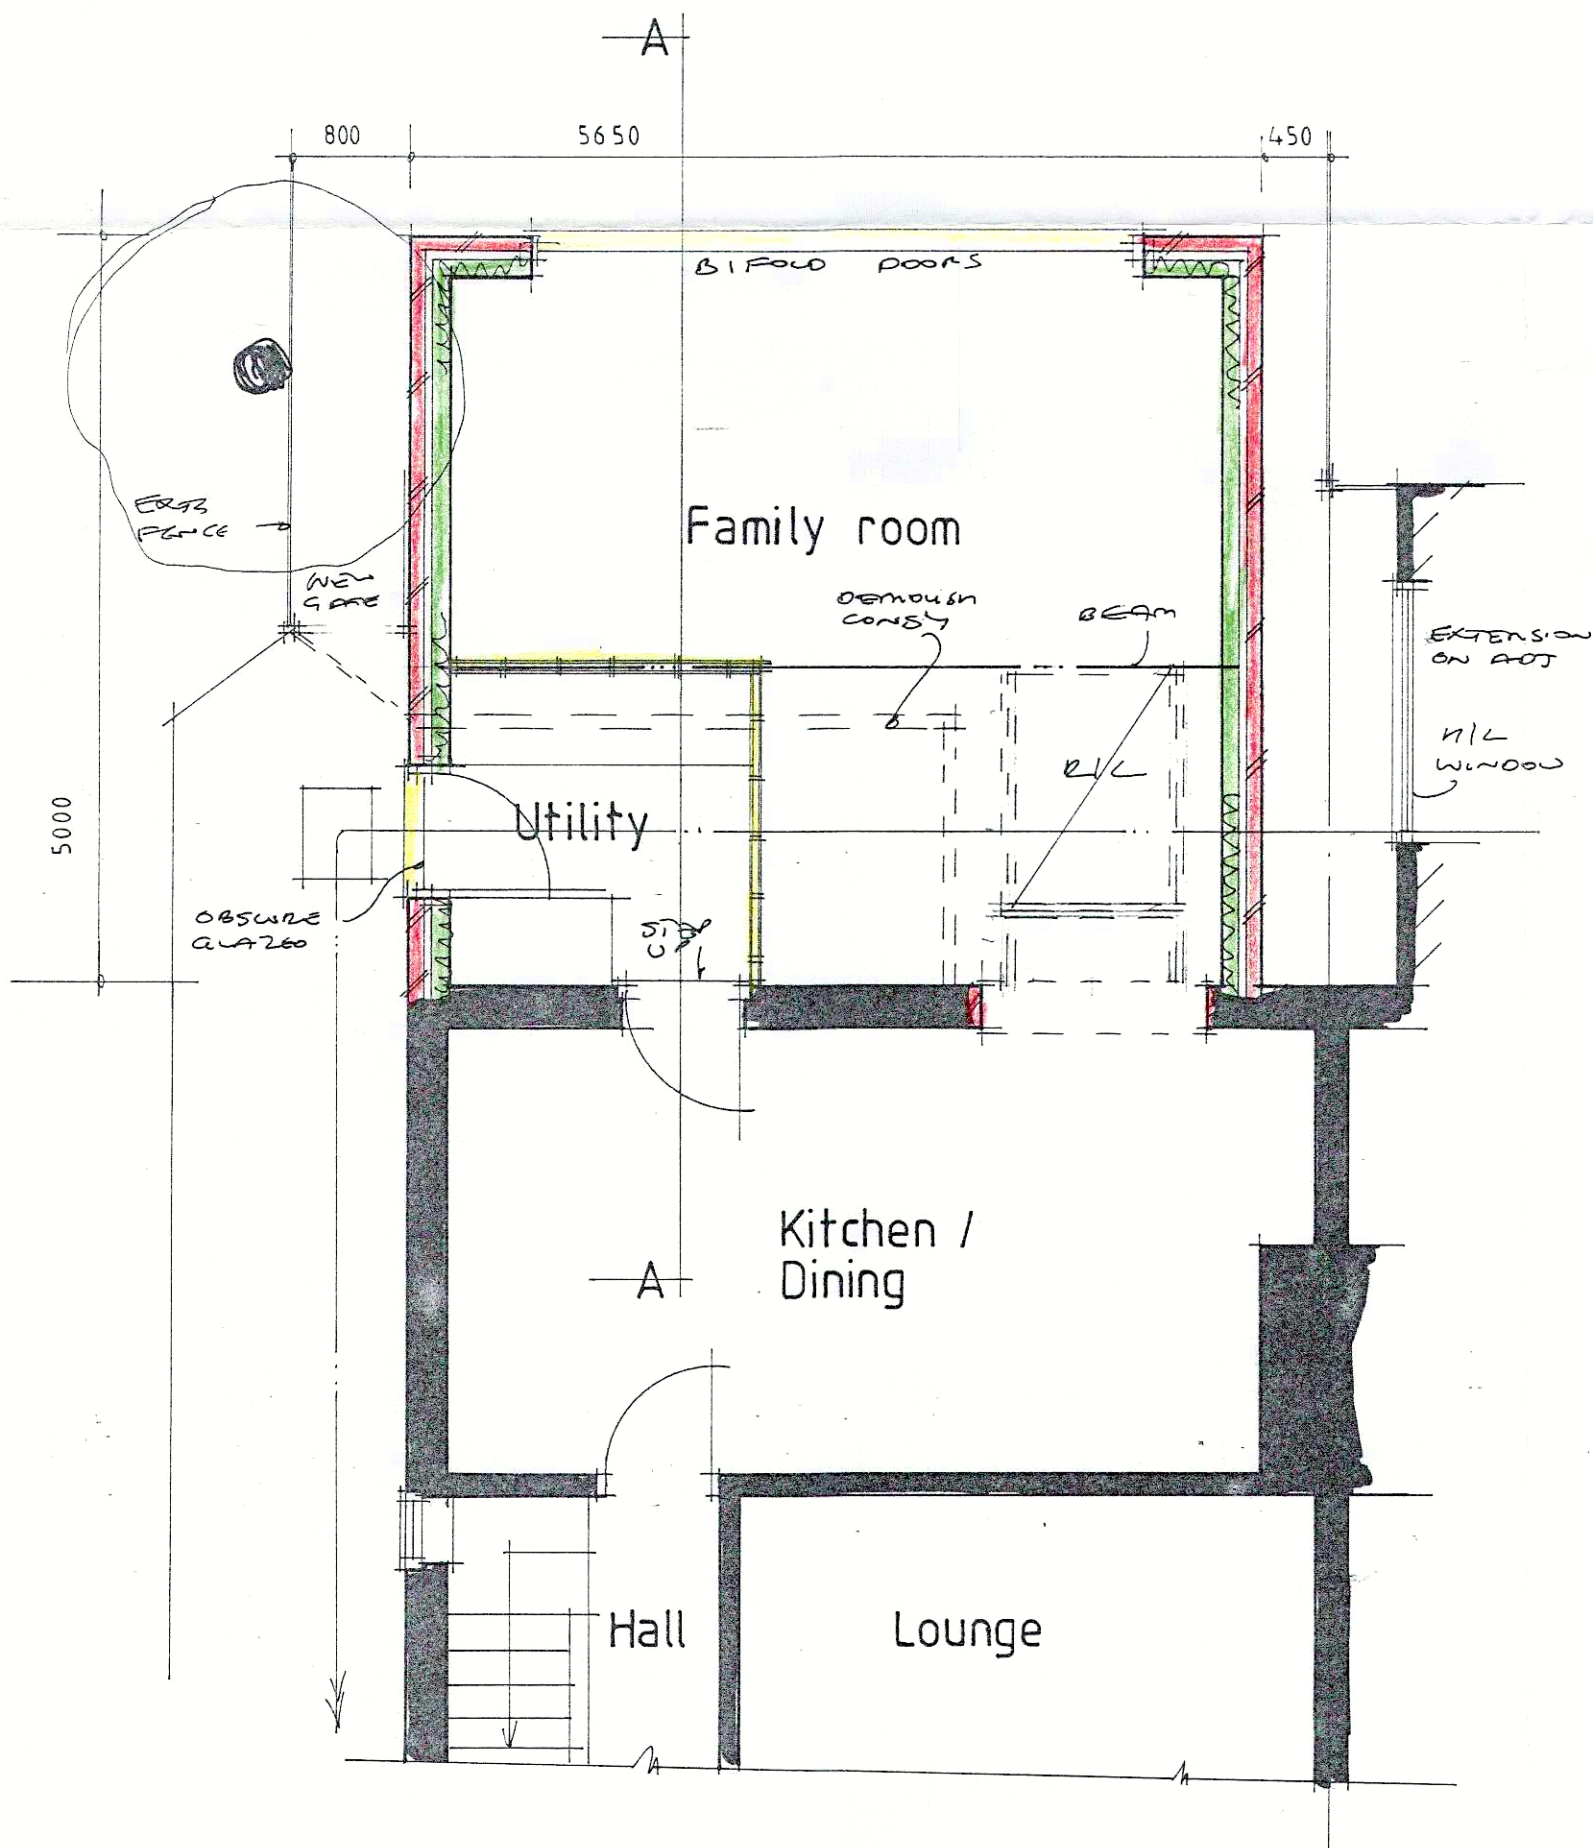


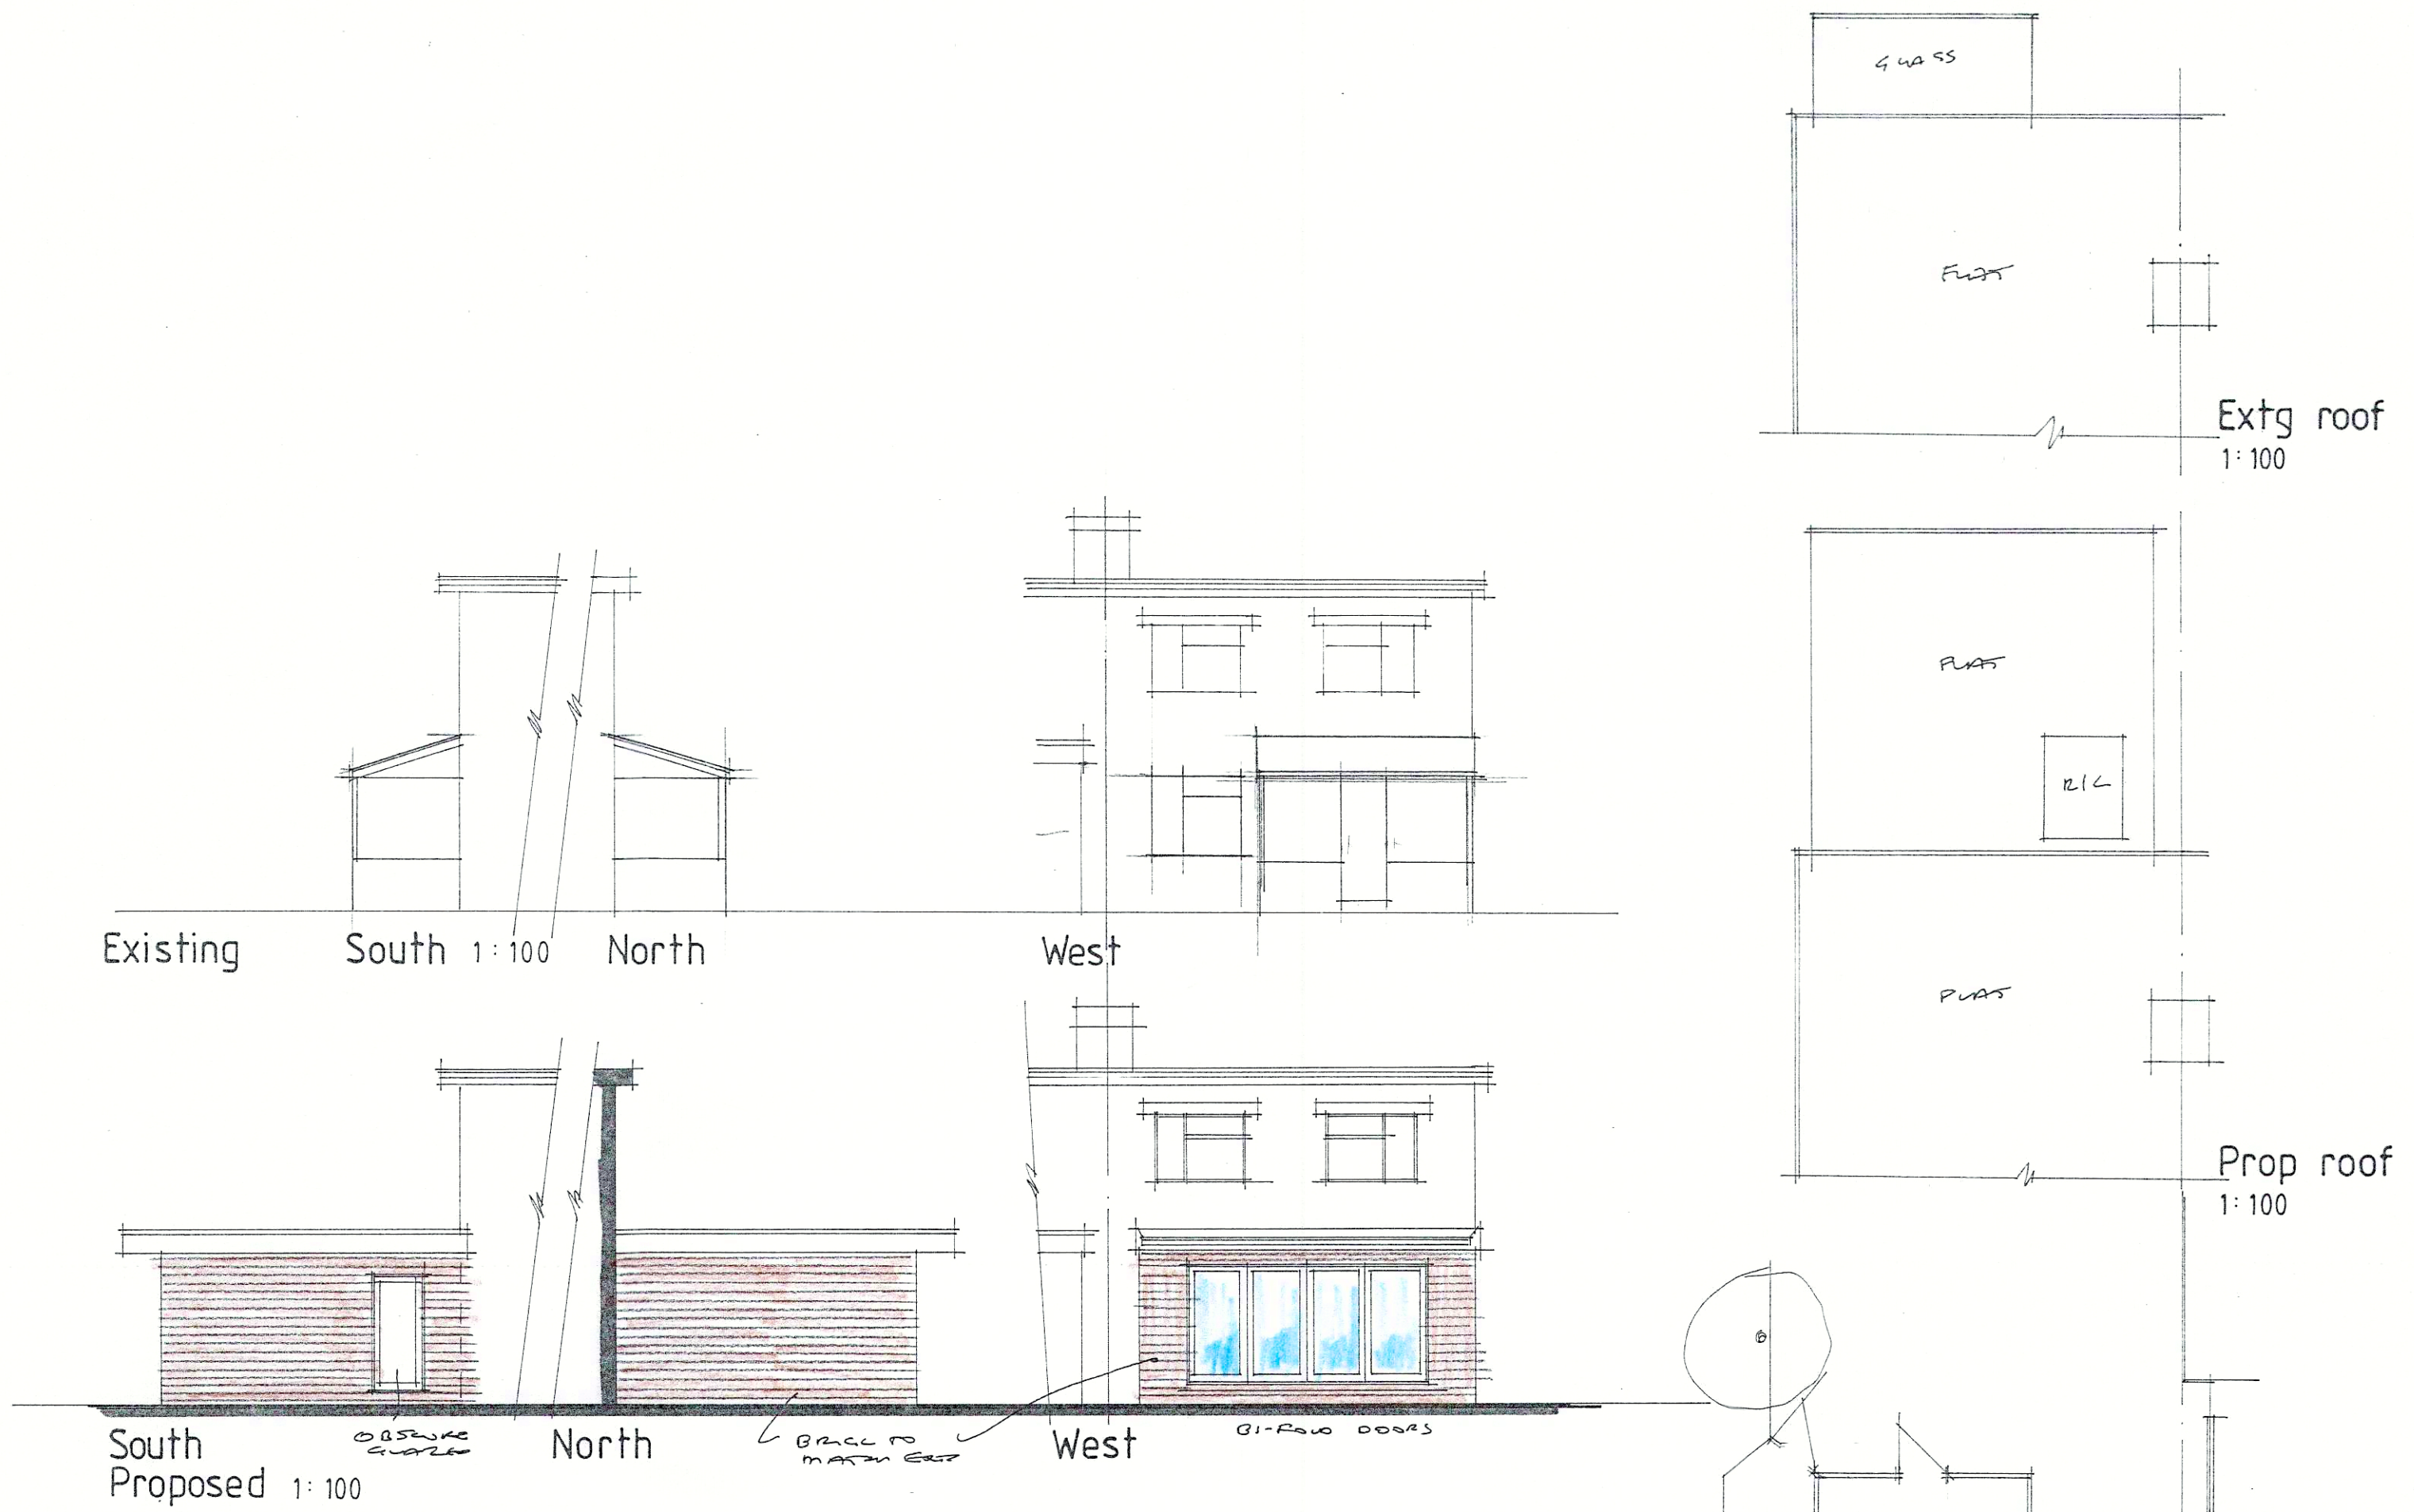

Existing plan 1:100

Plan 1:50

AJ SALTER & SON

Architectural Technicians
and Surveyors
50 WINDSOR ROAD, WORTHING,
WEST SUSSEX, BN11 2LY
Tel/Fax: (01903 209496)
E-mail: ajsalterandson@hotmail.com

C			
B			
A			
Client	Mr & Mrs R. Day		
Address	30 Jubilee Avenue: Rustington		
Drawing	PROPOSED EXTENSION	No. 10017:1	
Scale	1:50 1:100	Drawn	B
		Date	JAN '13