


(Flexible material detail)

in areas subject to vehicle loading 3 m, non-entry


equivalent independent approval

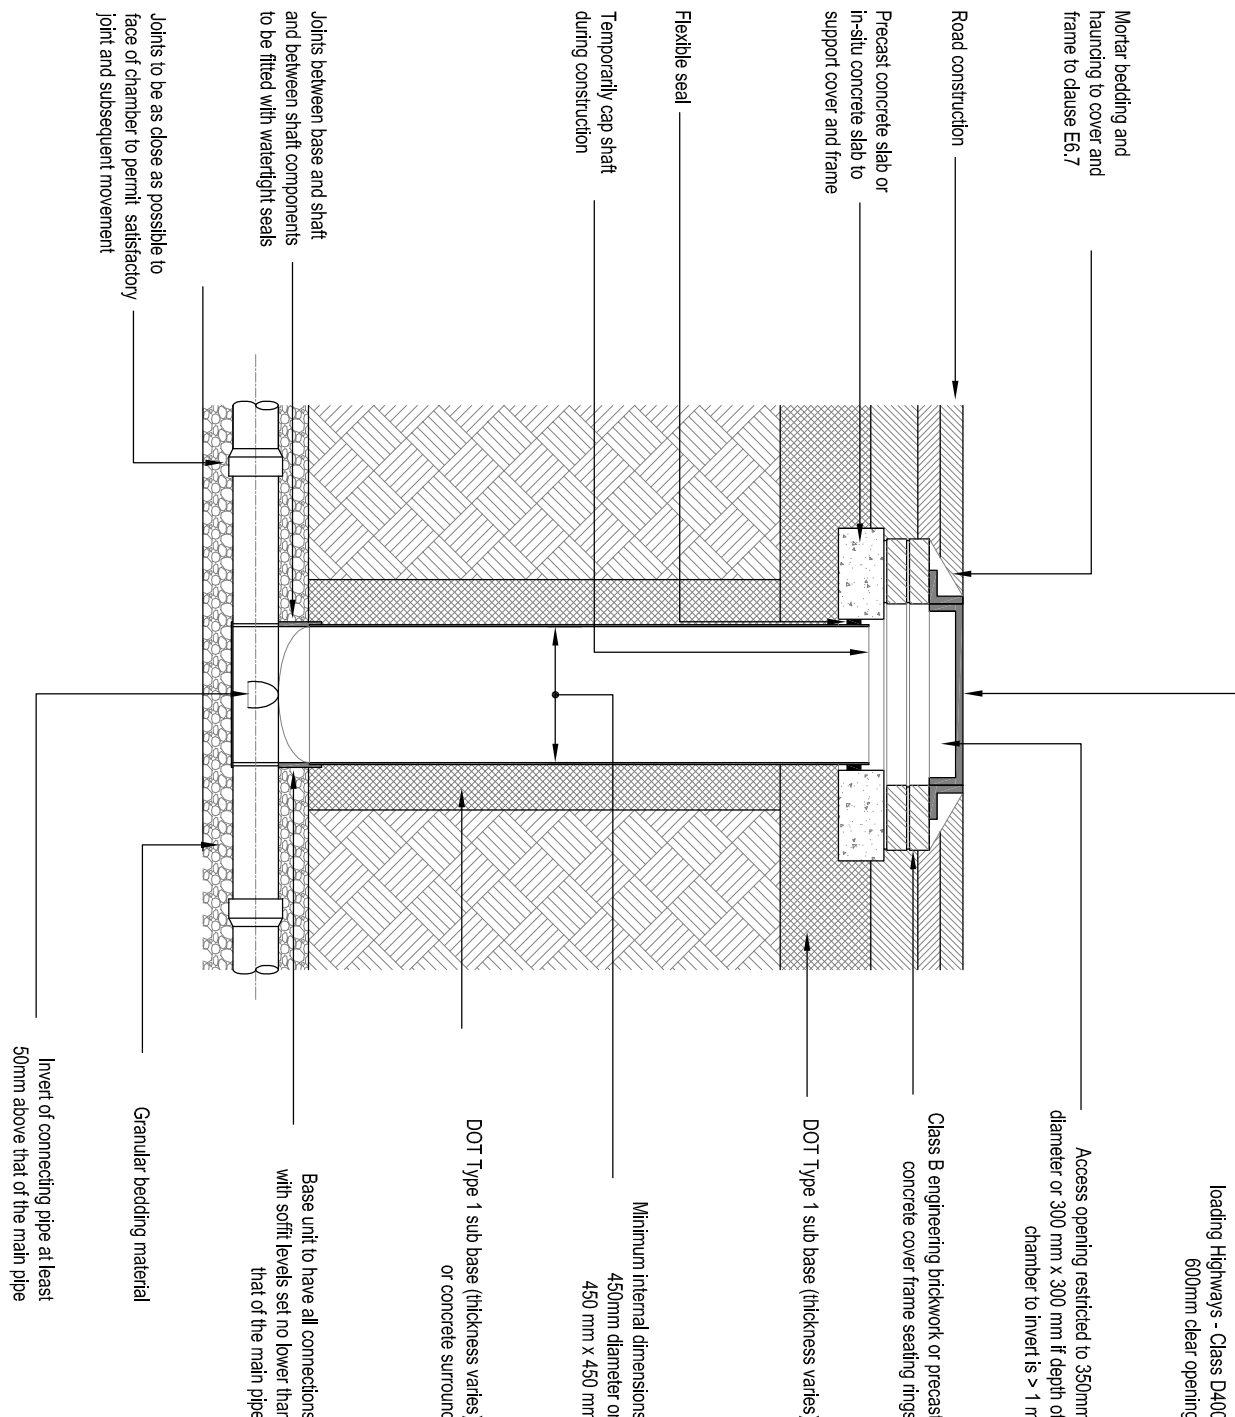


Manhole, Roading Eye & Silt / Trap Details

AND LANDSCAPED AREAS - TYPE 3

equivalent independent approval

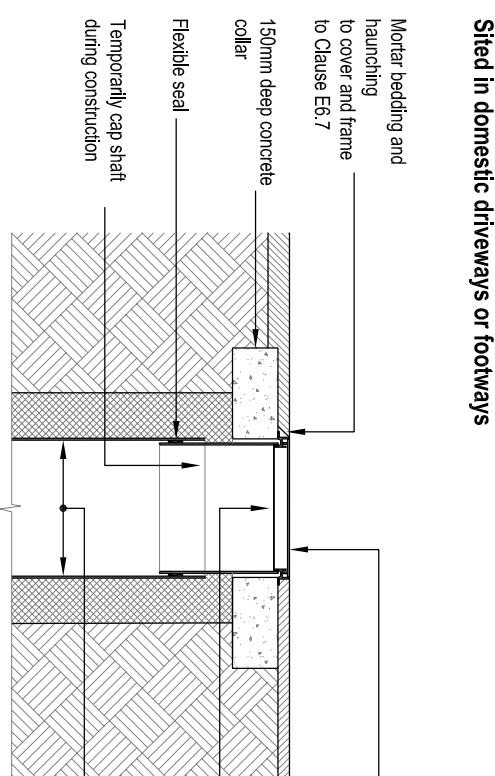



Sited in domestic gardens

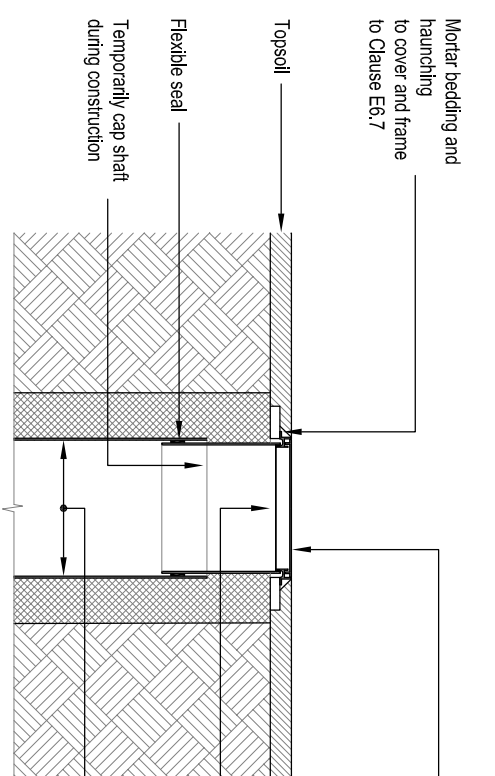


(flexible material construction)

Maximum depth from cover level to soffit of pipe 2 m, non entry.


equivalent independent approval

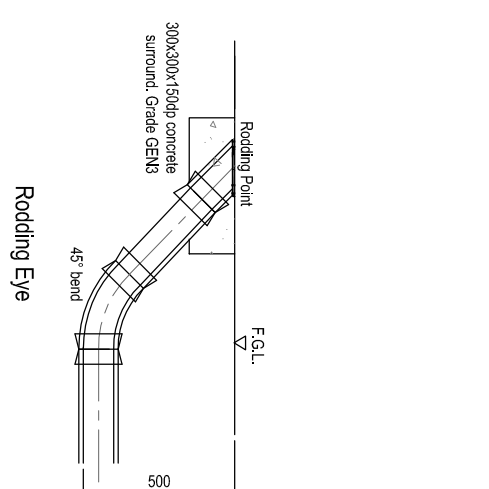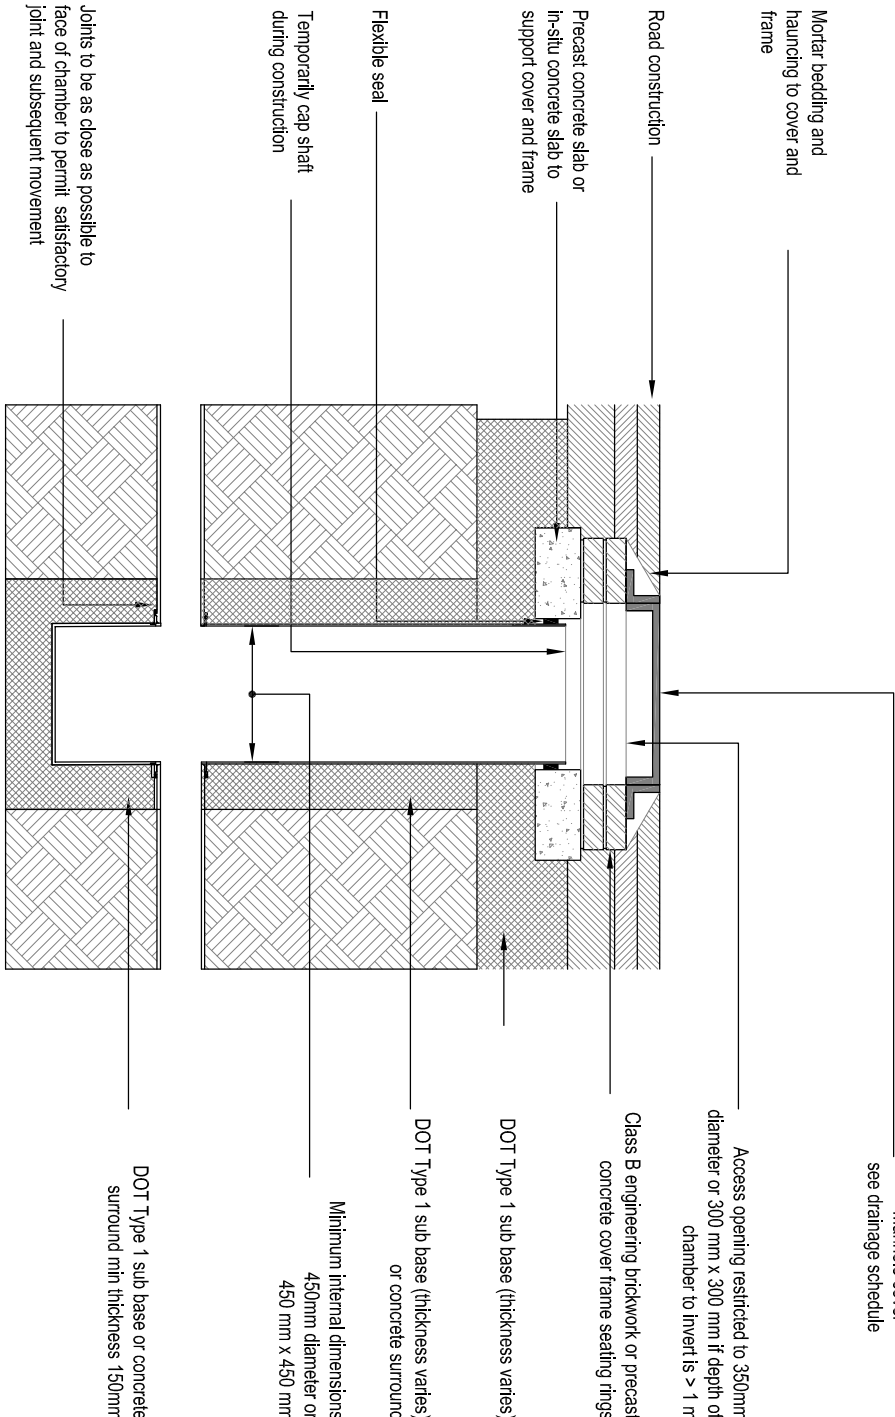


Access Denied: The Inside Story of the NSA's Secret War on the Internet

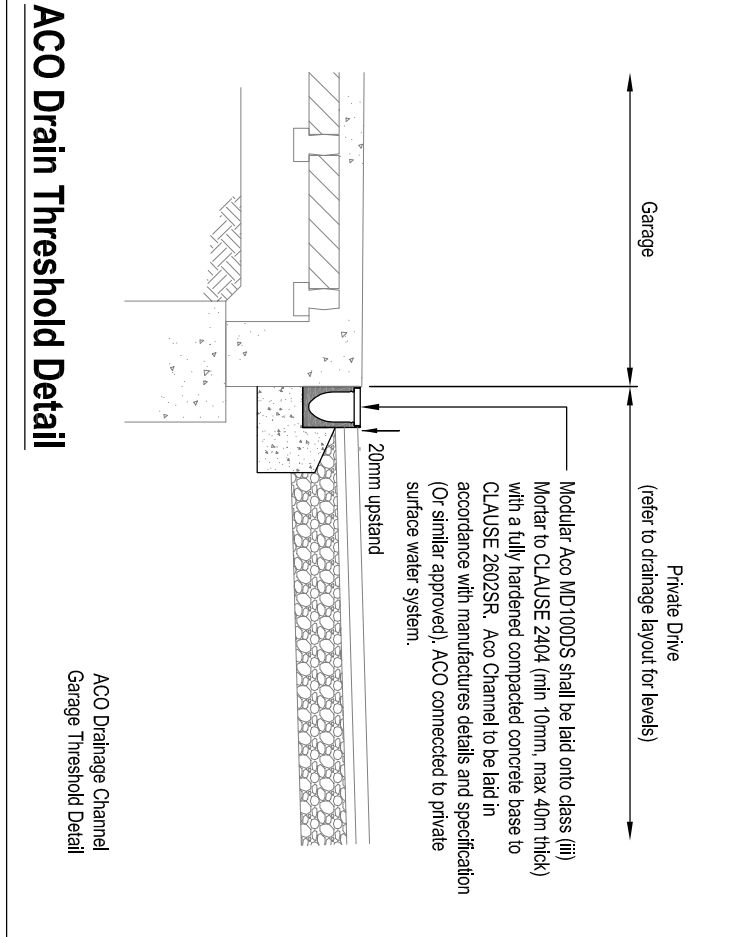


Kerb Details - Scale 1:10

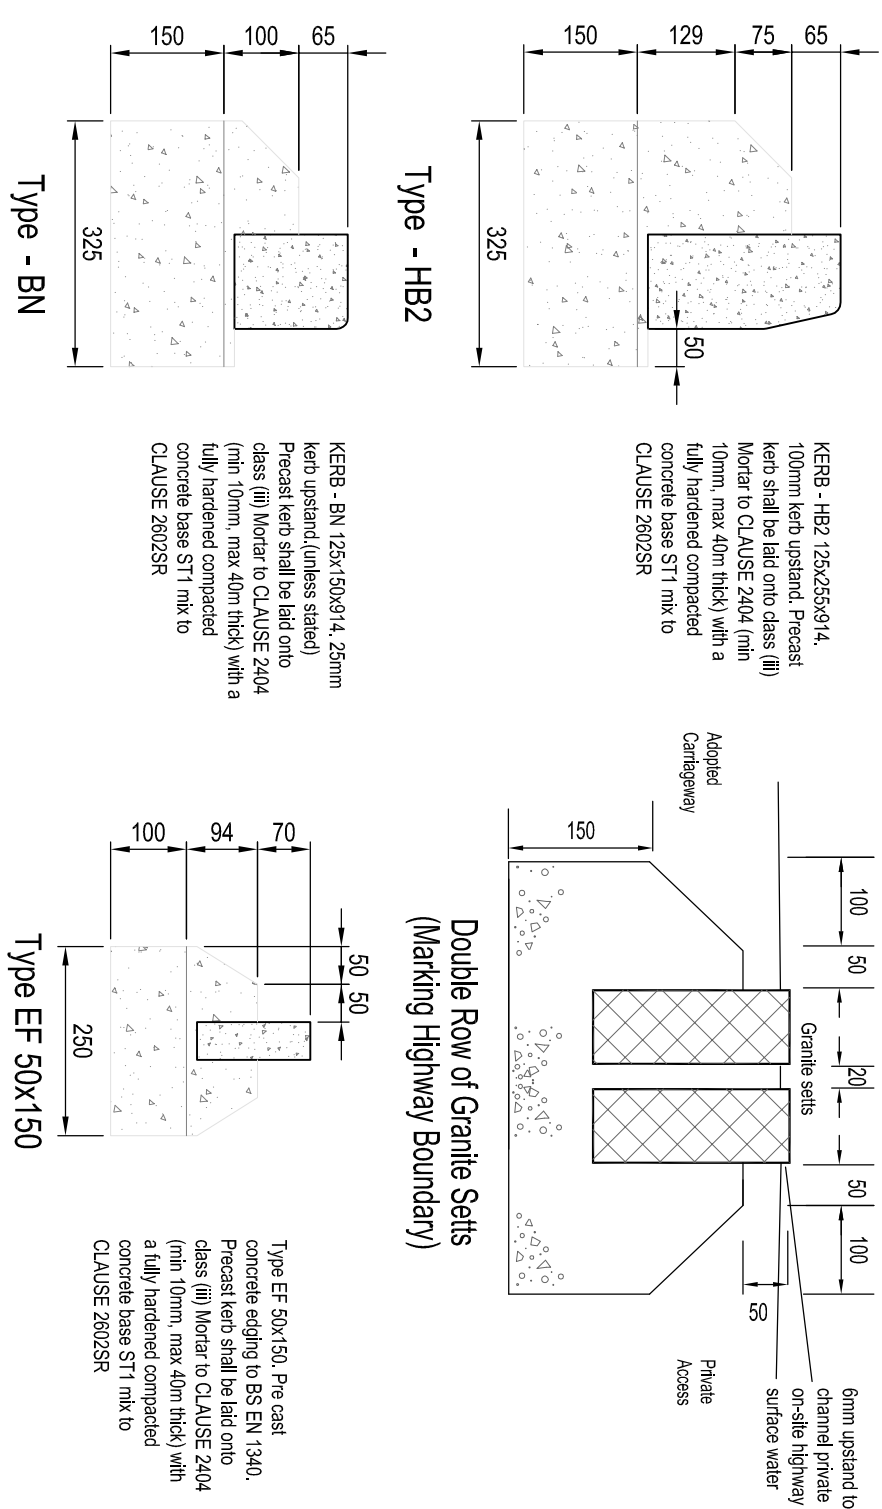

Granular Filled Soakaway Details

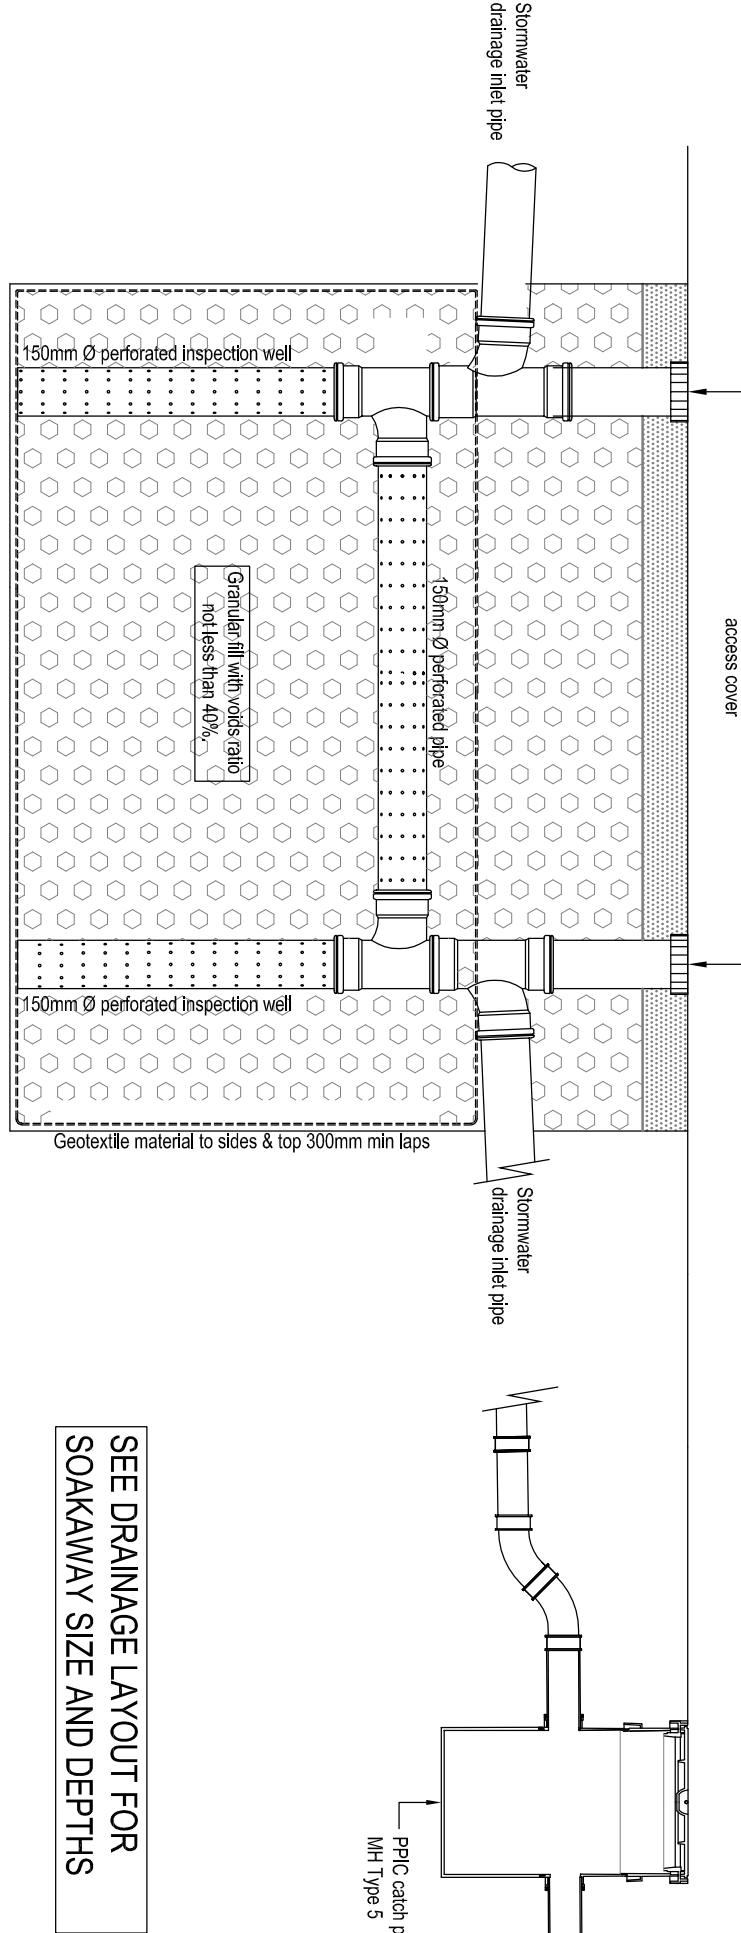

Section Through Permeable Block Paved Drive

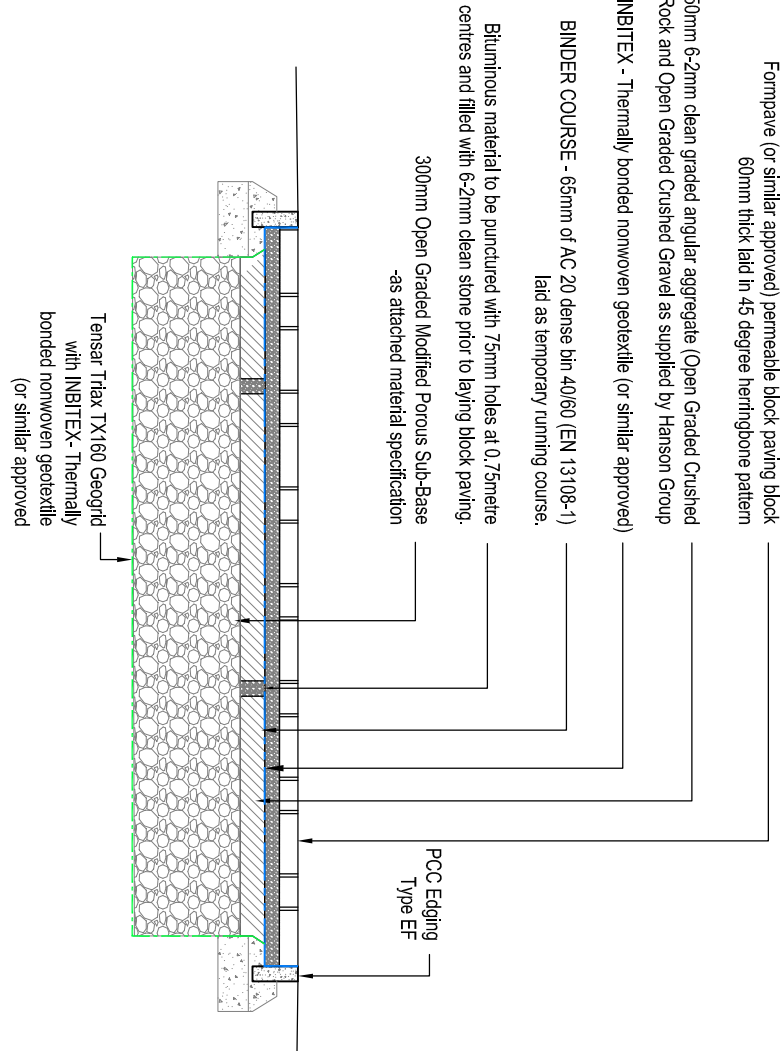

Drawing Status		Rev	Date	Details	Notes
P		20/06/18	Issued for detail, working detail amended, Contractor Issue		
KN		25/05/18	First Issue		
Drawing Status		Rev	Date	Details	Notes
CONSTRUCTION					
Project					
HURST ROAD					
EAST PRESTON					
Client					
MICHAEL HATNETT <i>mh</i> EXECUTIVE HOMES					
ES:702					
Drawing Title					
Engineering Details					
Standard Construction Details					
Drawn	Checked	Scale	Page Size	Date	
KN	KN	1:25	A1	05/18	
Drawn By	Checked By			Revision	
ES:702		501-01		B	