



101700

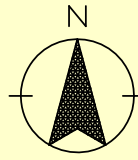

12

Demolition of covered  
walkway to side and  
construction of single storey  
extension (hatched in red)

Block Plan - Scale 1:500

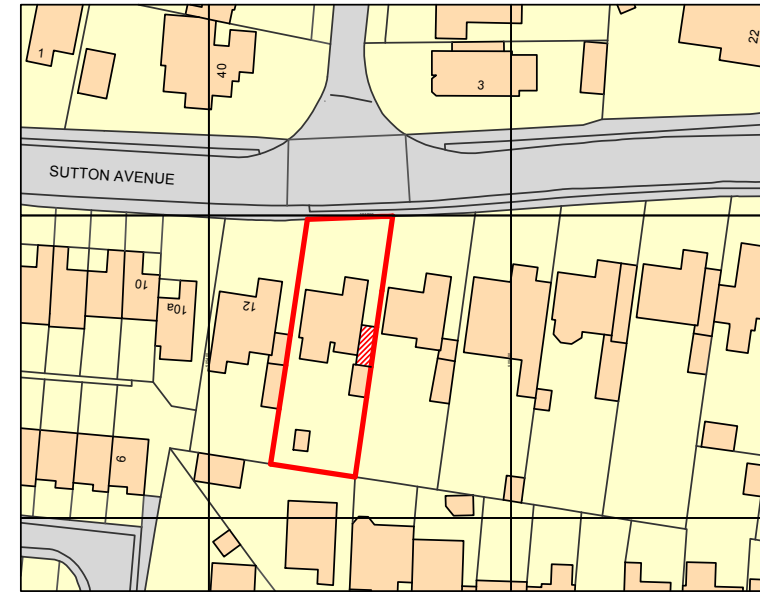

Ordnance Survey, (c) Crown Copyright 2020. All rights reserved. Licence number 100022432

Location Plan - Scale 1:1250

Drawings for identification purposes only. All measurements to be checked on site. **Do not scale from drawings except for planning.**

| Date | Rev' | Details |
|------|------|---------|
|      |      |         |
|      |      |         |
|      |      |         |
|      |      |         |
|      |      |         |

**IAN WIECK SURVEYING LTD**  
*Chartered Building Surveyor*

28 Golden Avenue, East Preston, West Sussex. BN16 1QY  
Tel:01903 786526 Email: [ian@ianwieck.co.uk](mailto:ian@ianwieck.co.uk)

Client: Mrs Elstone

Job: 14 Sutton Ave.Littlehampton

Drawing:Location and Block Plans

Date: 28/9/19 Scale:1:1250 & 1:500 @A3 Drawn by IW

Drg No. 617.7

Rev:-

