
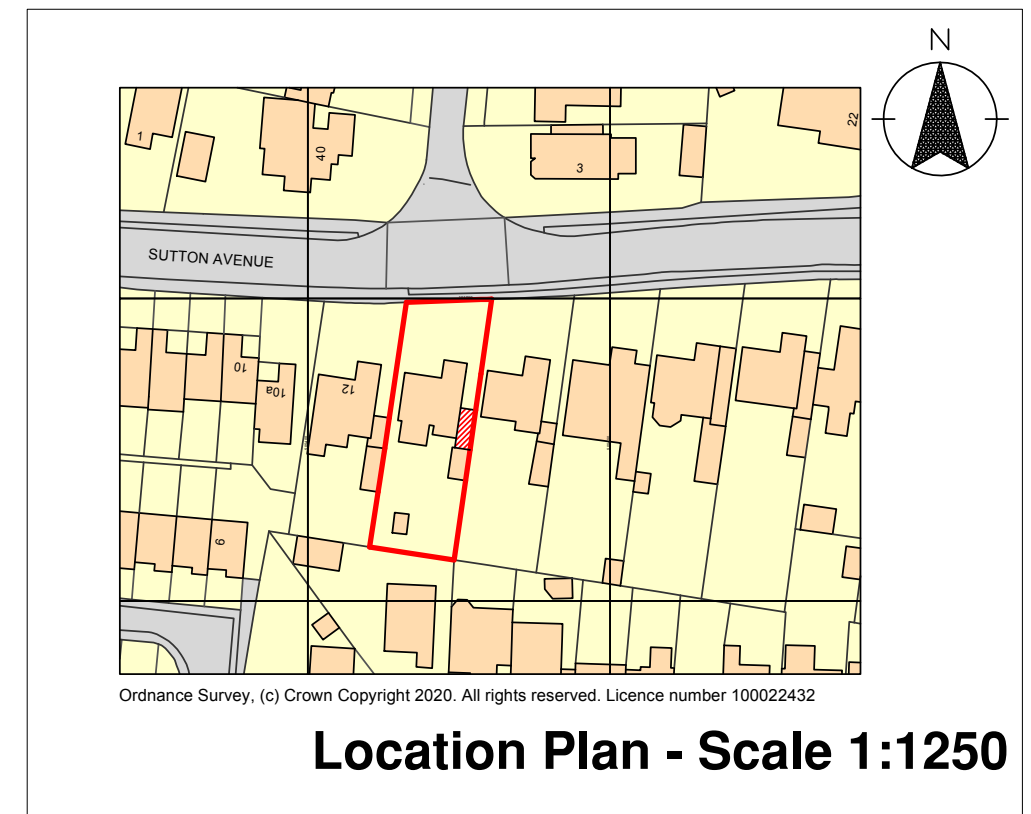


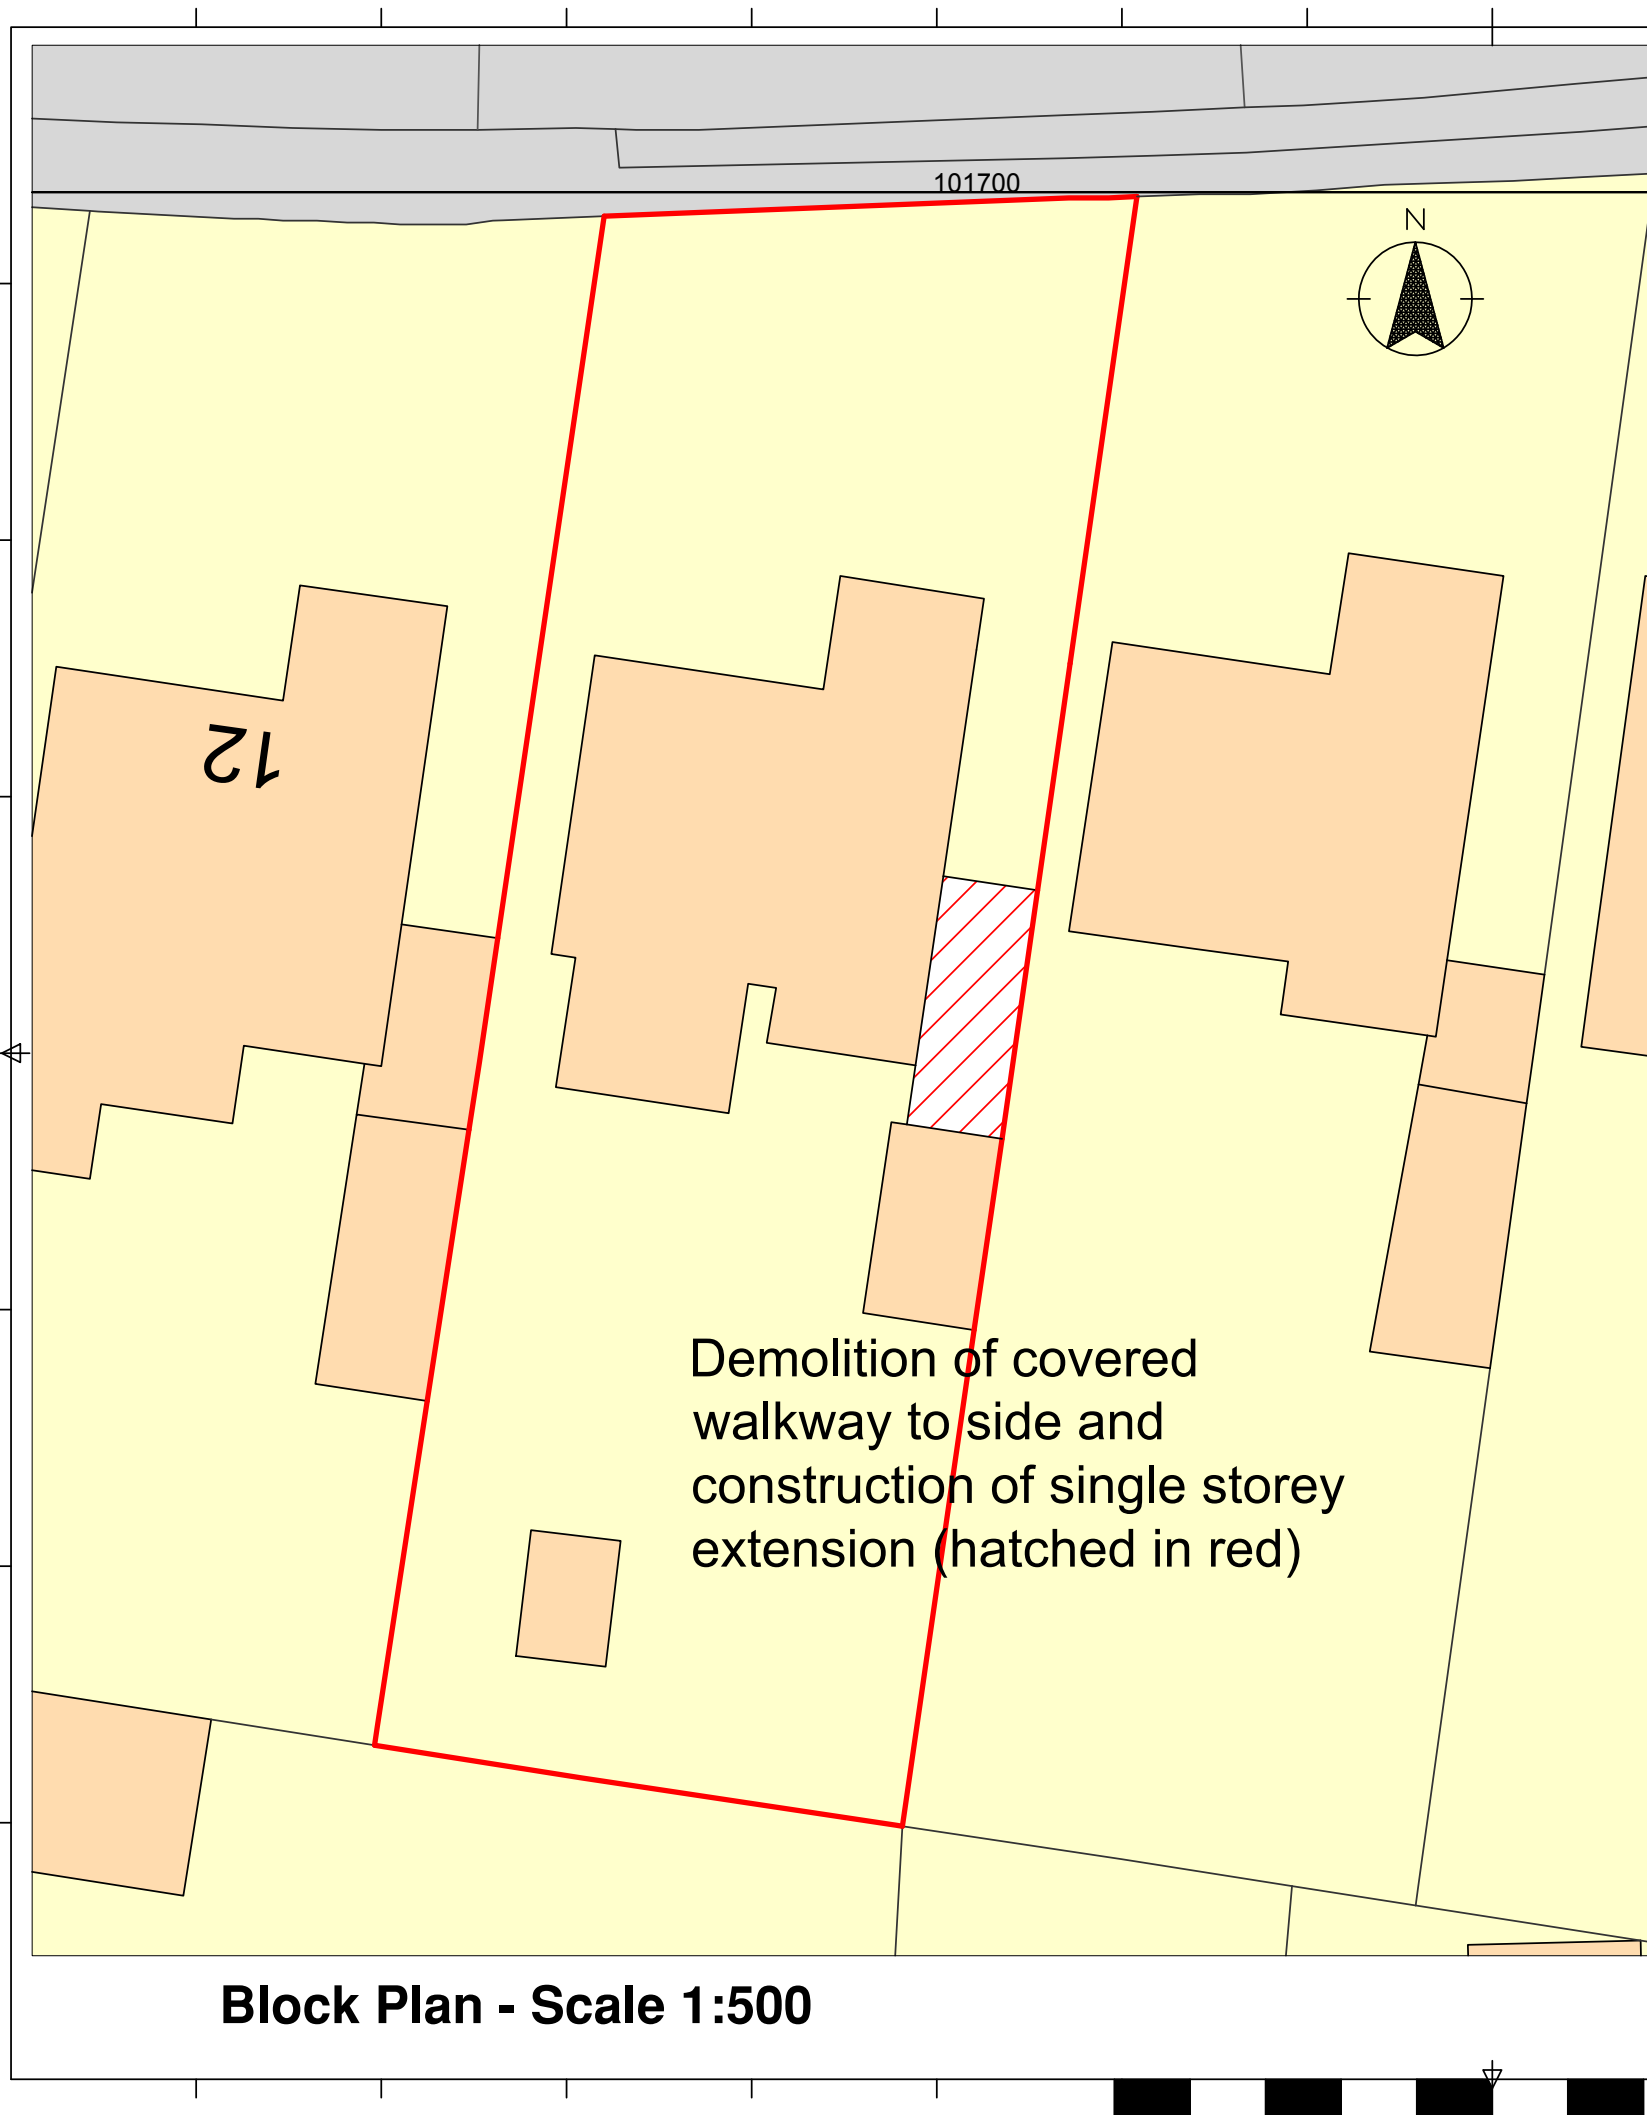

Drawings for identification purposes only. All measurements to be checked on site. **Do not scale from drawings except for planning.**

Date	Rev'	Details

IAN WIECK SURVEYING LTD
Chartered Building Surveyor

28 Golden Avenue, East Preston, West Sussex. BN16 1QY
Tel:01903 786526 Email: ian@ianwieck.co.uk

Client: Mrs Elstone

Job: 14 Sutton Ave.Littlehampton

Drawing:Location and Block Plans

Date: 28/9/19	Scale:1:1250 & 1:500 @A3	Drawn by IW
Drg No. 617.7	Rev:-	RICS