




R/33/11-

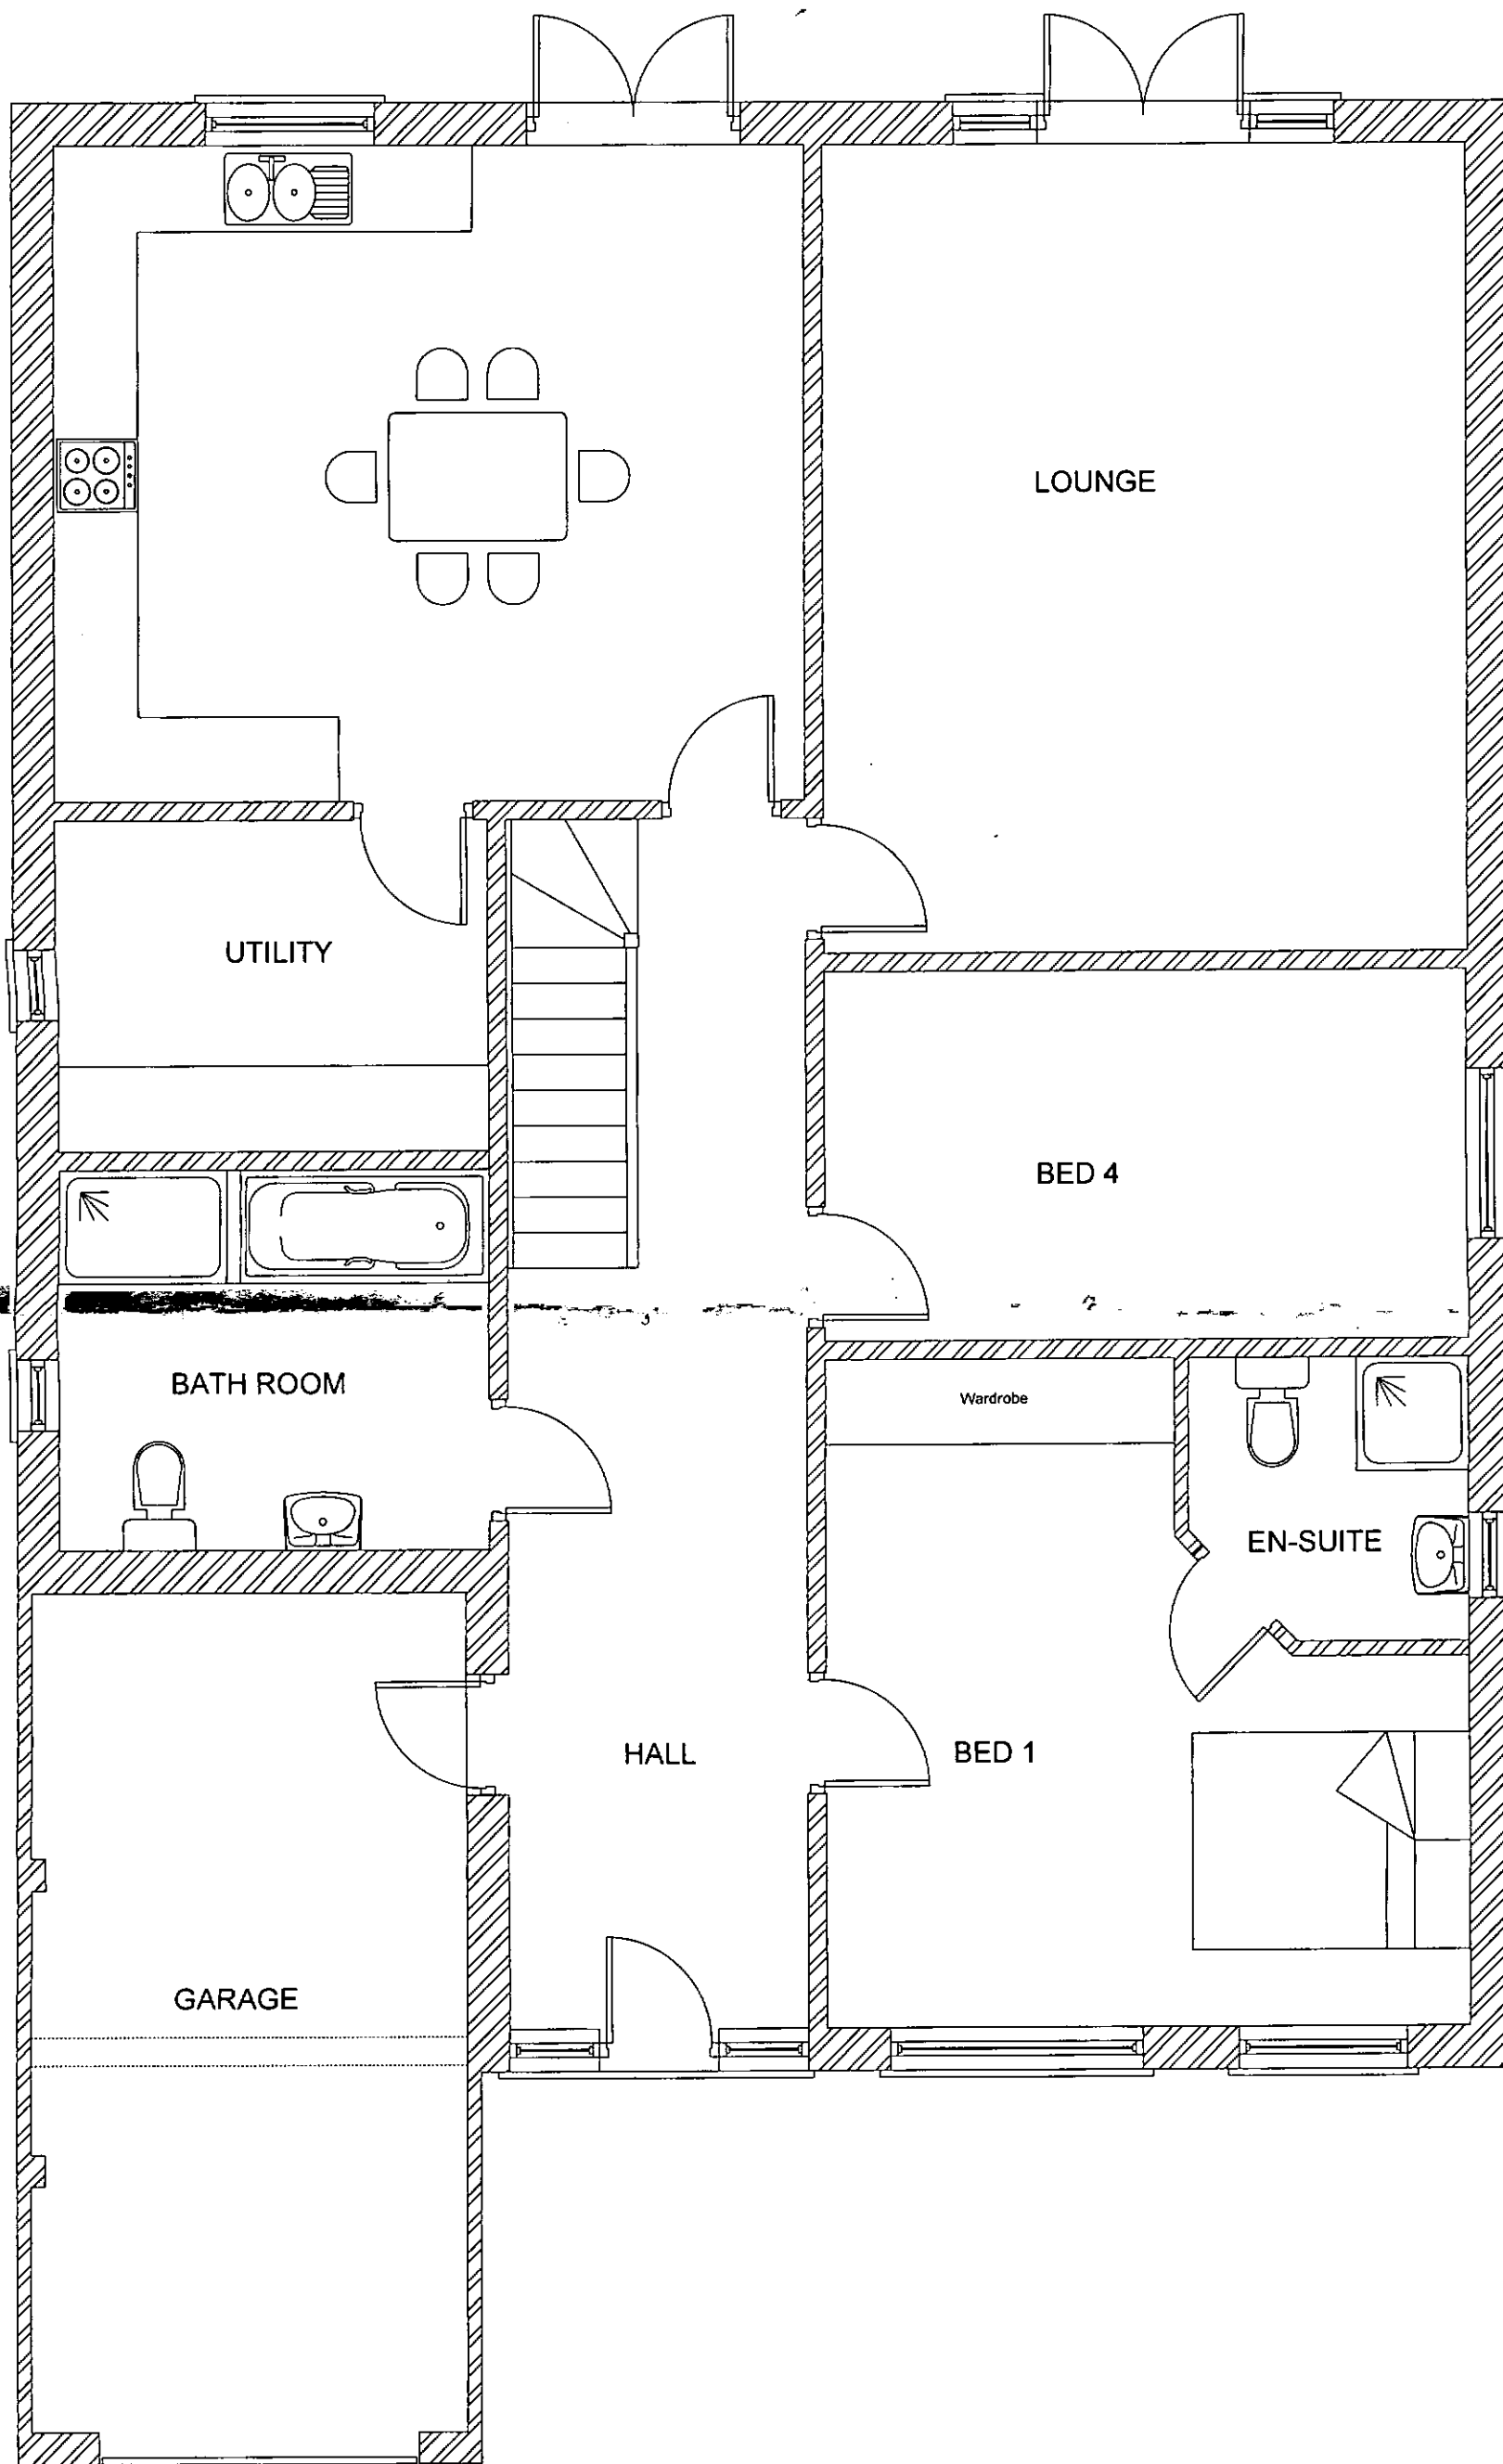

Michael Pearce & Associates Ltd
Chartered Surveyors - Architectural Consultants
 Tel 01903 786839 Mob 07812 195560

NEW DWELLING
 44 BROADMARK LANE, RUSTINGTON

DRW NO 1 SCALE 1/50
 PROPOSED GROUND FLOOR PLAN