


R/33/11.

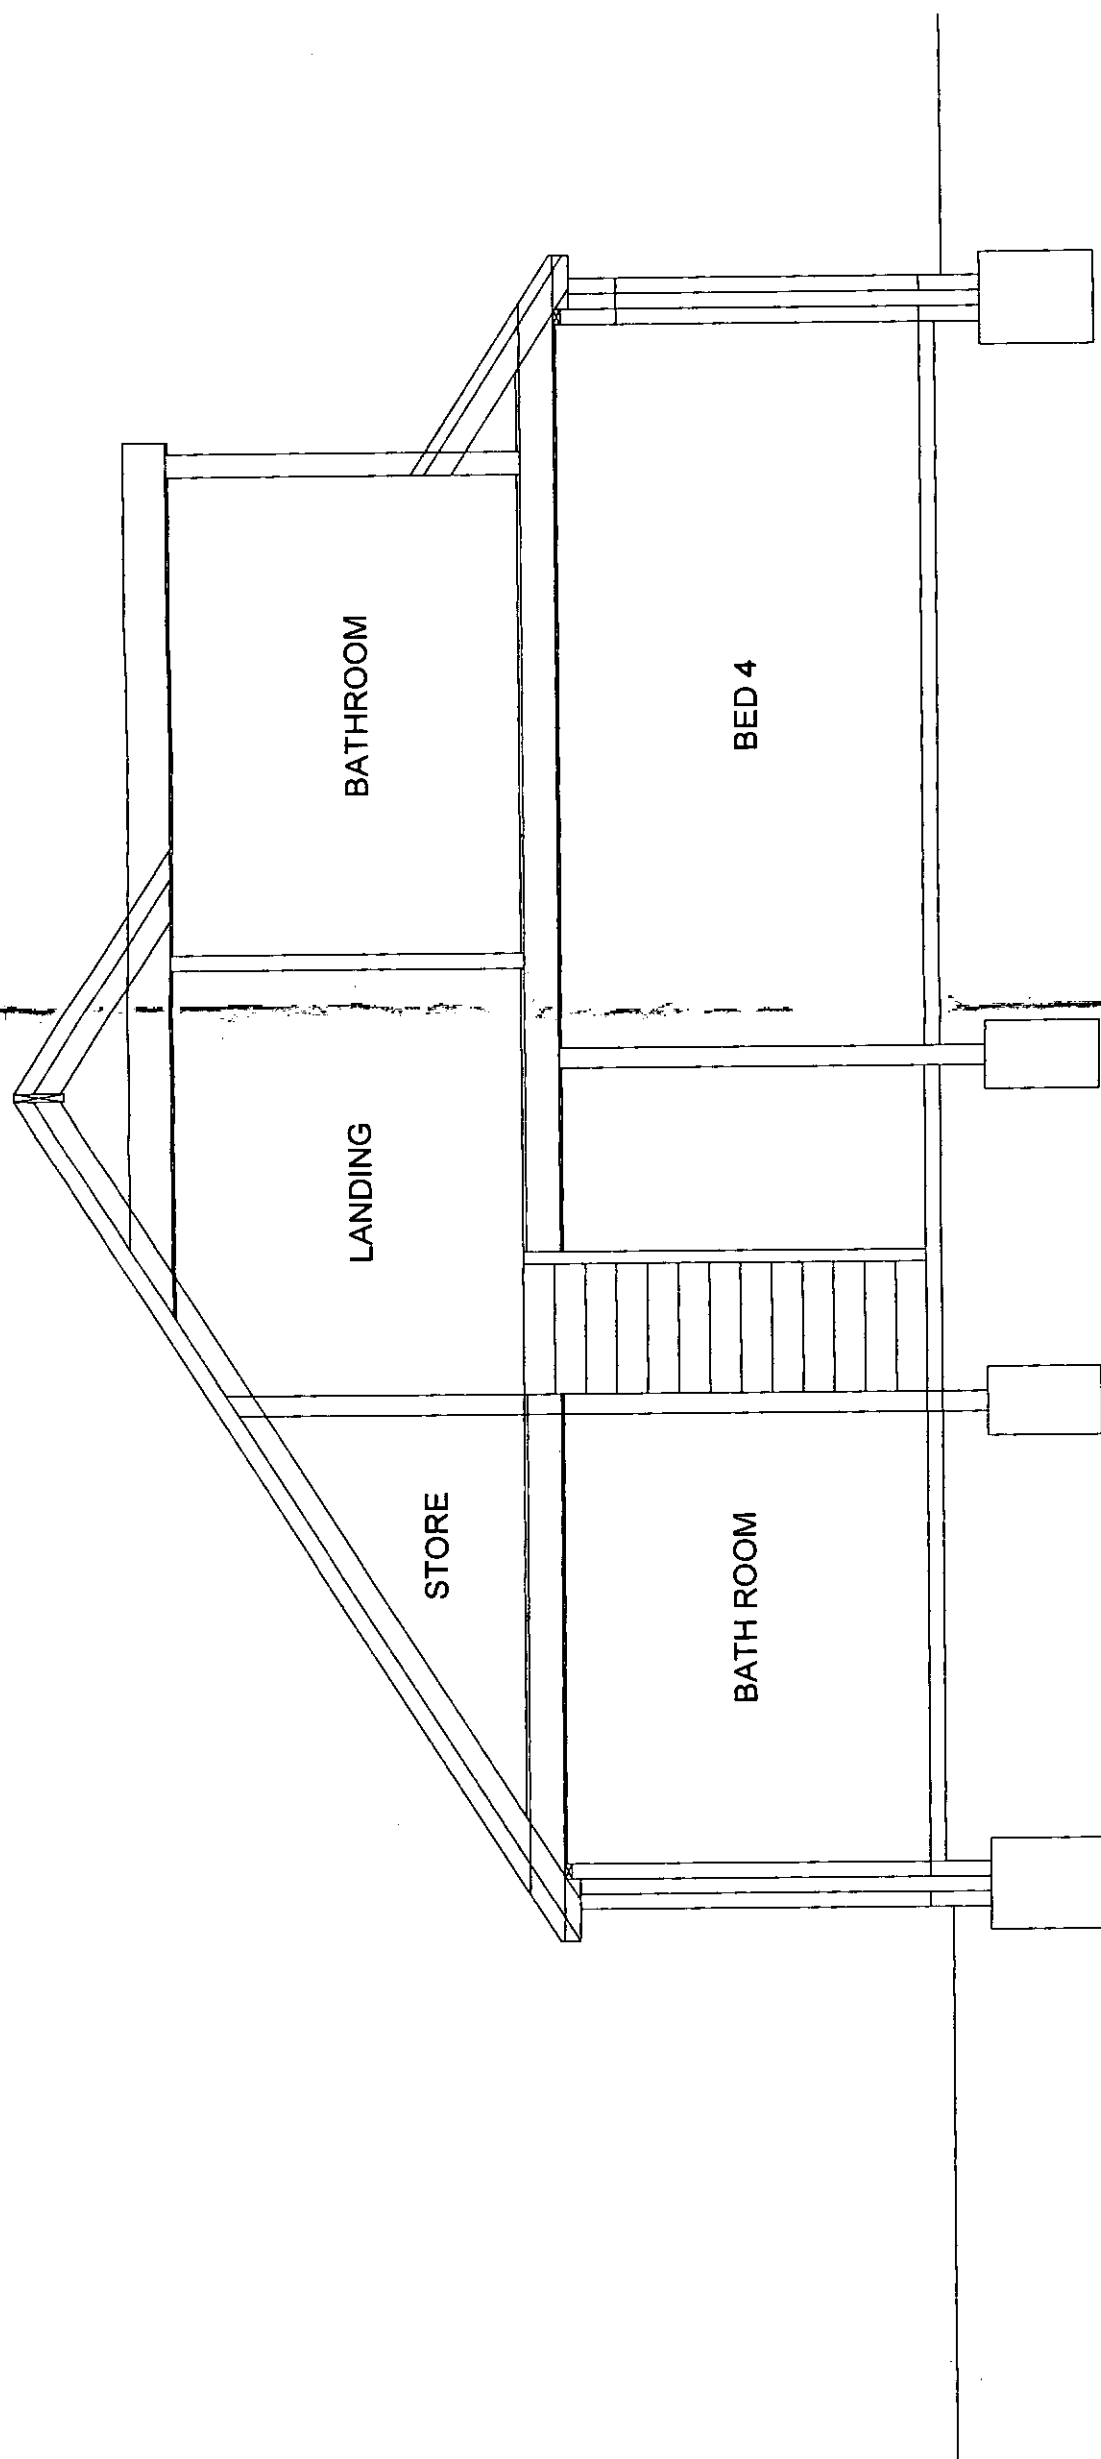

Michael Pearce & Associates Ltd
Chartered Surveyors - Architectural Consultants
3 West Ridings. East Preston. West Sussex. BN16 2TD

Tel 01903 786839
Mob 07812 195560
e-mail:michael@mpa-surveyors.co.uk

NEW DWELLING
44 BROADMARK LANE, RUSTINGTON

DRW NO 4 SCALE 1/50
PROPOSED SECTION