


R/33/11

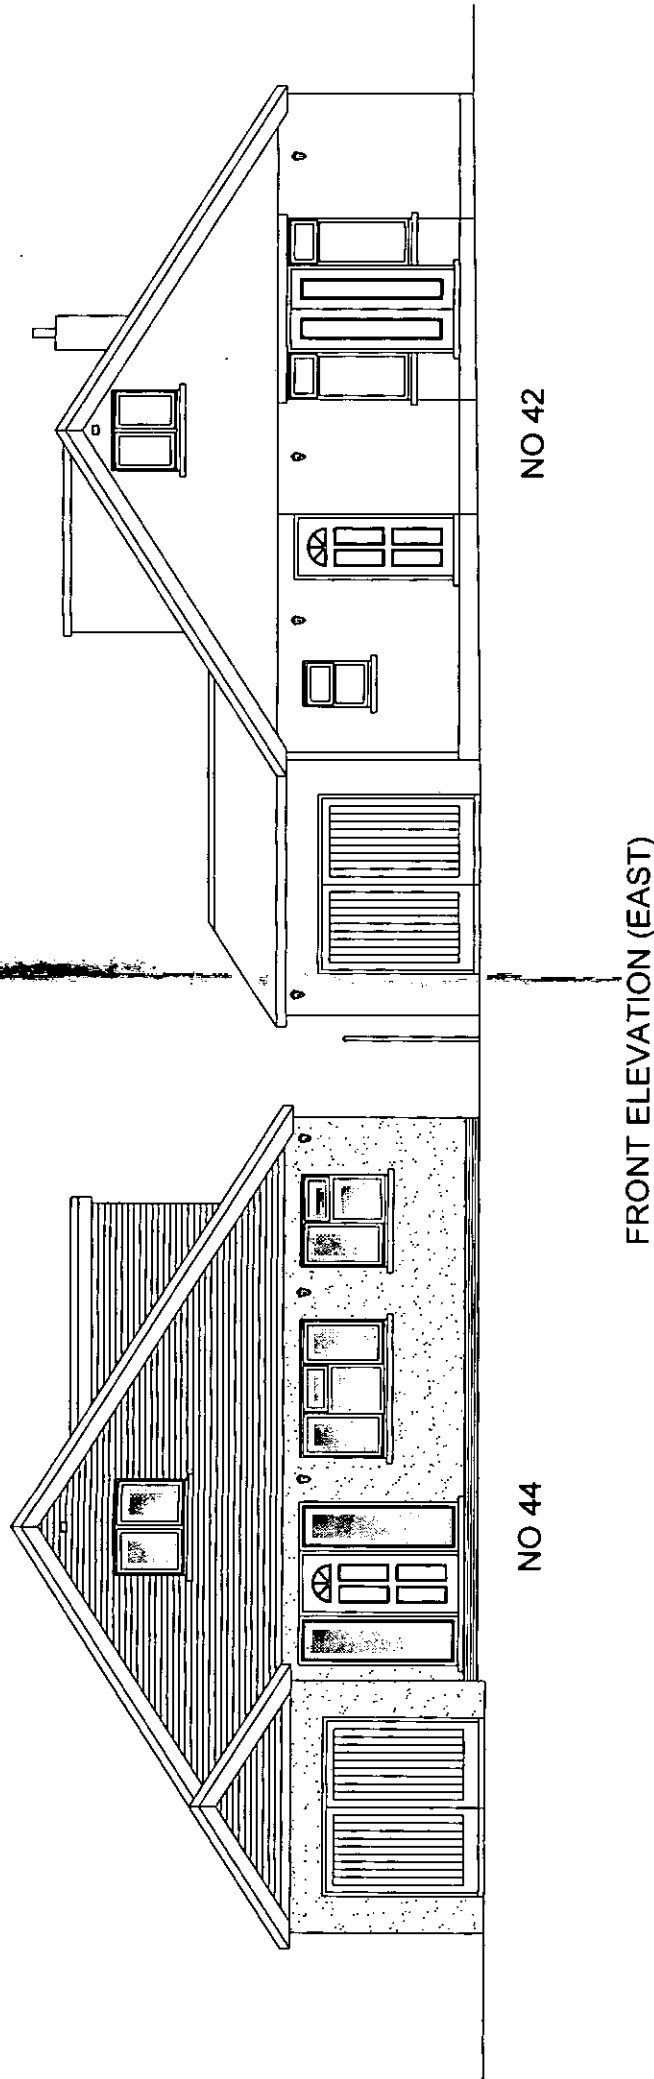

Michael Pearce & Associates Ltd
Chartered Surveyors - Architectural Consultants
3 West Ridings, East Preston, West Sussex. BN16 2TD

Tel 01903 786839
Mob 07812 195560
e-mail:michael@mpa-surveyors.co.uk

NEW DWELLING
44 BROADMARK LANE, RUSTINGTON

DRW NO 6 SCALE 1/100
STREET SCENE