
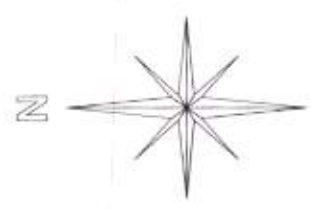


R/33/111.

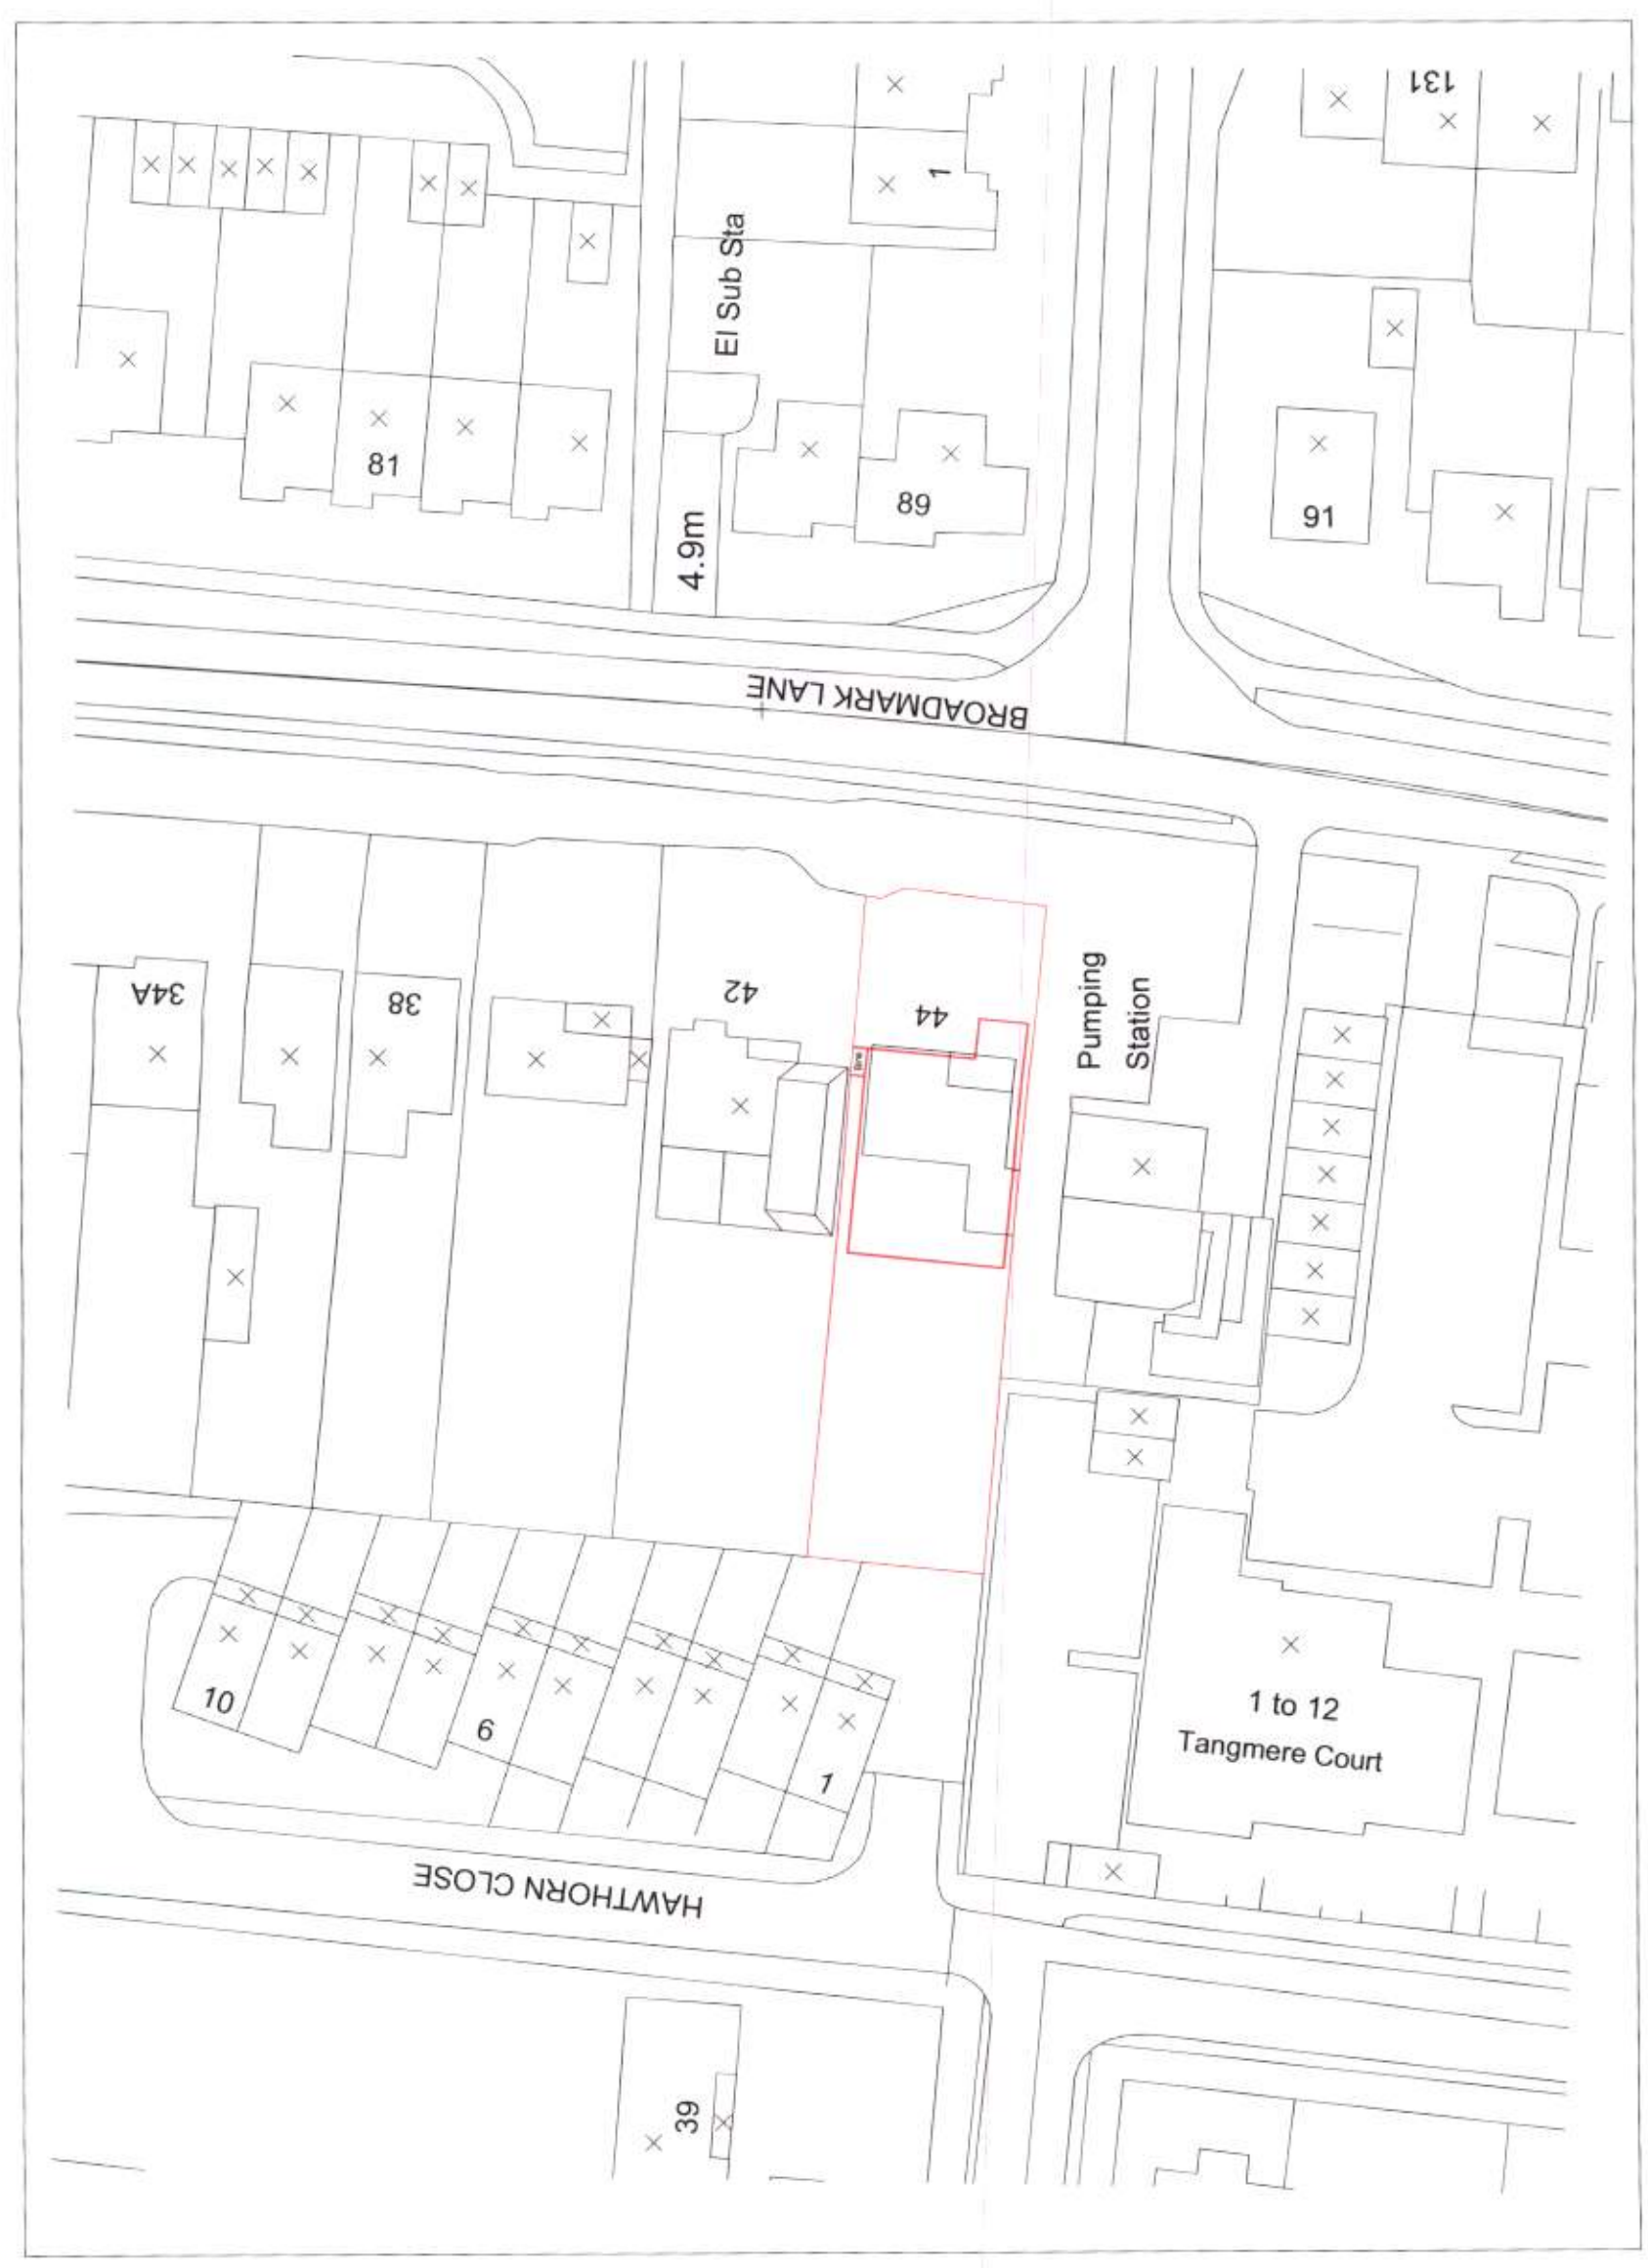

	Michael Pearce & Associates Ltd Chartered Surveyors - Architectural Consultants 3 West Ridings, East Preston, West Sussex. BN16 2TD	Tel 01903 786839 Mob 07812 195560 e-mail:michael@mpa-surveyors.co.uk	NEW DWELLING 44 BROADMARK LANE, RUSTINGTON	DRW NO 7a SCALE 1/500 SITE PLAN
--	--	---	---	--