




R133111

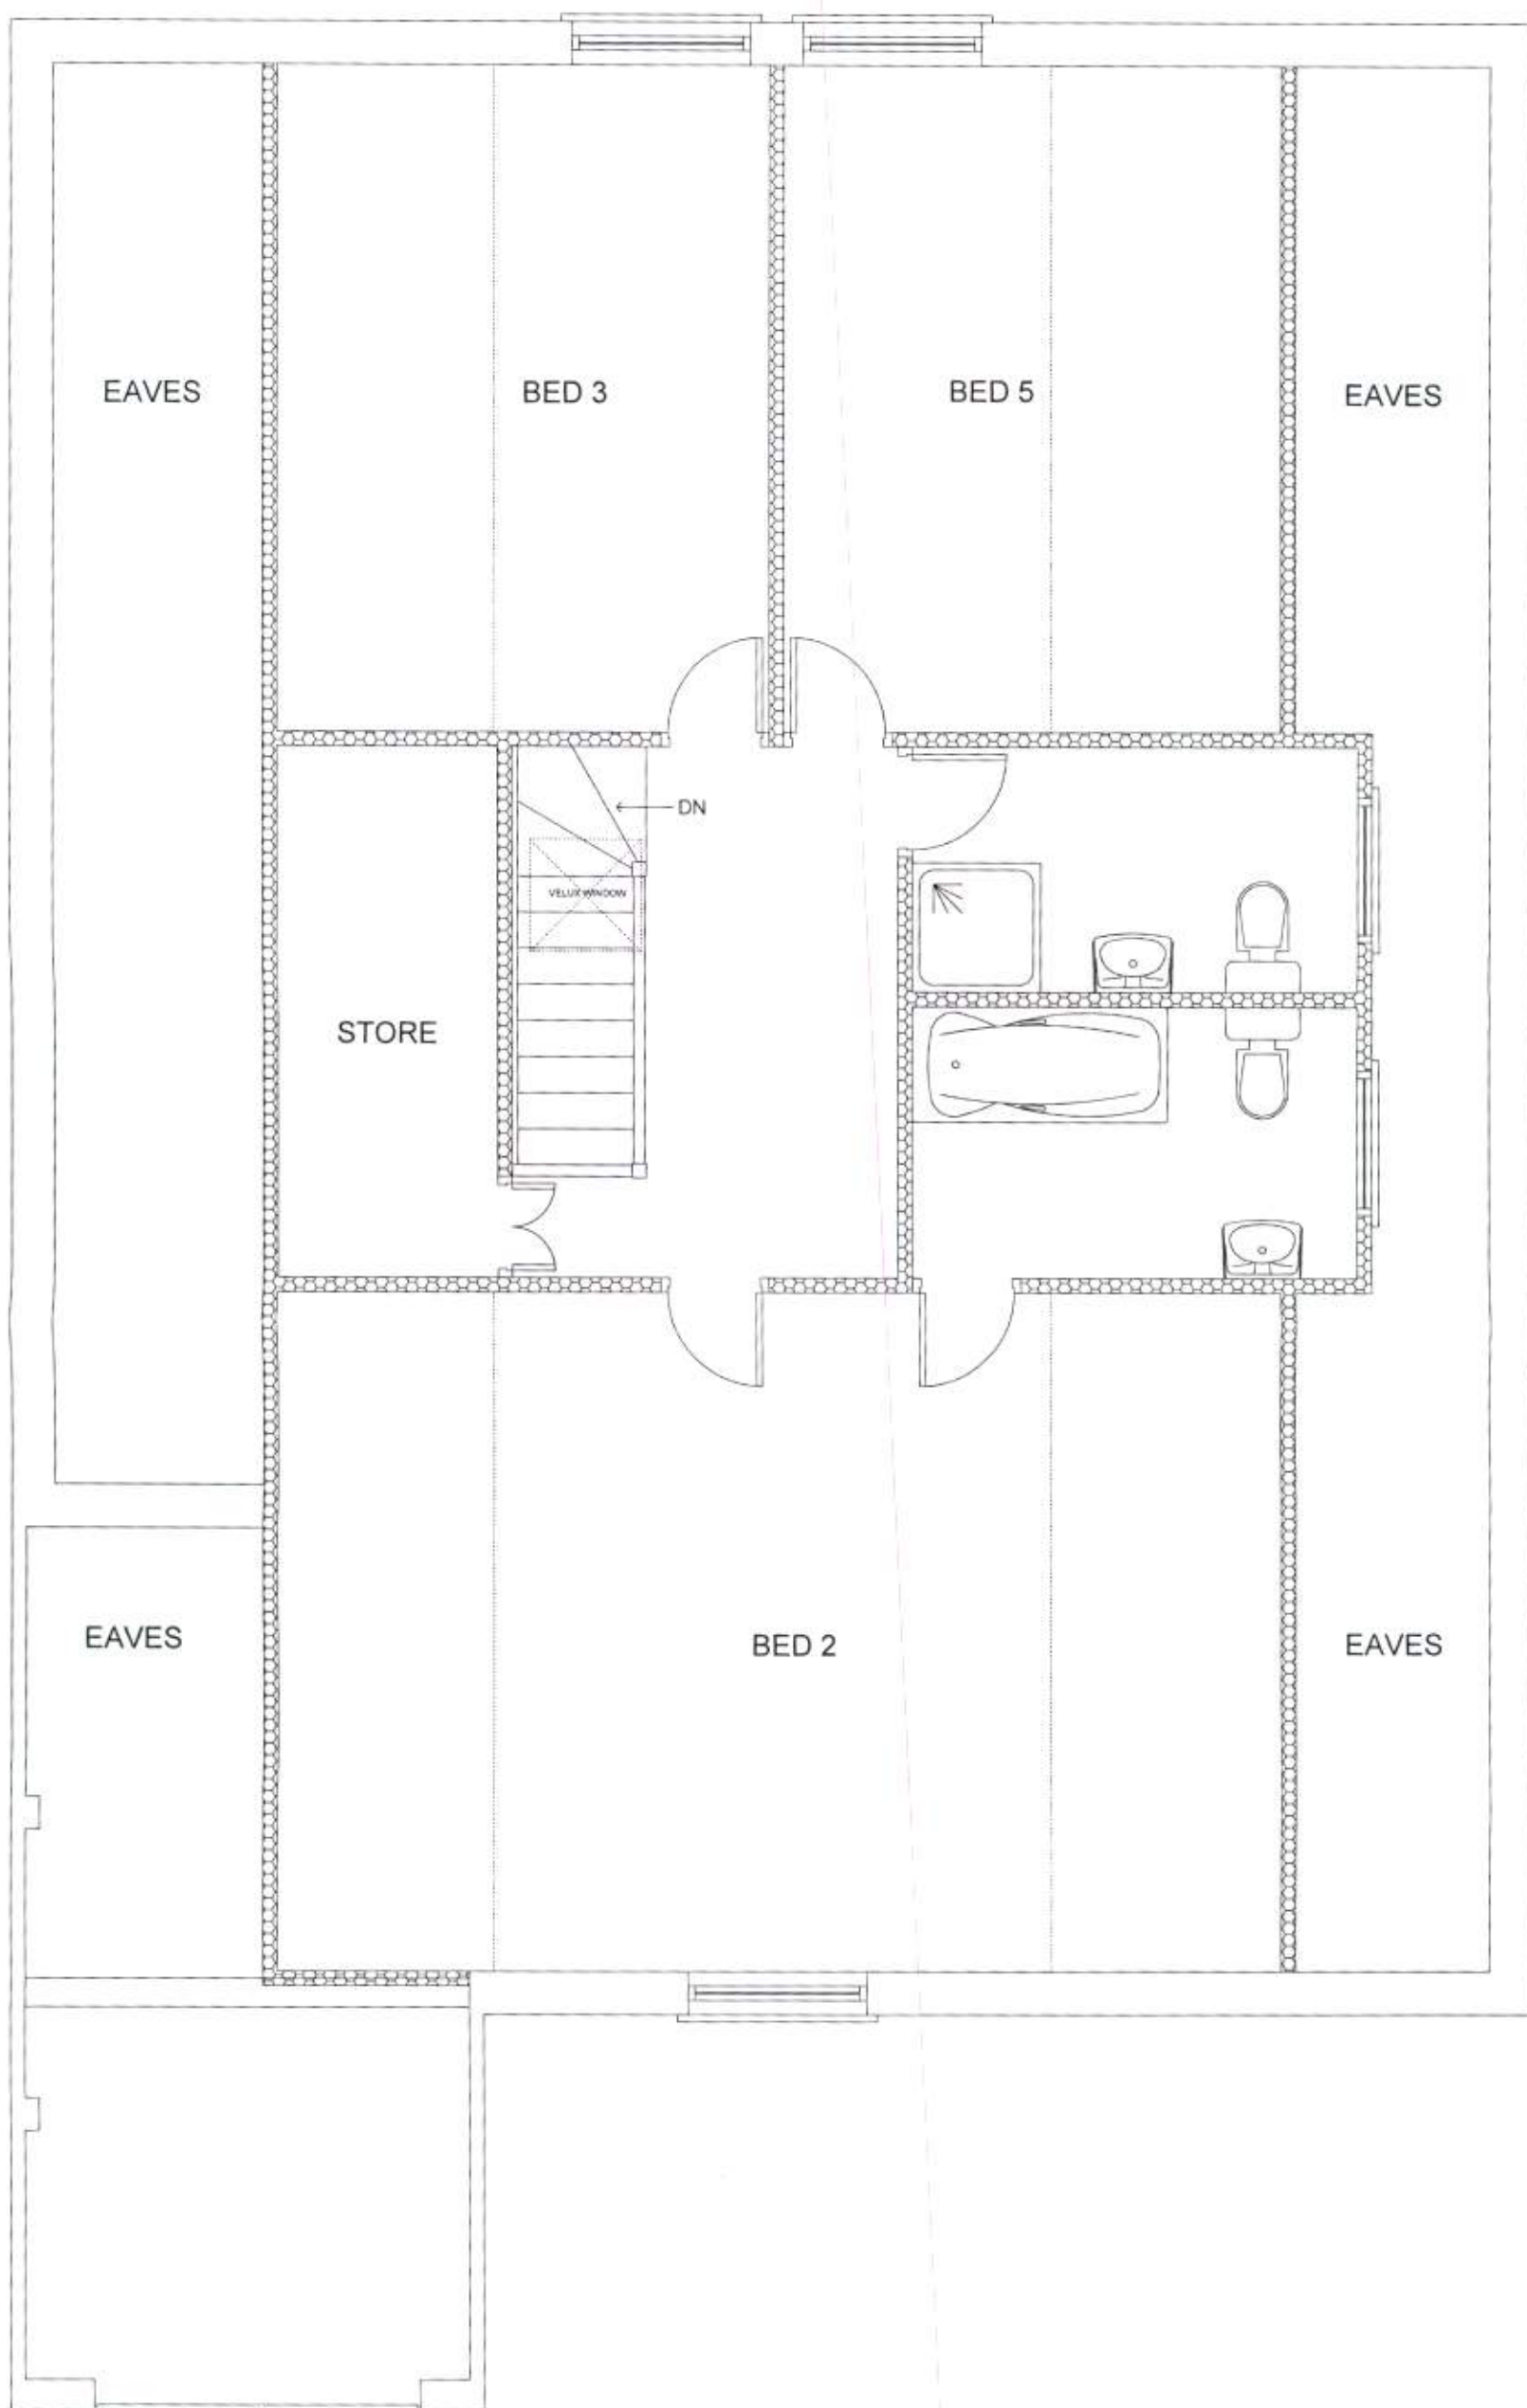

Michael Pearce & Associates Ltd
 Chartered Surveyors - Architectural Consultants
 Tel 01903 786839 Mob 07812 195560

NEW DWELLING
 44 BROADMARK LANE, RUSTINGTON

DRW NO 2a SCALE 1/50
 PROPOSED FIRST FLOOR PLAN