




R133/11.

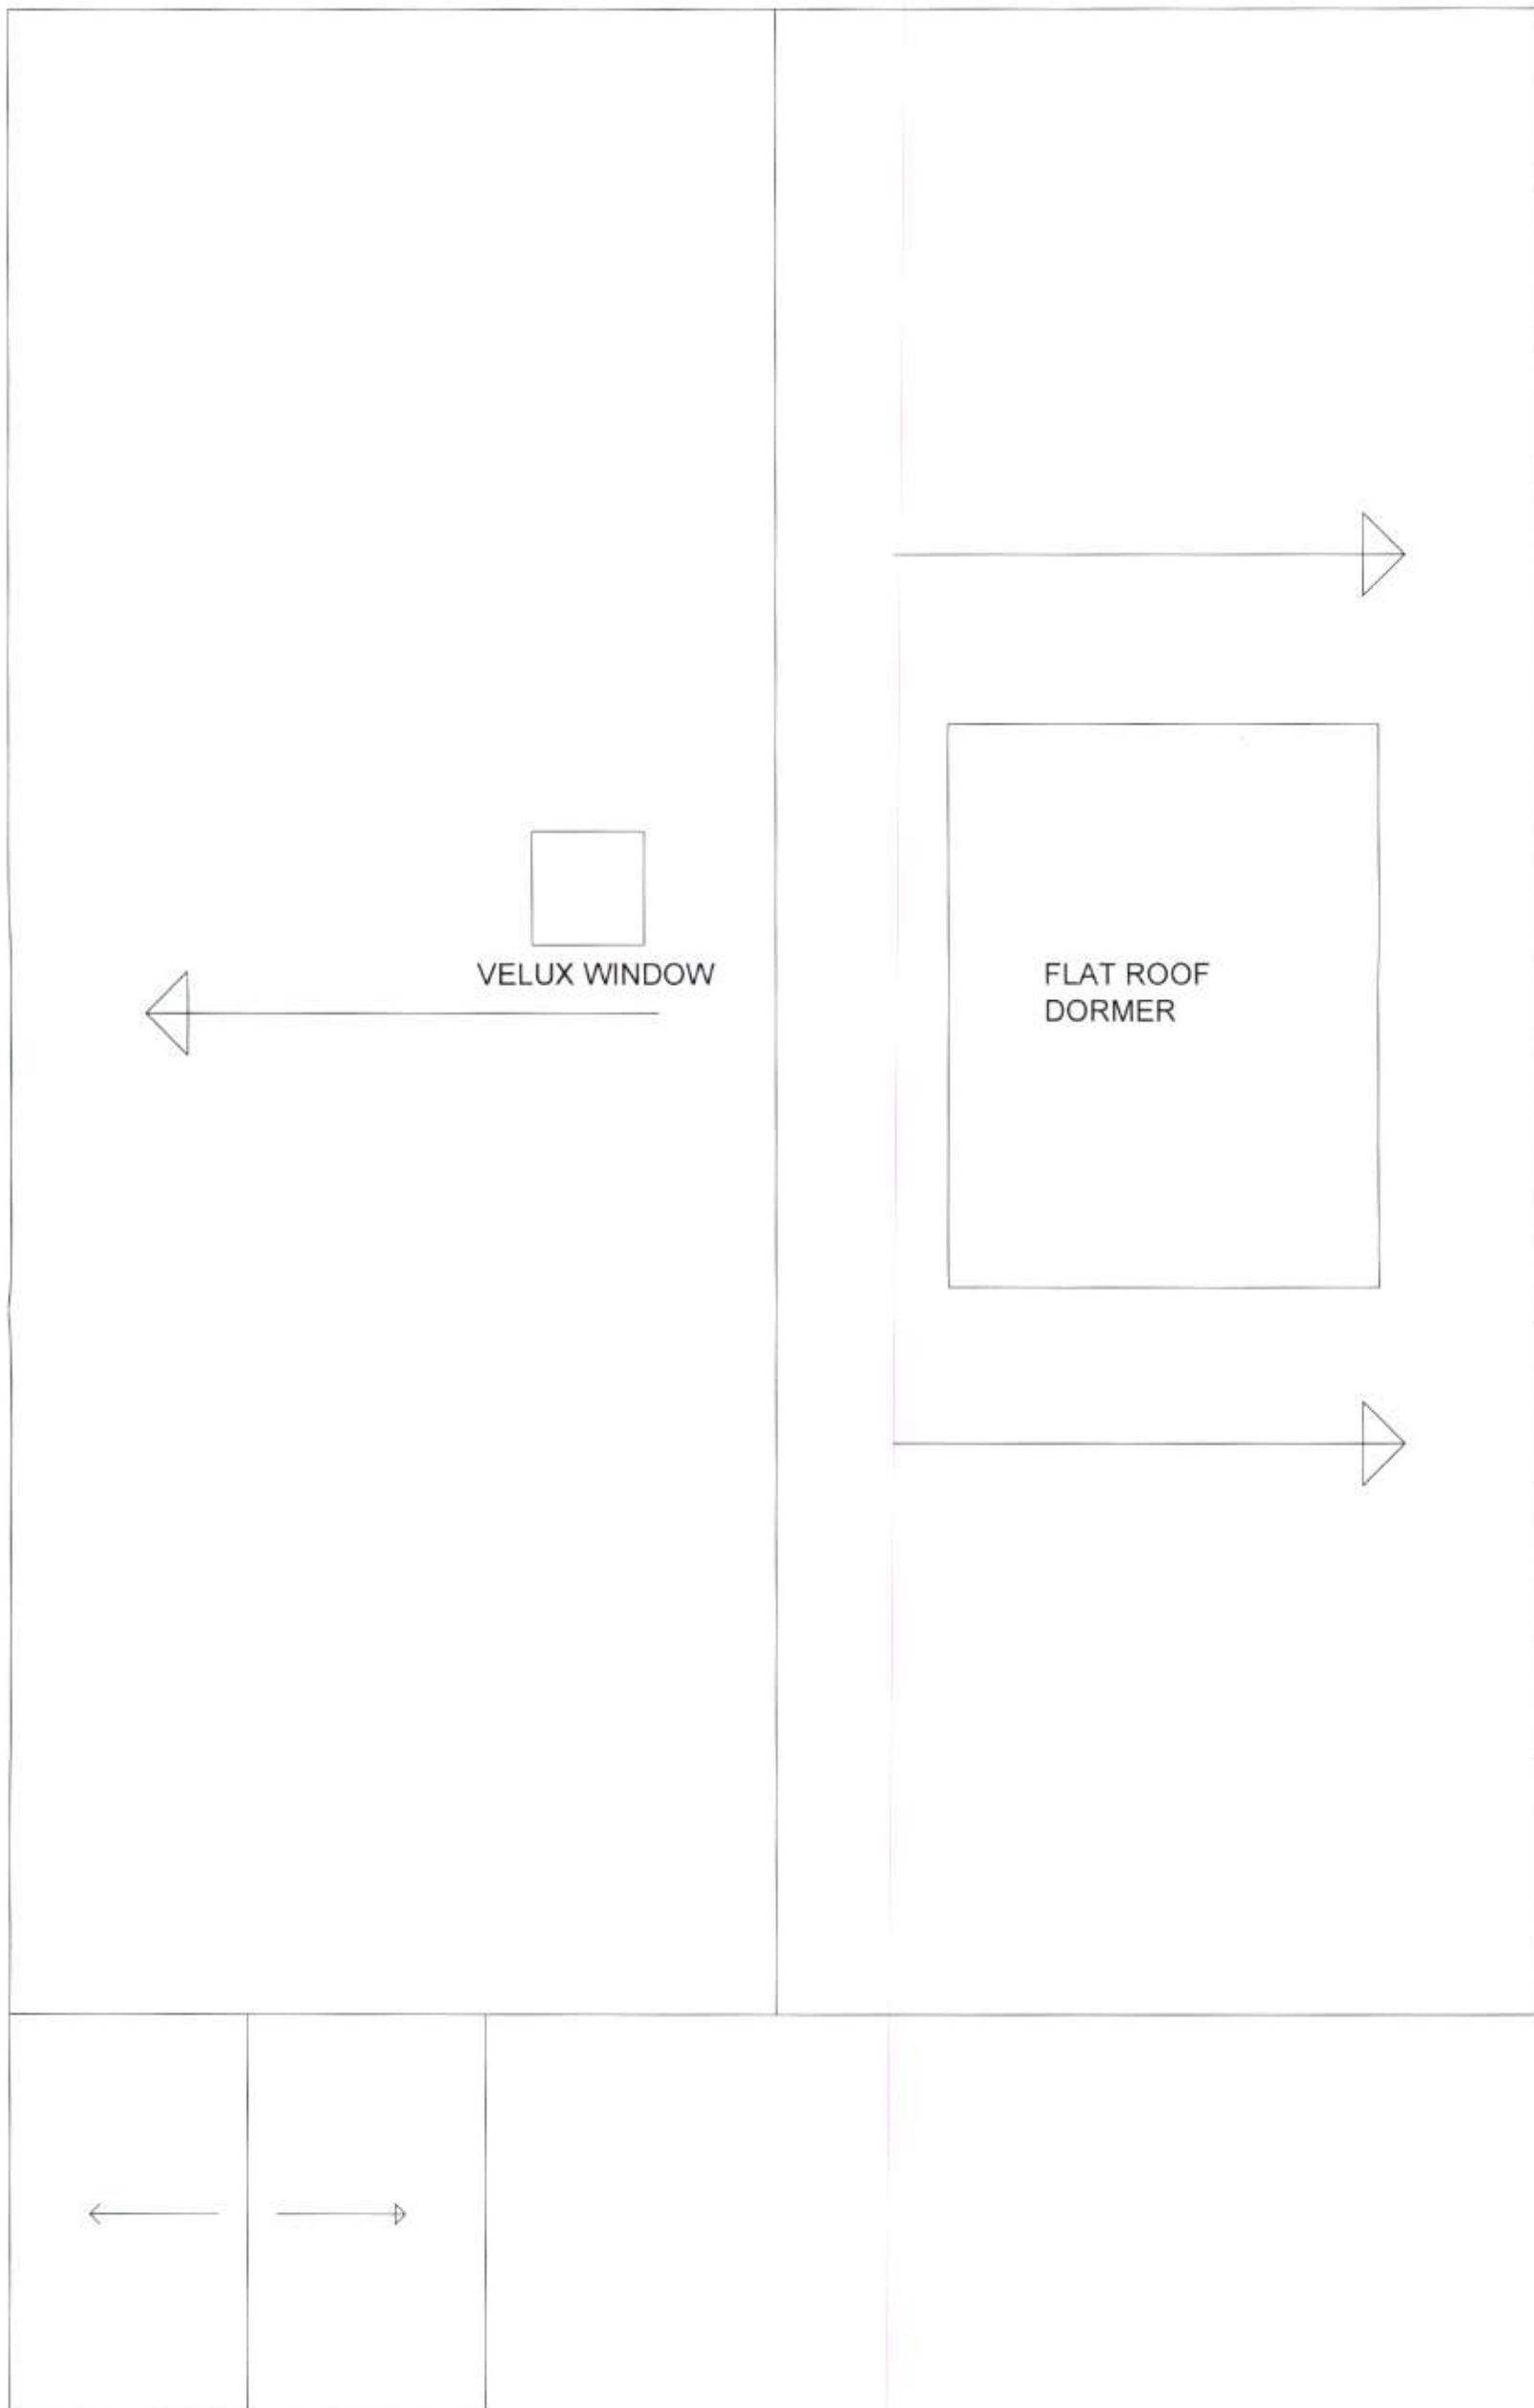

Michael Pearce & Associates Ltd
Chartered Surveyors - Architectural Consultants
Tel 01903 786839 Mob 07812 195560

NEW DWELLING
 44 BROADMARK LANE, RUSTINGTON

DRW NO 3a SCALE 1/50
 PROPOSED ROOF PLAN