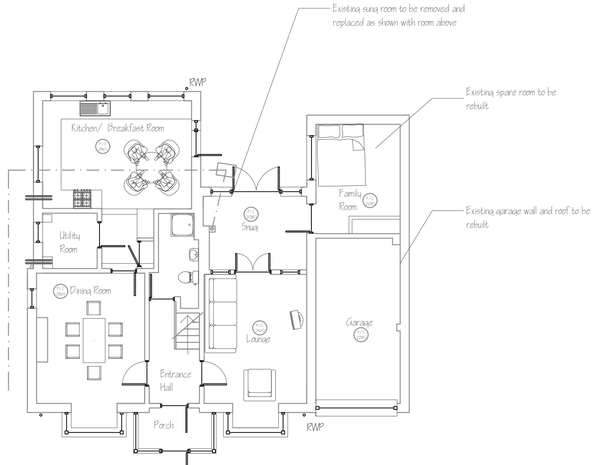

Existing Ground floor plan
Scale: 1:100

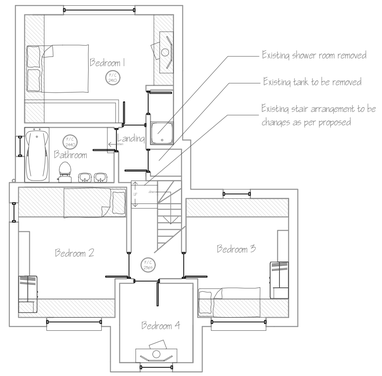

Existing First floor plan
Scale: 1:100

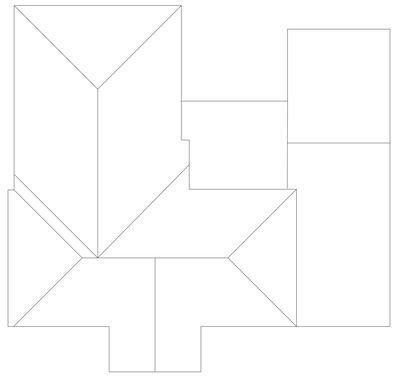



Location Plan
Scale: 1:1250



Existing Front Elevation
Scale: 1:100



Existing Rear Elevation
Scale: 1:100

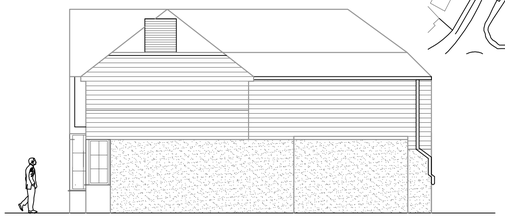

Existing Side Elevation
Scale: 1:100

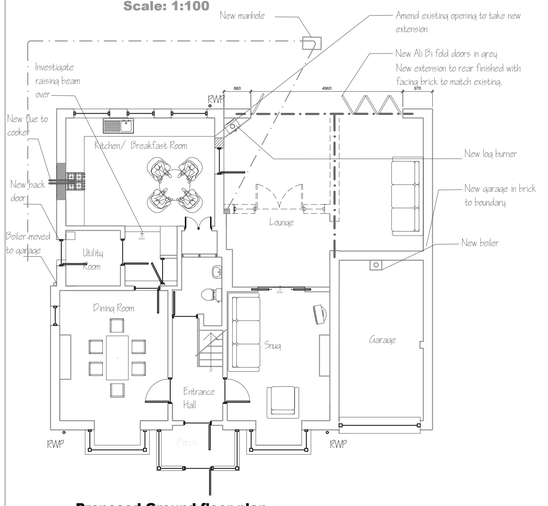

Proposed Ground floor plan
Scale: 1:100

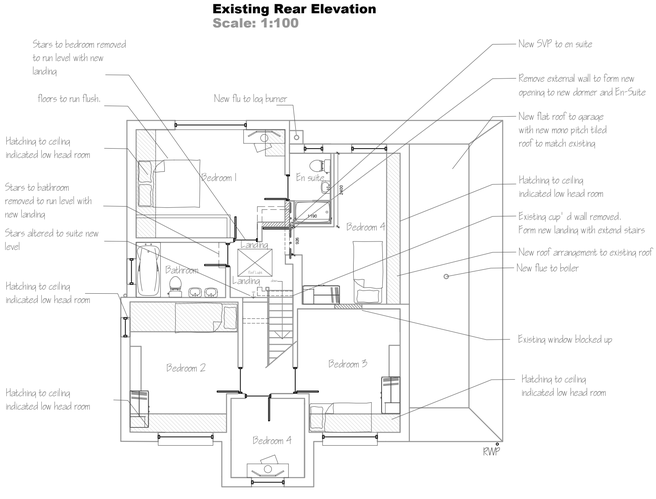

Proposed First floor plan
Scale: 1:100

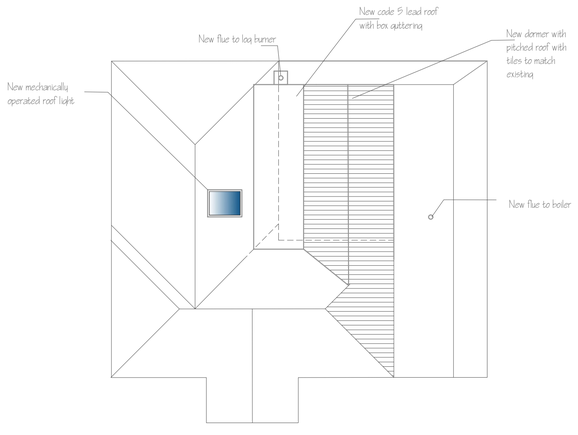

Proposed Roof plan
Scale: 1:100



Block Plan
Scale: 1:500



Proposed Front Elevation
Scale: 1:100

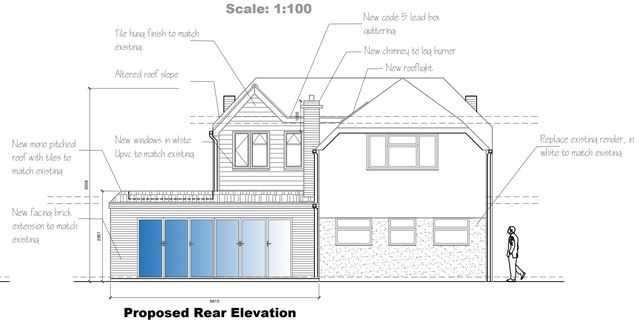

Proposed Rear Elevation
Scale: 1:100

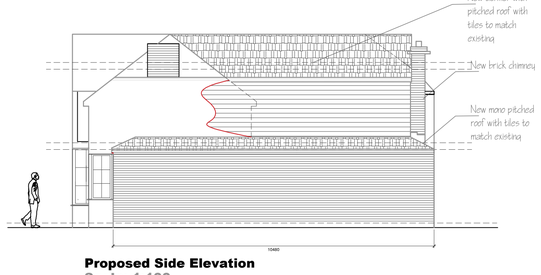

Proposed Side Elevation
Scale: 1:100

0 5 10

0 10 20 30 40 50m

PARTY WALLS:
Work to Party Walls (beam bearings, etc) are subject to Party Wall Agreements with neighbours to be arranged by Client in accordance with Party Wall Act

NOTE:
This drawing is to be read in conjunction with the Construction Notes and Structural Engineers details

Revision	Date	Details	Initials
E	27.02.18	Planning amendments	DLS
D	09.02.18	Client amendments	DLS
C	08.02.18	Client amendments	DLS
B	05.02.18	Client amendments	DLS
A	27.01.18	Client amendments	DLS

Do not scale from drawings, apart for the use of planning. Check all levels and dimensions before carrying out work. These drawings and designs are the property of Shear Design and must not be copied, retained or used without written approval. © Copyright

CREATE INSPIRE ENHANCE

SHEAR ARCHITECTURAL DESIGN

2 Saffron Close
Shoreham By Sea
West Sussex
BN43 6JF

07881 656512
darrylshear@hotmail.com

PROJECT
Mandy Savage
165 Worthing Road
Rustington
BN16 3PR

Single storey side extension & Two story rear extension

DRAWING TITLE

DATE: 10.01.2018
SCALE: Various
DRAWN
CHECKED
NORTH
SHEET OF

PROJECT NUMBER	DRAWING NUMBER	REVISION
18/69	SK1	E

ARUN DISTRICT COUNCIL R/34/18HH