



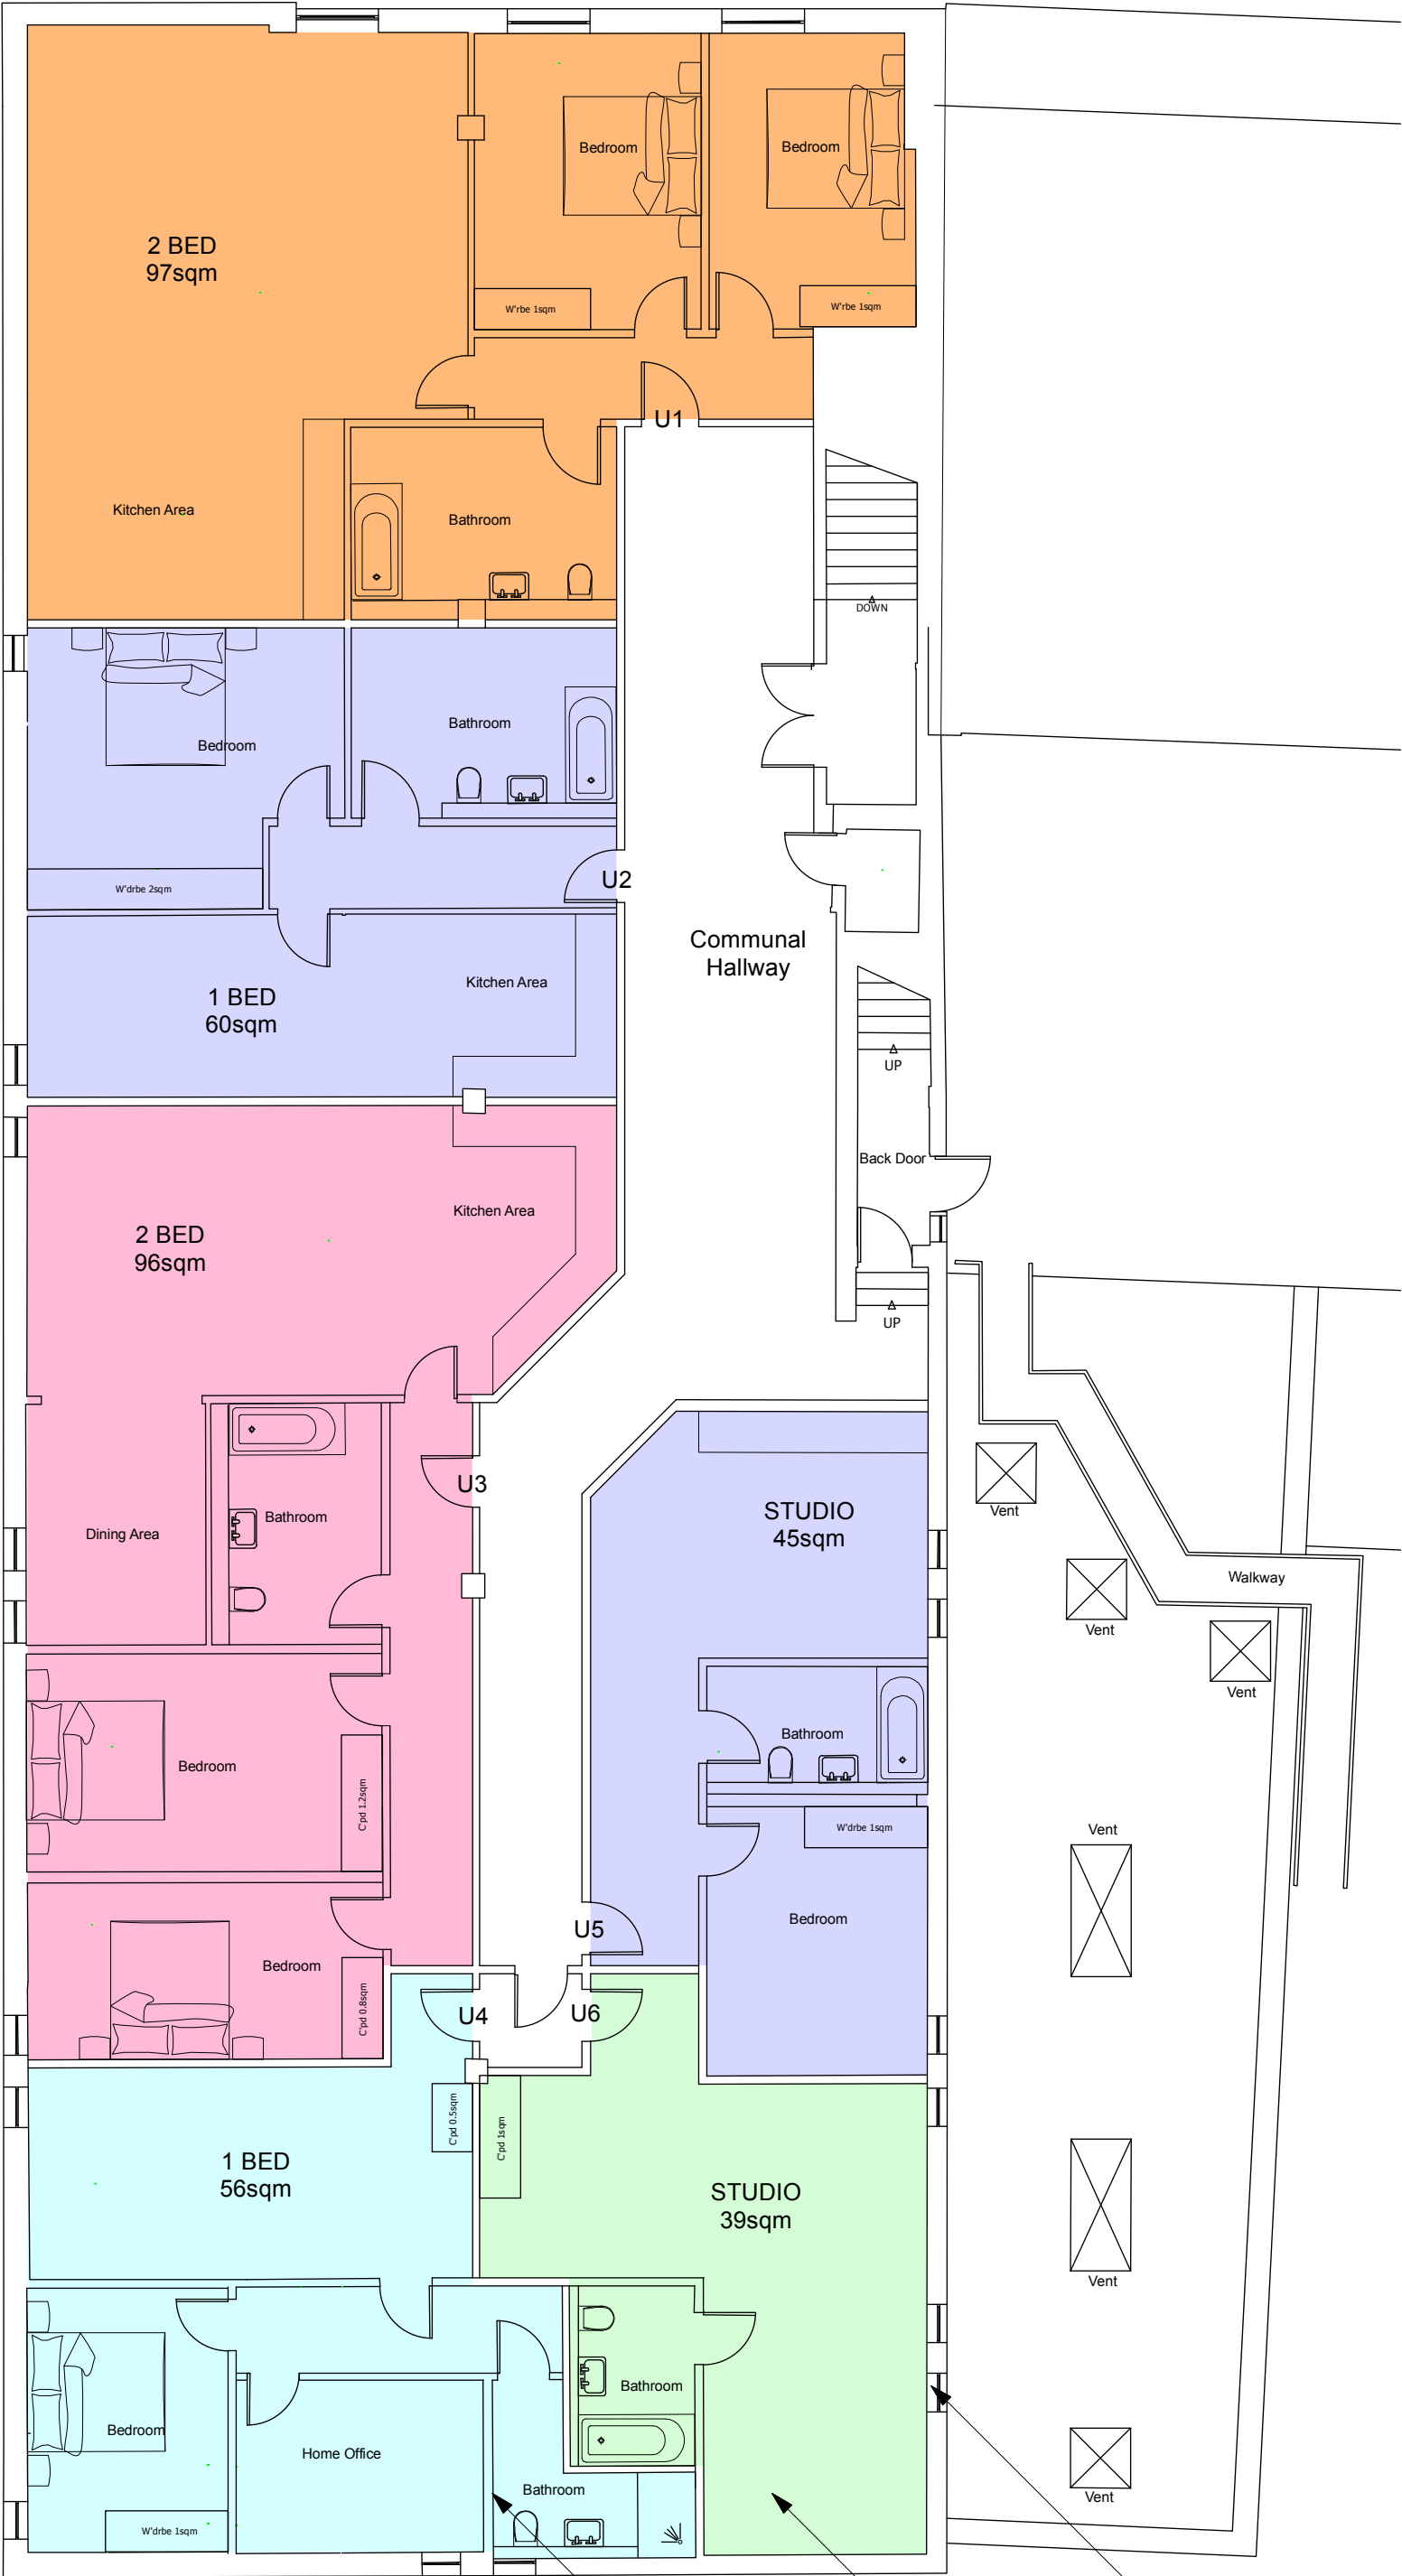


FIRST FLOOR AS PROPOSED

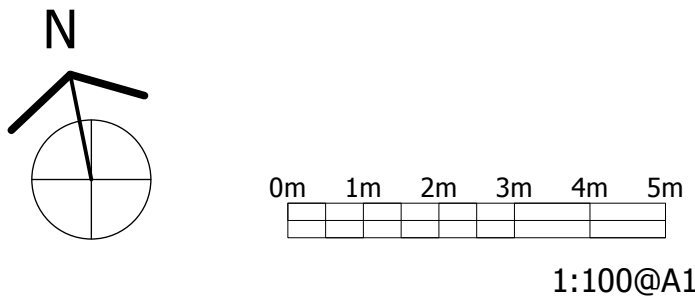


Additional windows to flank

Reformed unit to be 1-bed studio

Reformed unit to be 1-bed flat

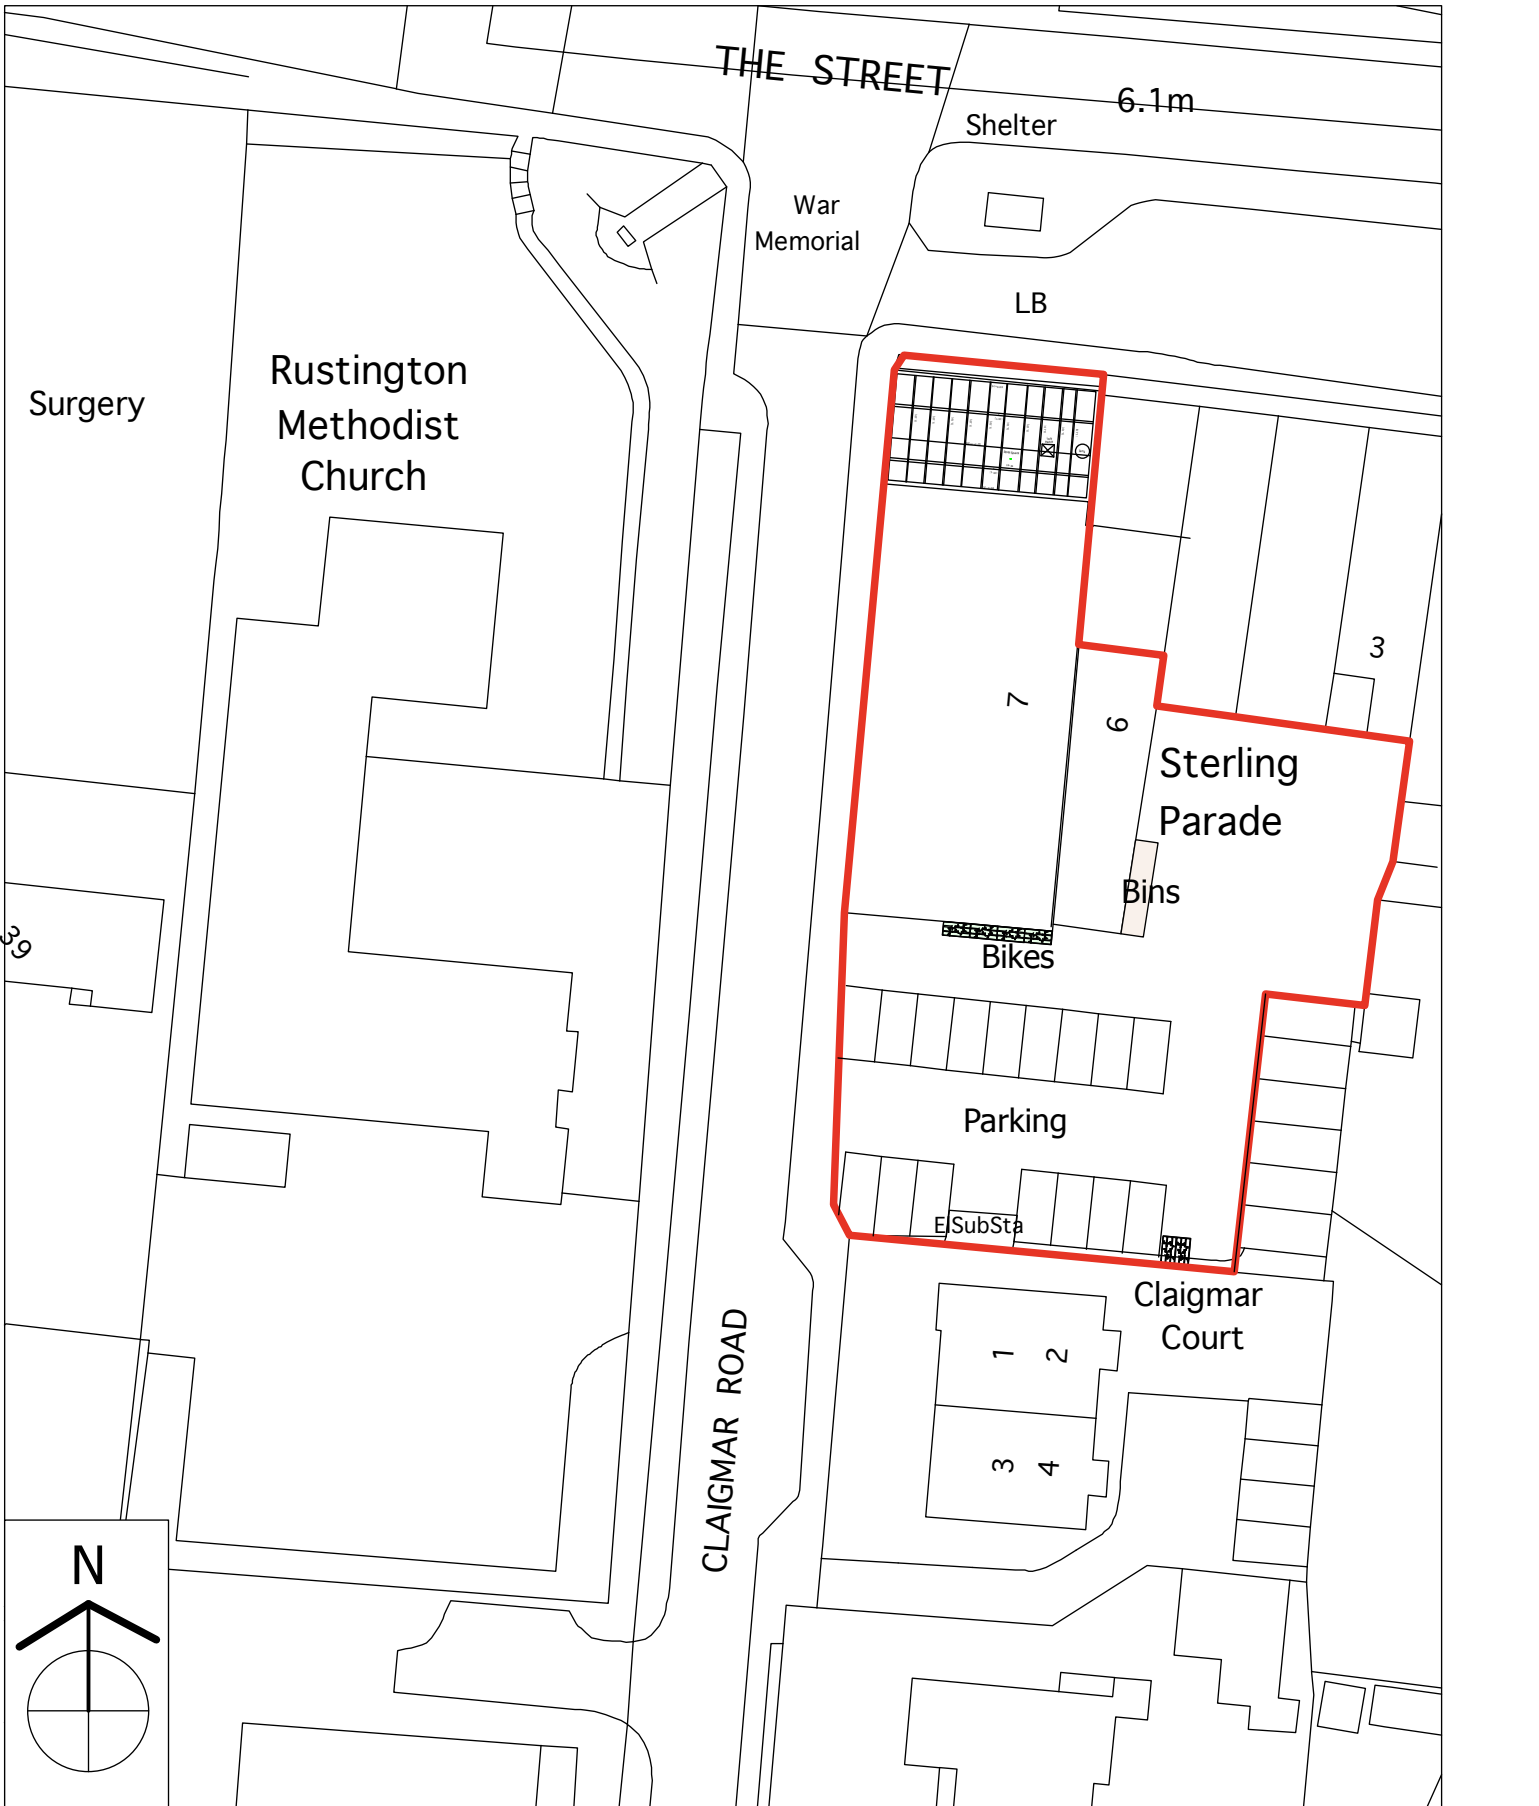


BLOCK PLAN AS PROPOSED

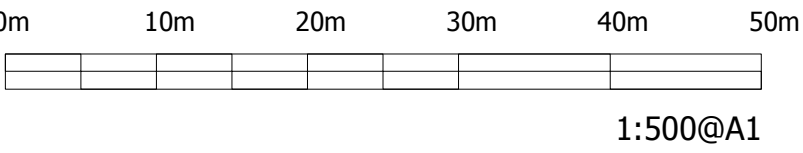




PROPOSED FRONT ELEVATION

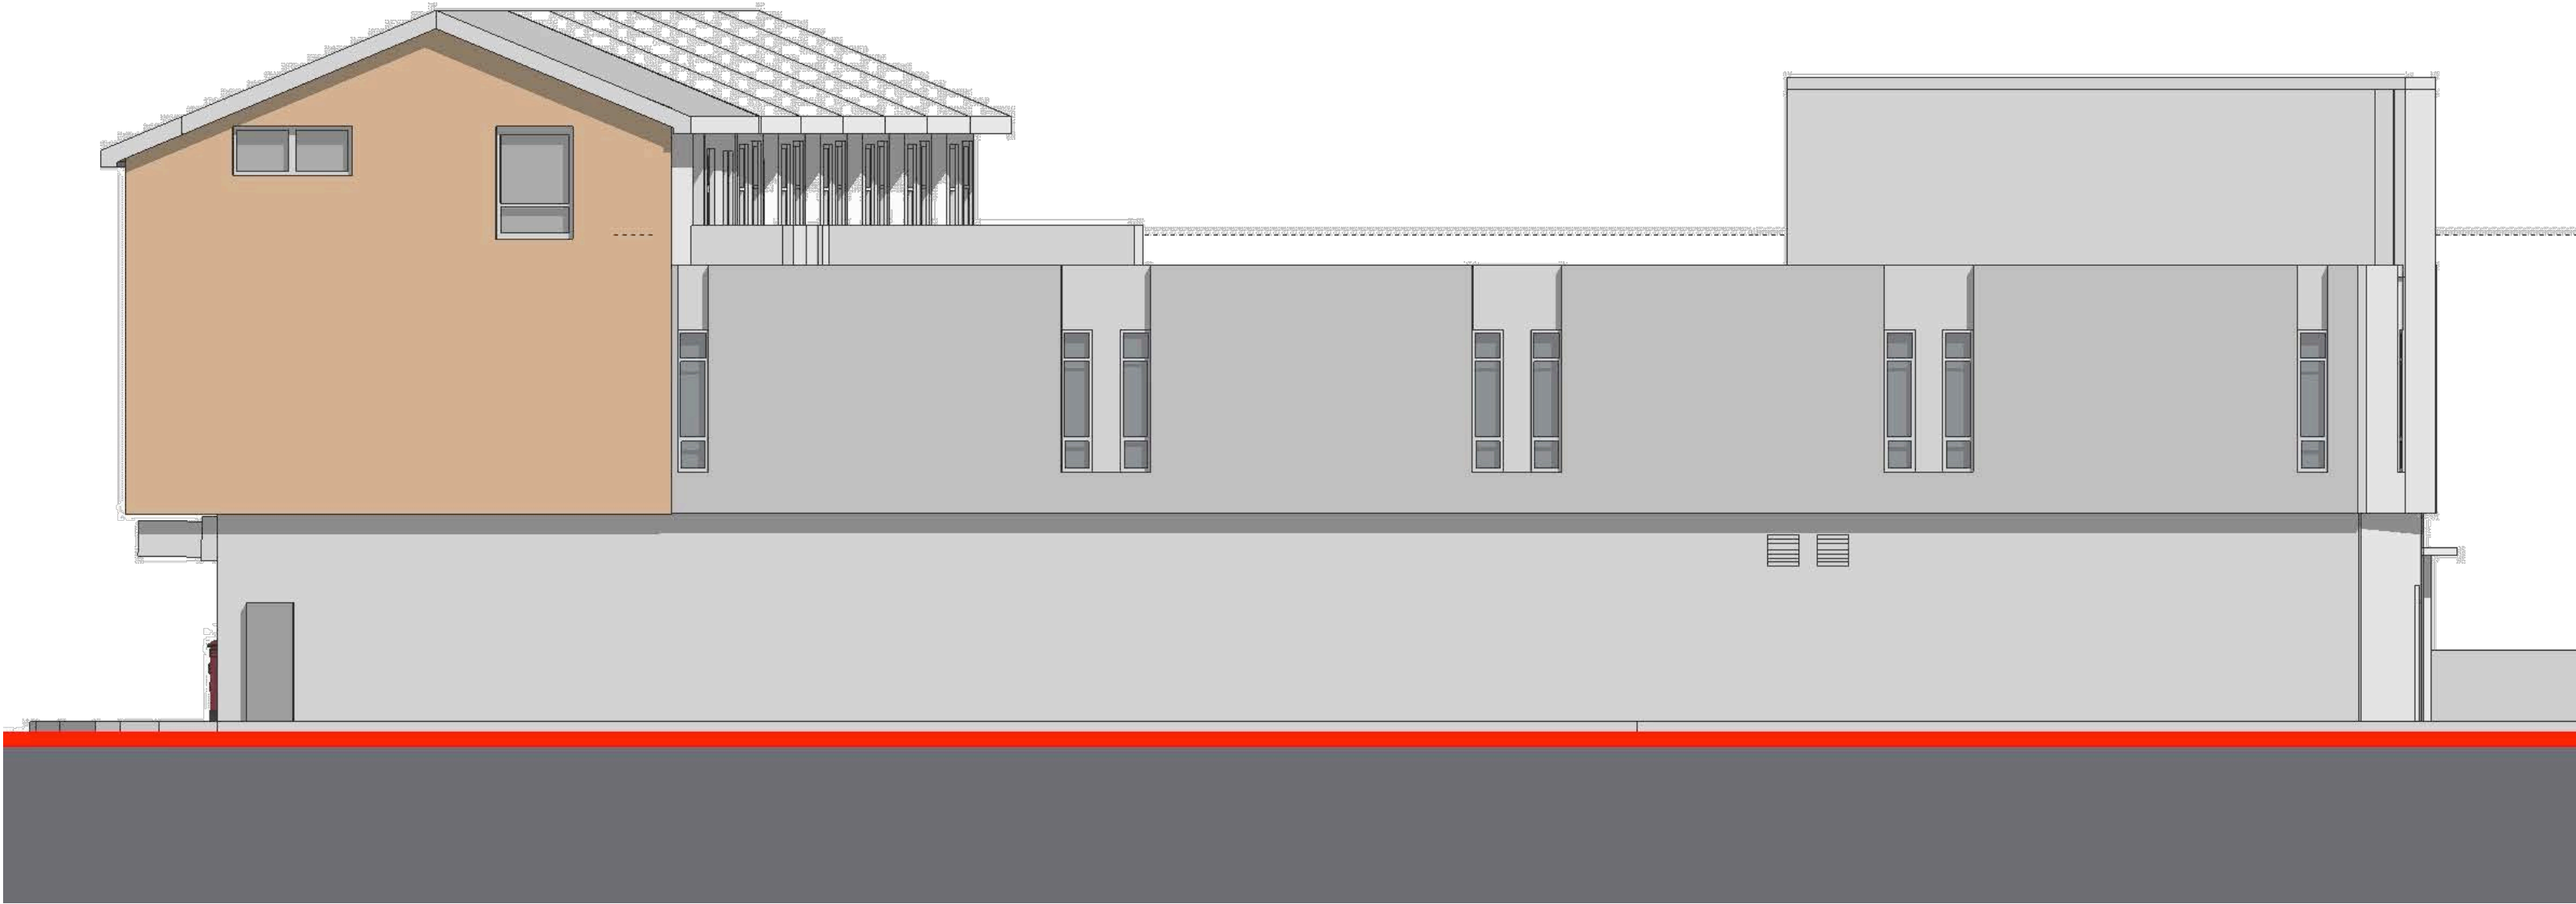


PROPOSED FLANK ELEVATION FACING WEST

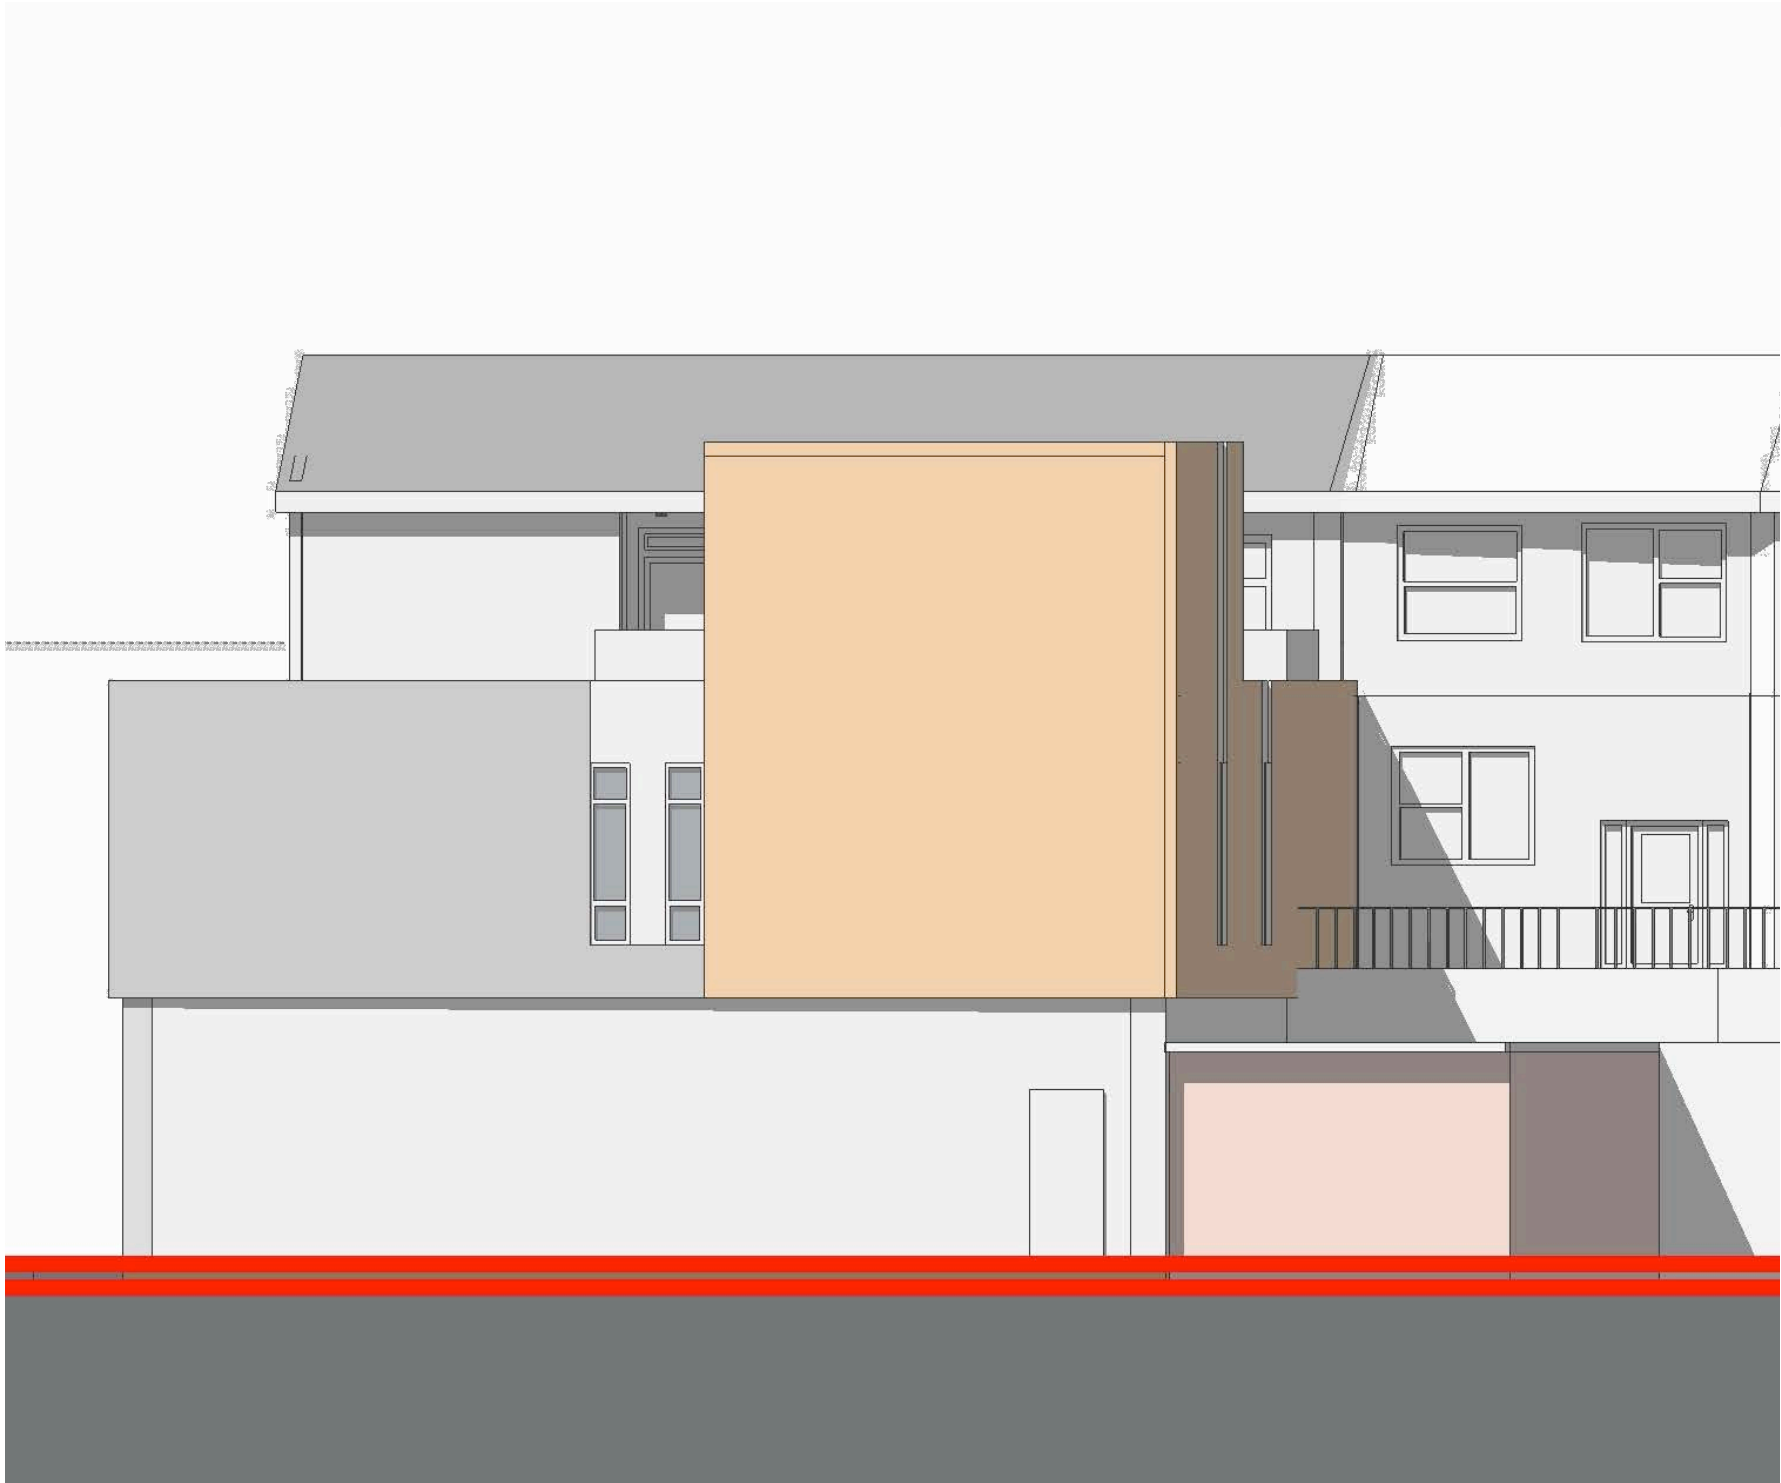

PROPOSED REAR ELEVATION

Additional windows to flank

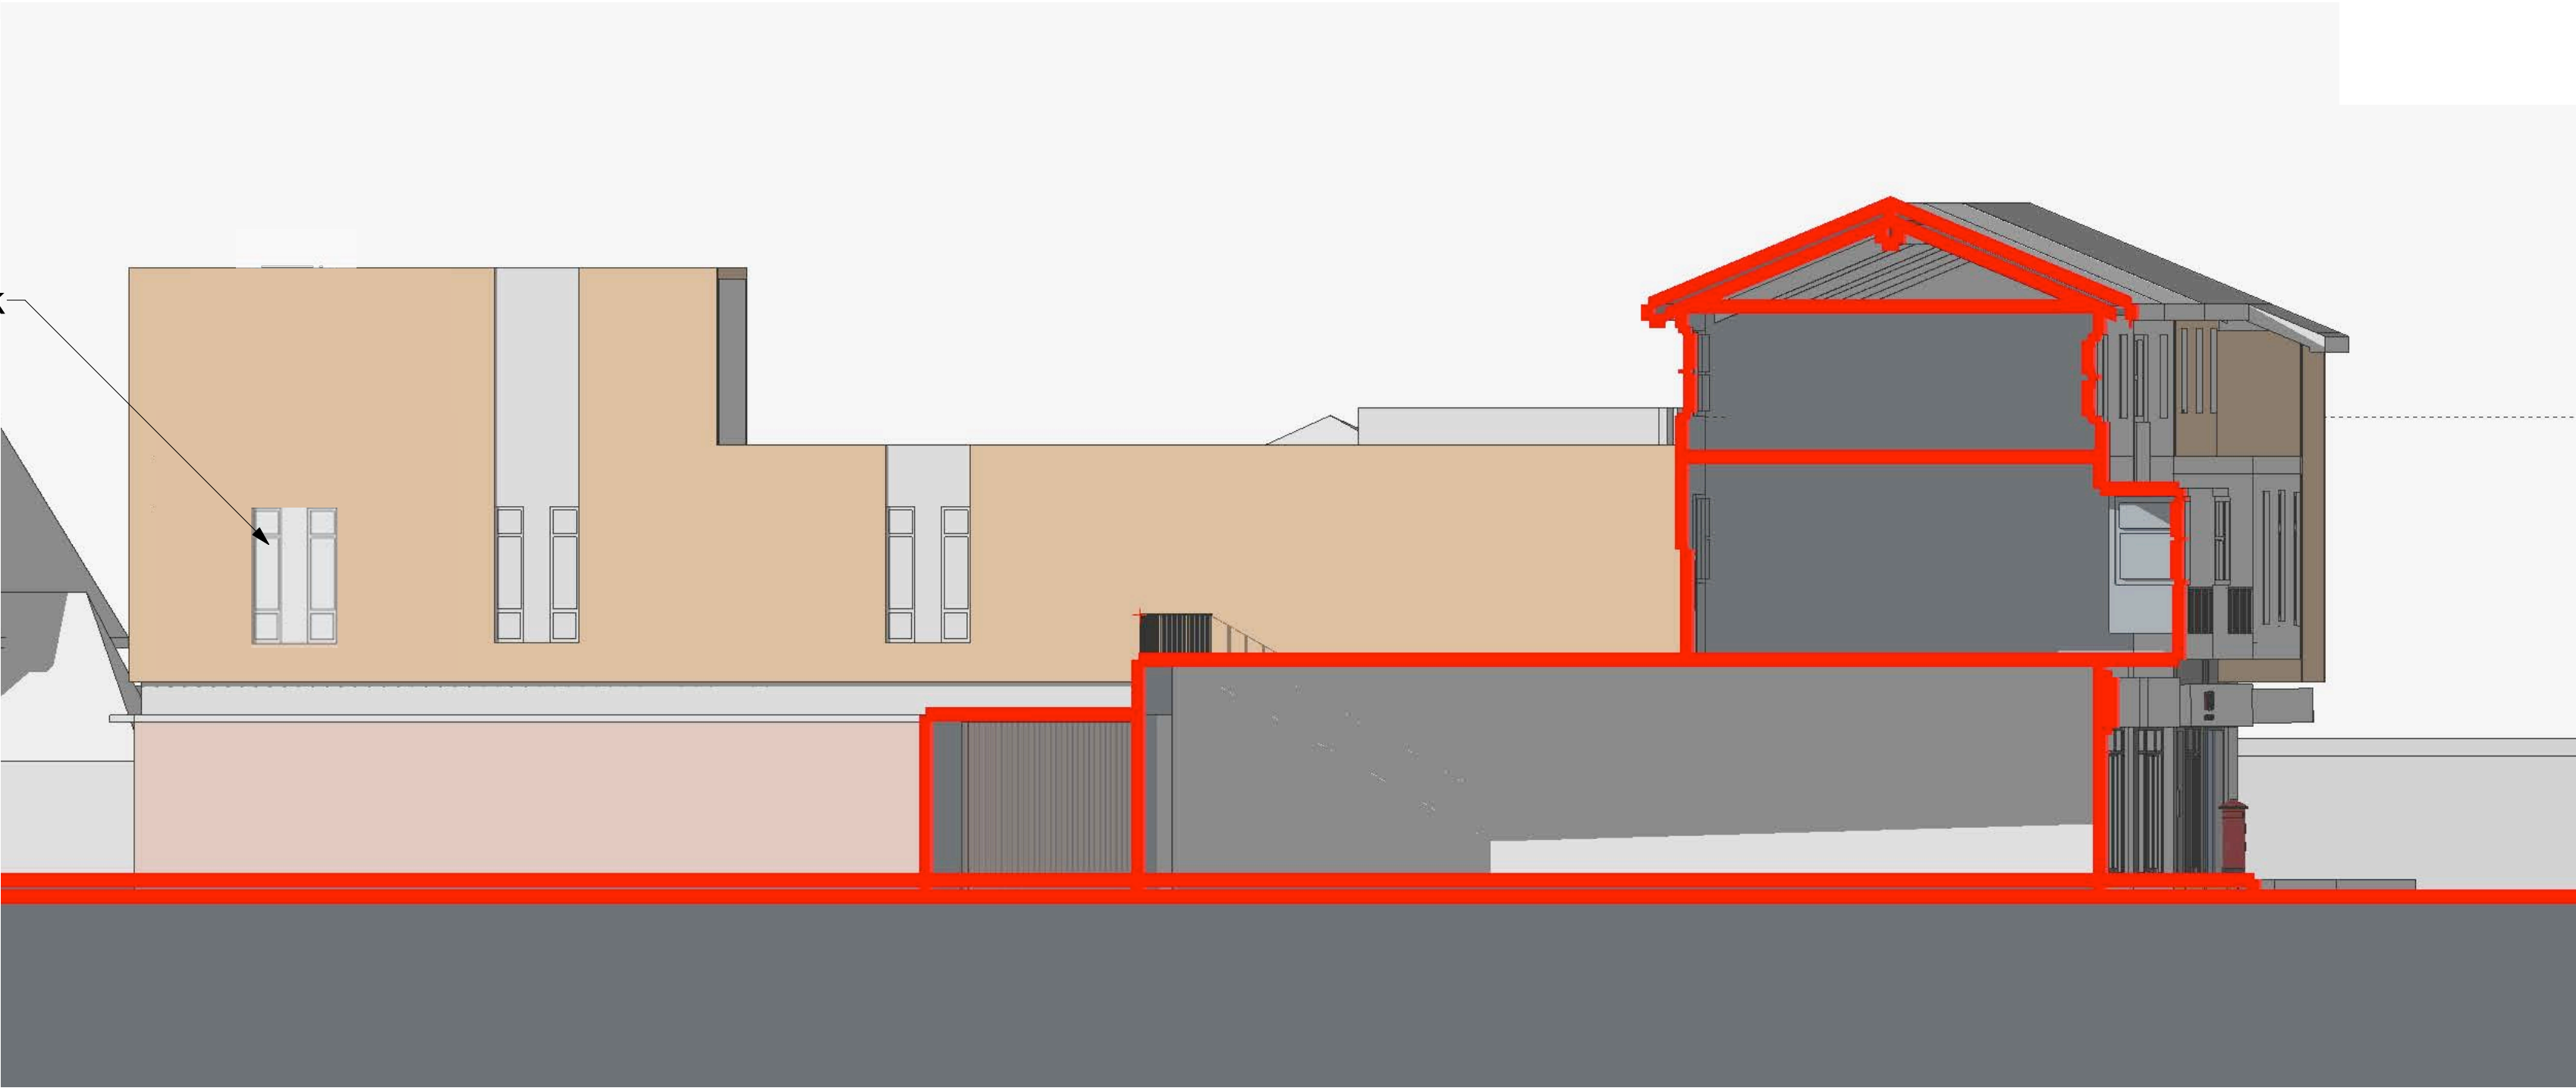

PROPOSED FLANK ELEVATION FACING EAST