






EXISTING FRONT ELEVATION

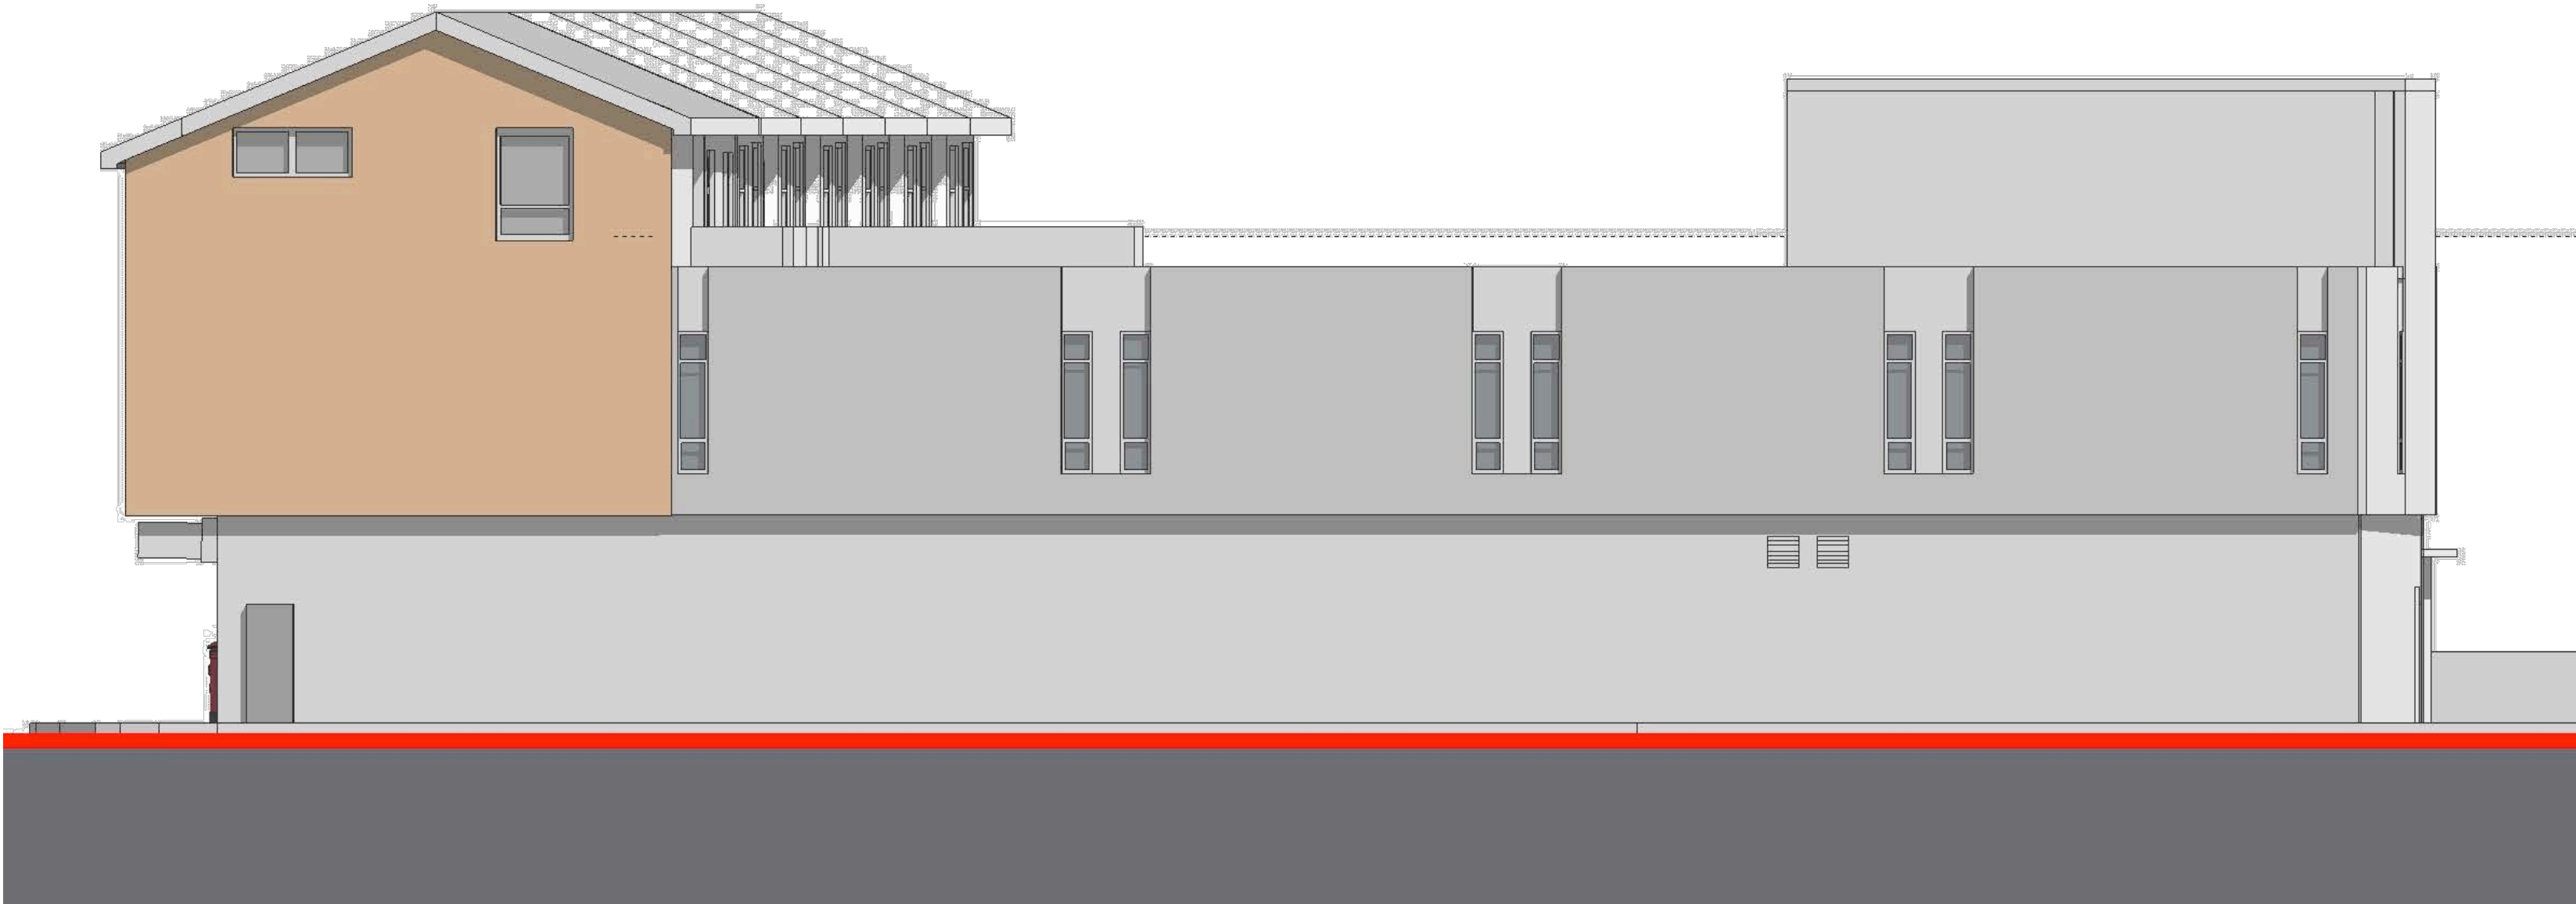

EXISTING FLANK ELEVATION FACING WEST

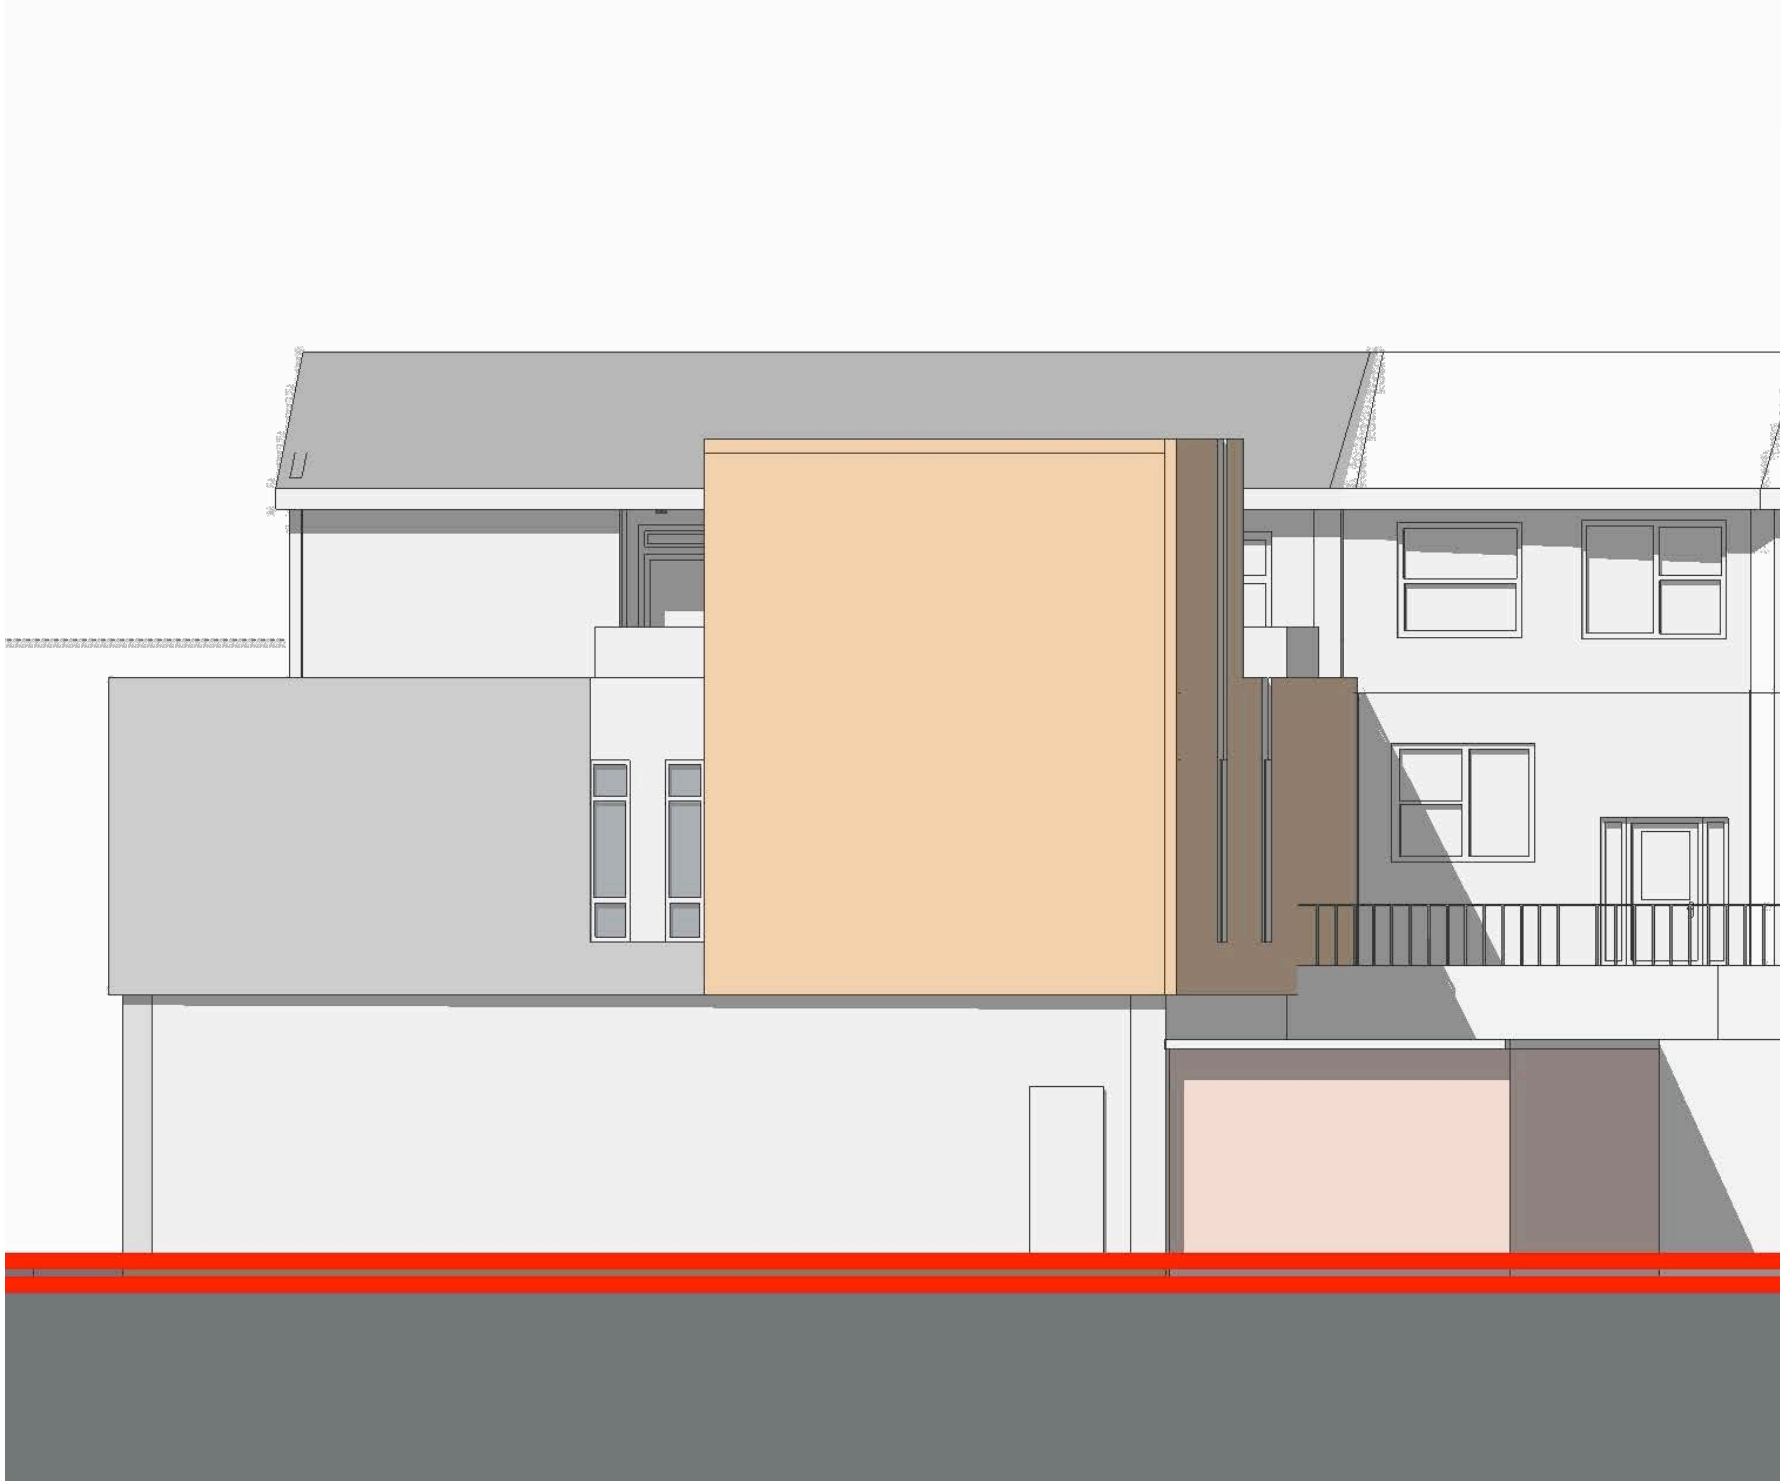

EXISTITNG REAR ELEVATION

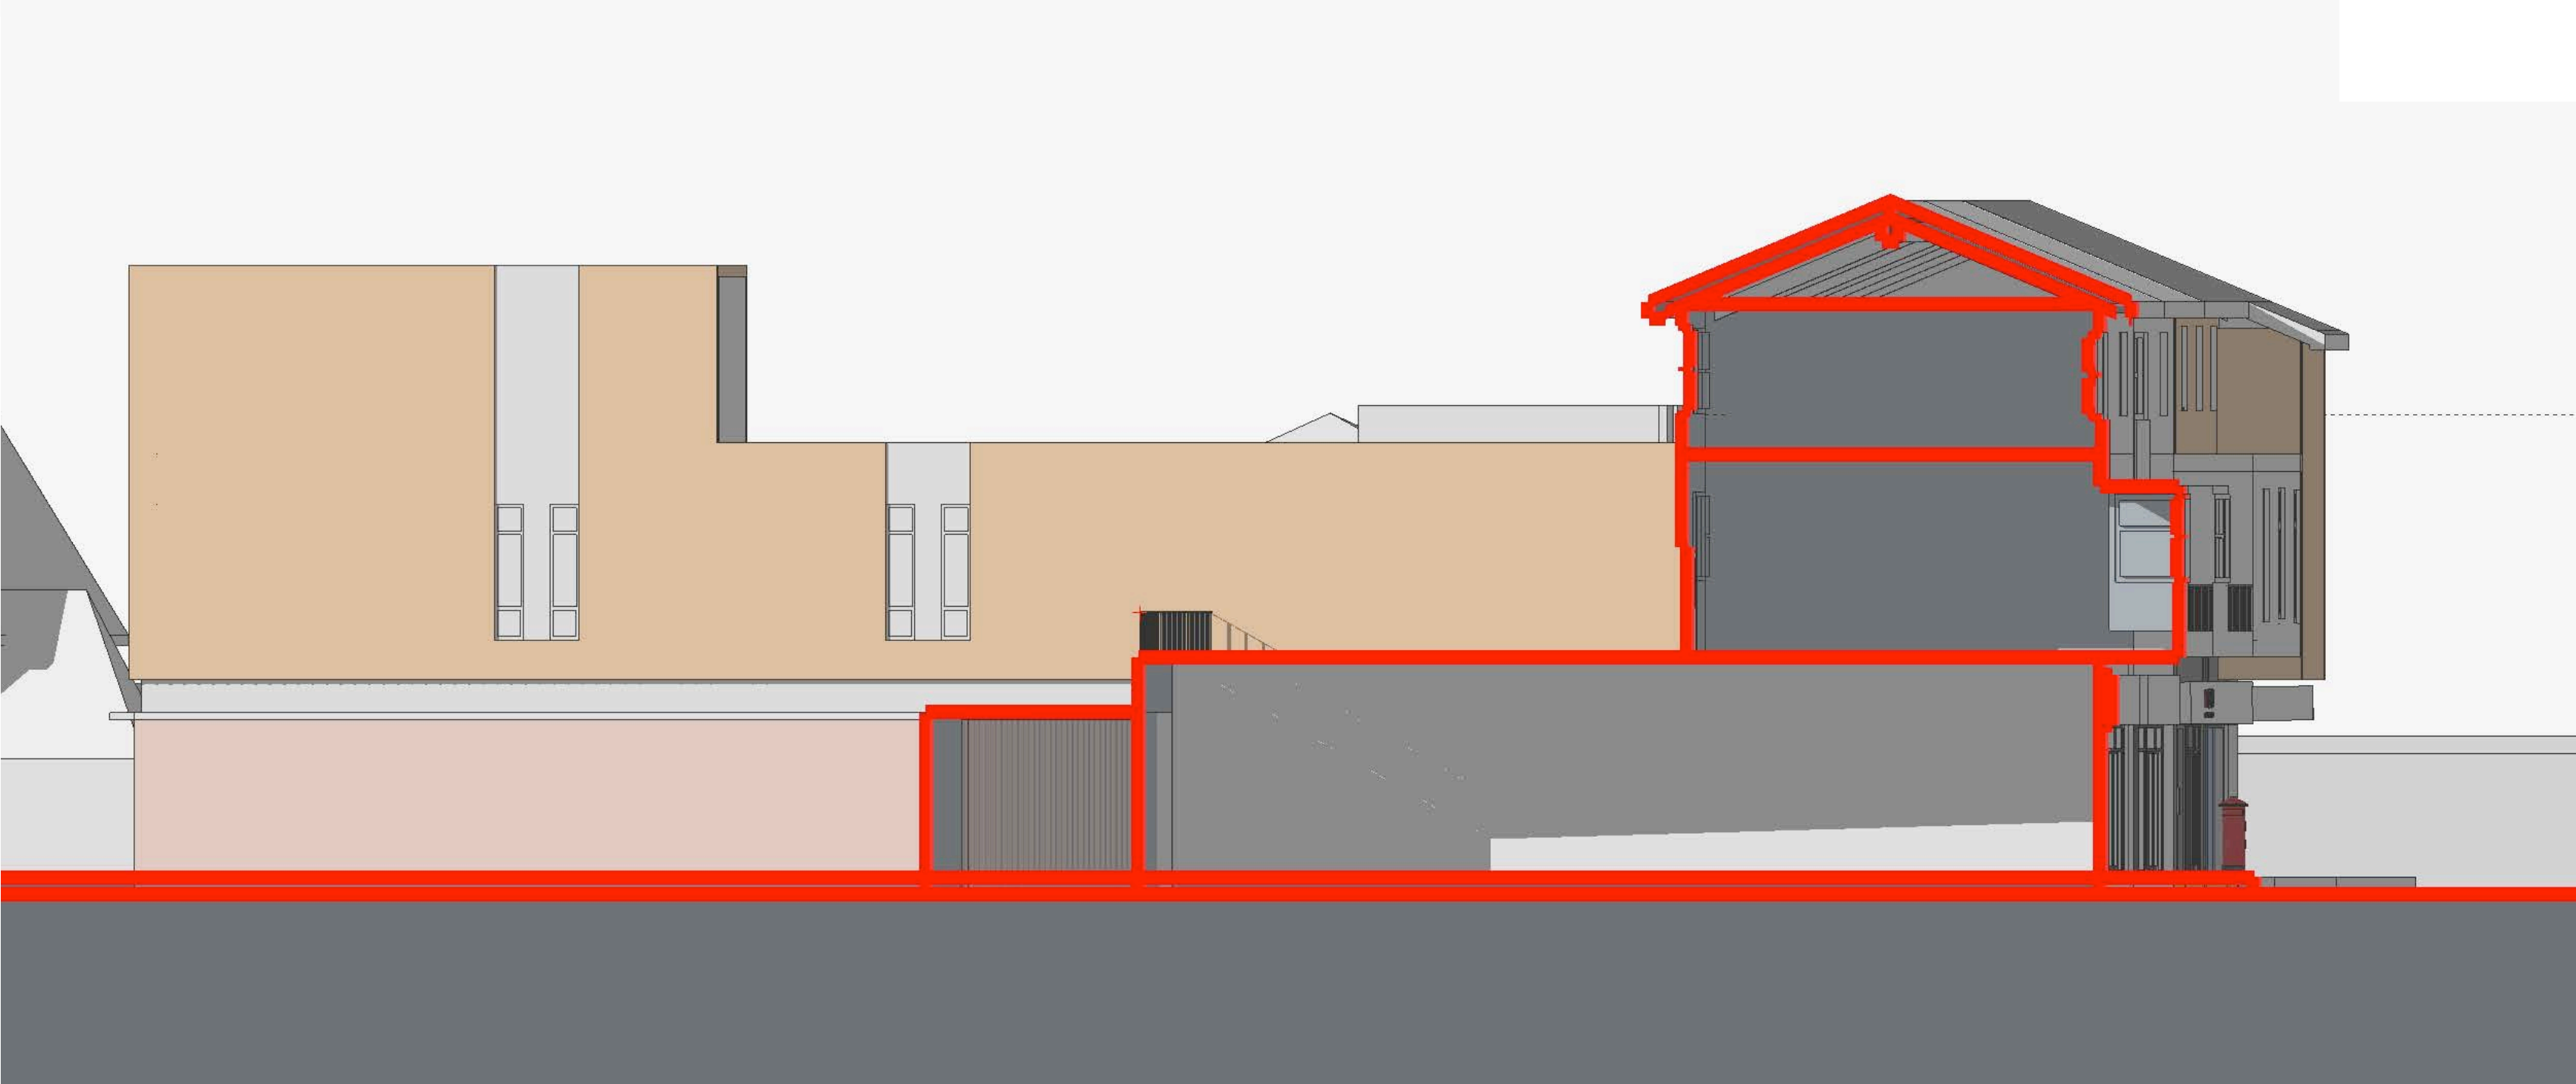

EXISTING FLANK ELEVATION FACING EAST



EXISTING SURVEY FLOOR PLANS FOR REFERENCE

