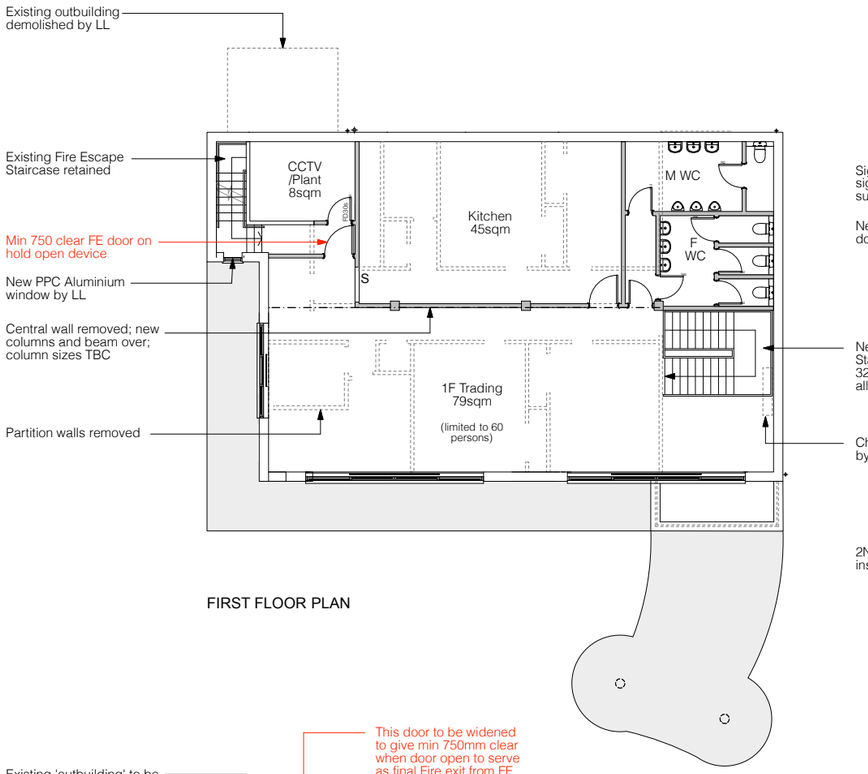

FIRST FLOOR PLAN

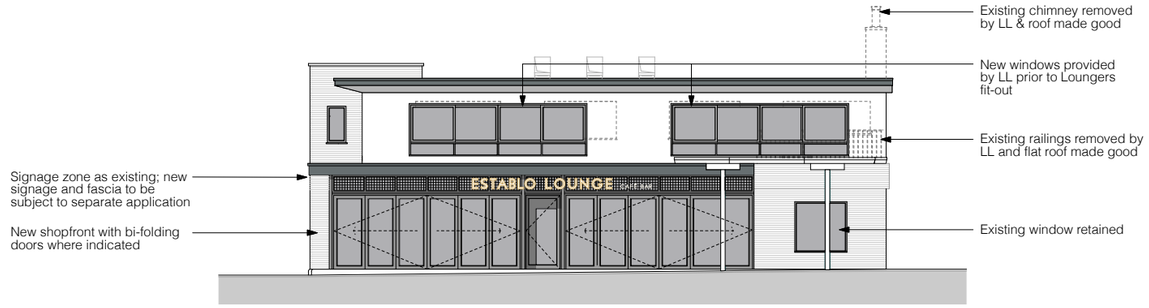

EAST ELEVATION

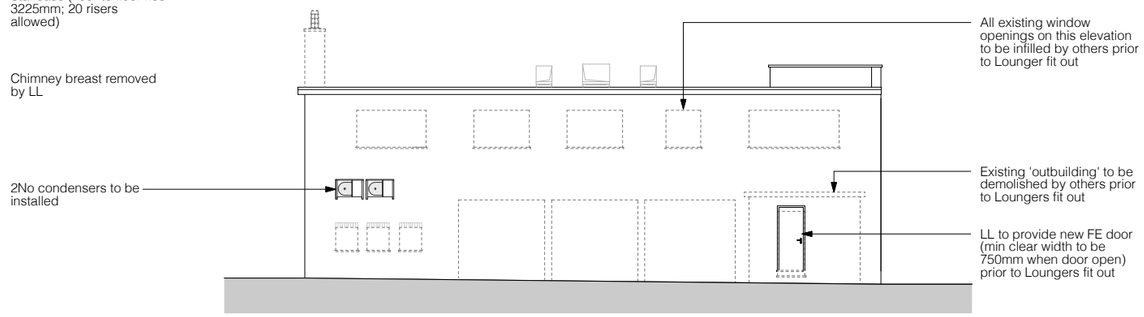

WEST ELEVATION

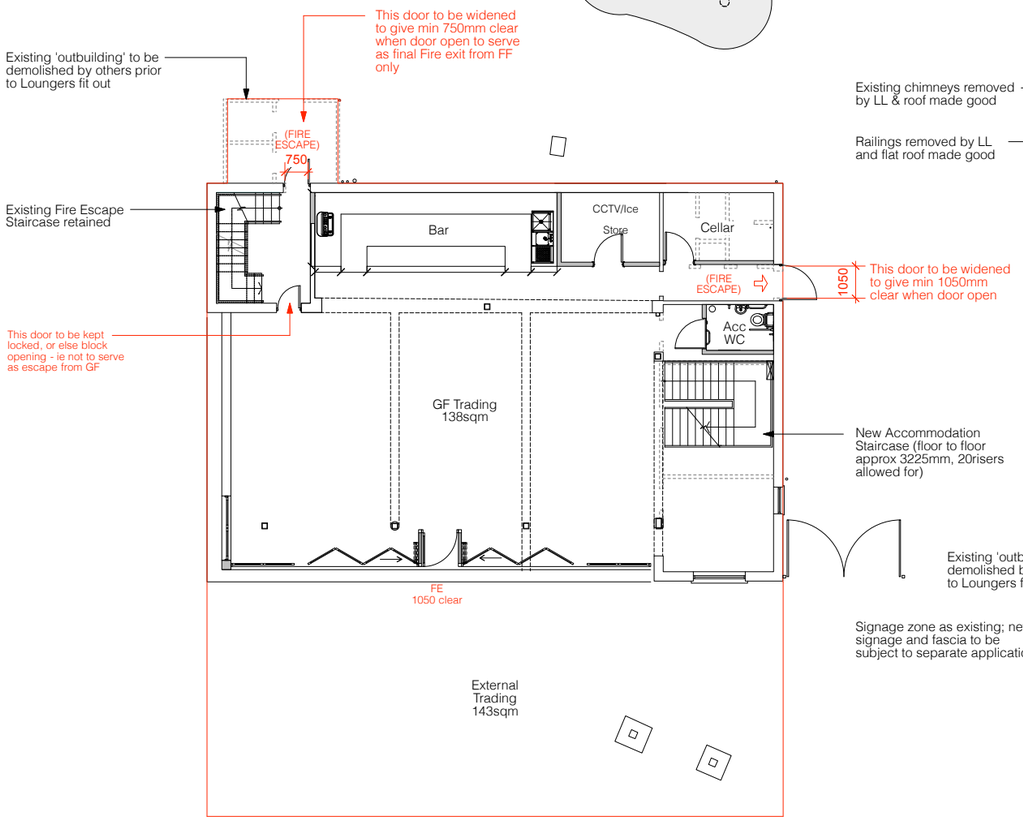

GROUND FLOOR PLAN

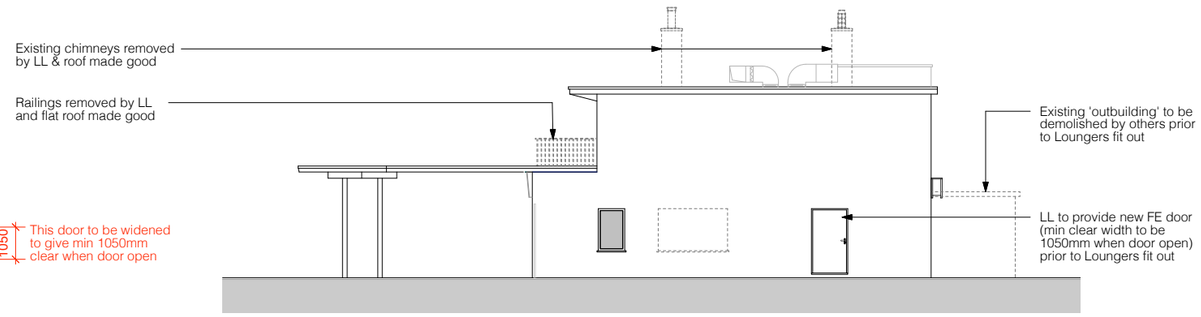

NORTH ELEVATION

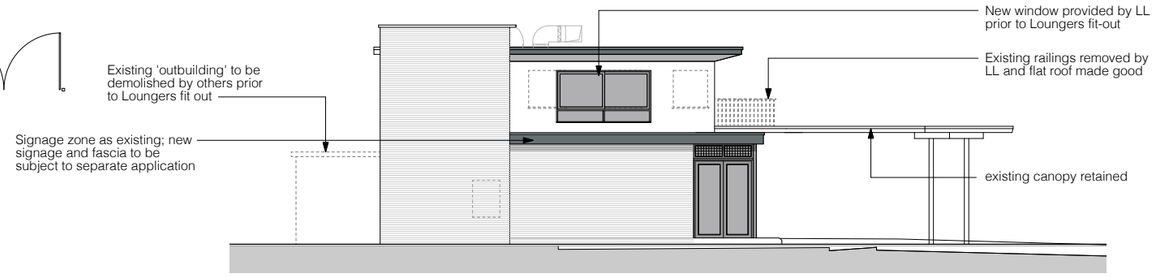

SOUTH ELEVATION

Rev	Date	Initials	Details
G	23.05.17	DR	condensers added to rear elevation
F	26.04.17	DR	amends; shopfront colour changed
E	06.02.17	DR	door to CCTV/Plant room moved
D	27.01.17	DR	Amended; comments from Beau Prince
C	22.11.16	DR	Amended; comments from MLM re FE
B	14.11.16	DR	Scheme revised from latest LL drawings
A	17.05.16	DR	Scheme revised

Purpose of Issue
SCHEME DESIGN

RICHARD PEDLAR ARCHITECTS
ARCHITECTURE • CONSERVATION • URBAN DESIGN

RPCA 4 Grove Road Redland
Bristol BS6 6UJ • 0117 974 2612
www.rpca.co.uk • info@rpca.co.uk

Project: Establo Lounge, 1-5 Ash Lane
Rustington, West Sussex BN16 3BU

Client: Loungers Ltd

Title: As Proposed

Drawing No. LNG3232.03G

Scale: 1:100 @ A1
1:200 @ A3

Date: SEP 2015

Responsibility is not accepted for errors made by others in scaling from this drawing. All construction information to be taken from figured dimensions only.