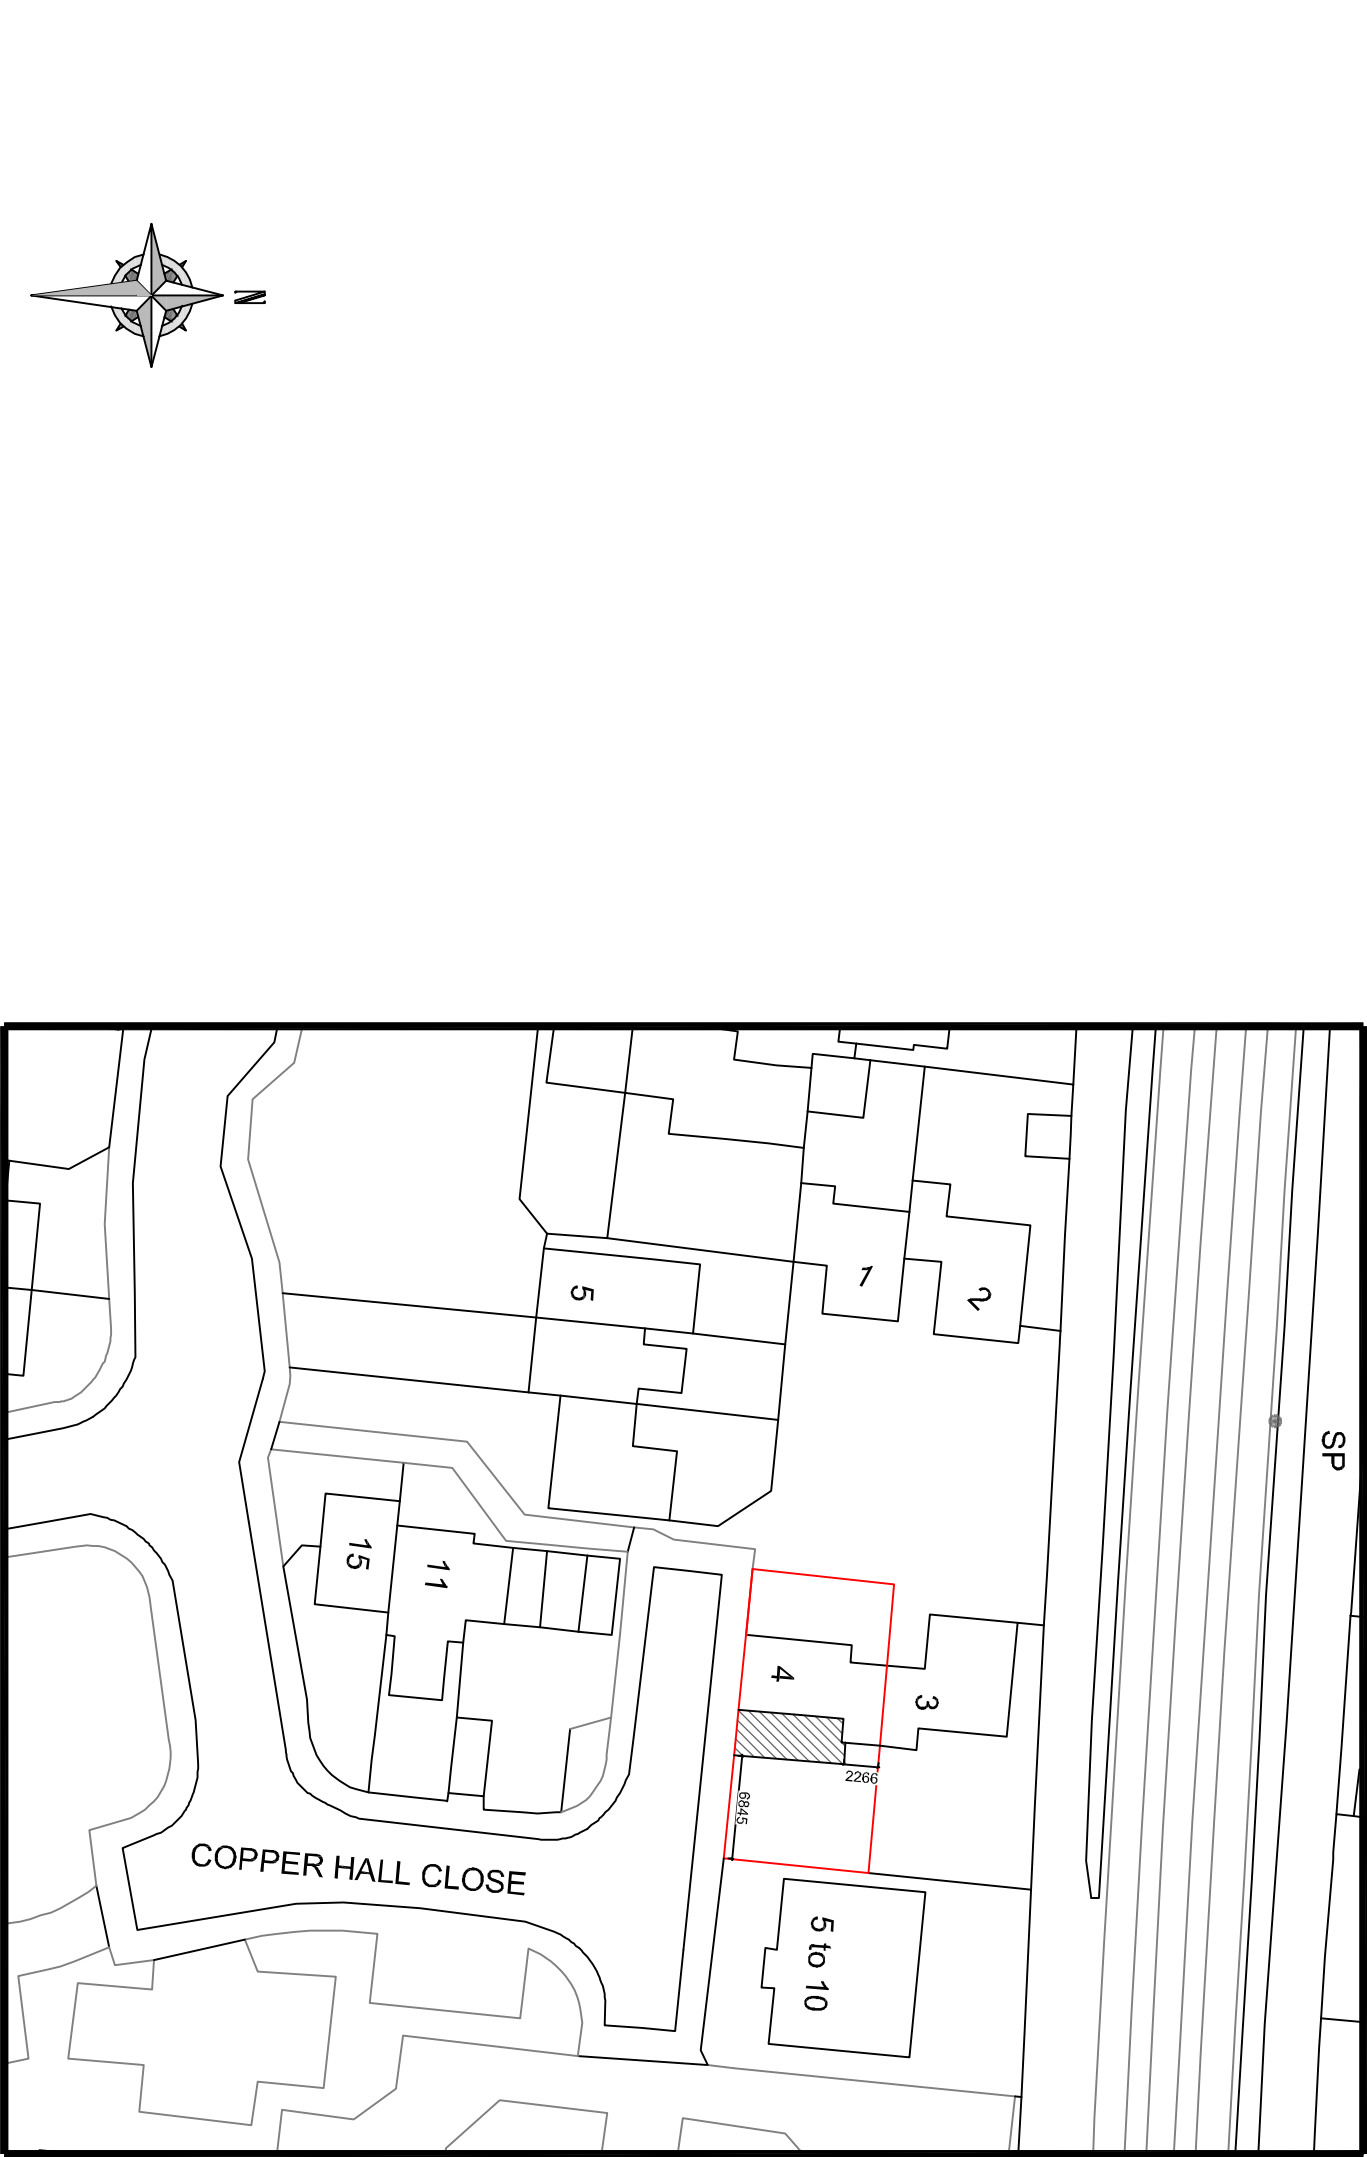


Your Home Plans Ltd Chichester Enterprise Centre Terminus Road, Chichester, West Sussex, PO19 8TX 01243 963247 june@yourhomeplans.co.uk		4 Coppner Hall Close Rustington West Sussex BN16 3RZ		Block Plan <table><tr><td colspan="2">Project Number: 4COP-20</td><td rowspan="4">Drawing No: B01</td></tr><tr><td colspan="2">Date: 1st February 2020</td></tr><tr><td colspan="2">Drawn By: Your Home Plans Ltd</td></tr><tr><td colspan="2">Checked By: JEG</td></tr><tr><td colspan="2"></td><td colspan="2">Scale: 1:500 A3</td></tr></table>		Project Number: 4COP-20		Drawing No: B01	Date: 1st February 2020		Drawn By: Your Home Plans Ltd		Checked By: JEG				Scale: 1:500 A3	
Project Number: 4COP-20		Drawing No: B01																
Date: 1st February 2020																		
Drawn By: Your Home Plans Ltd																		
Checked By: JEG																		
		Scale: 1:500 A3																