



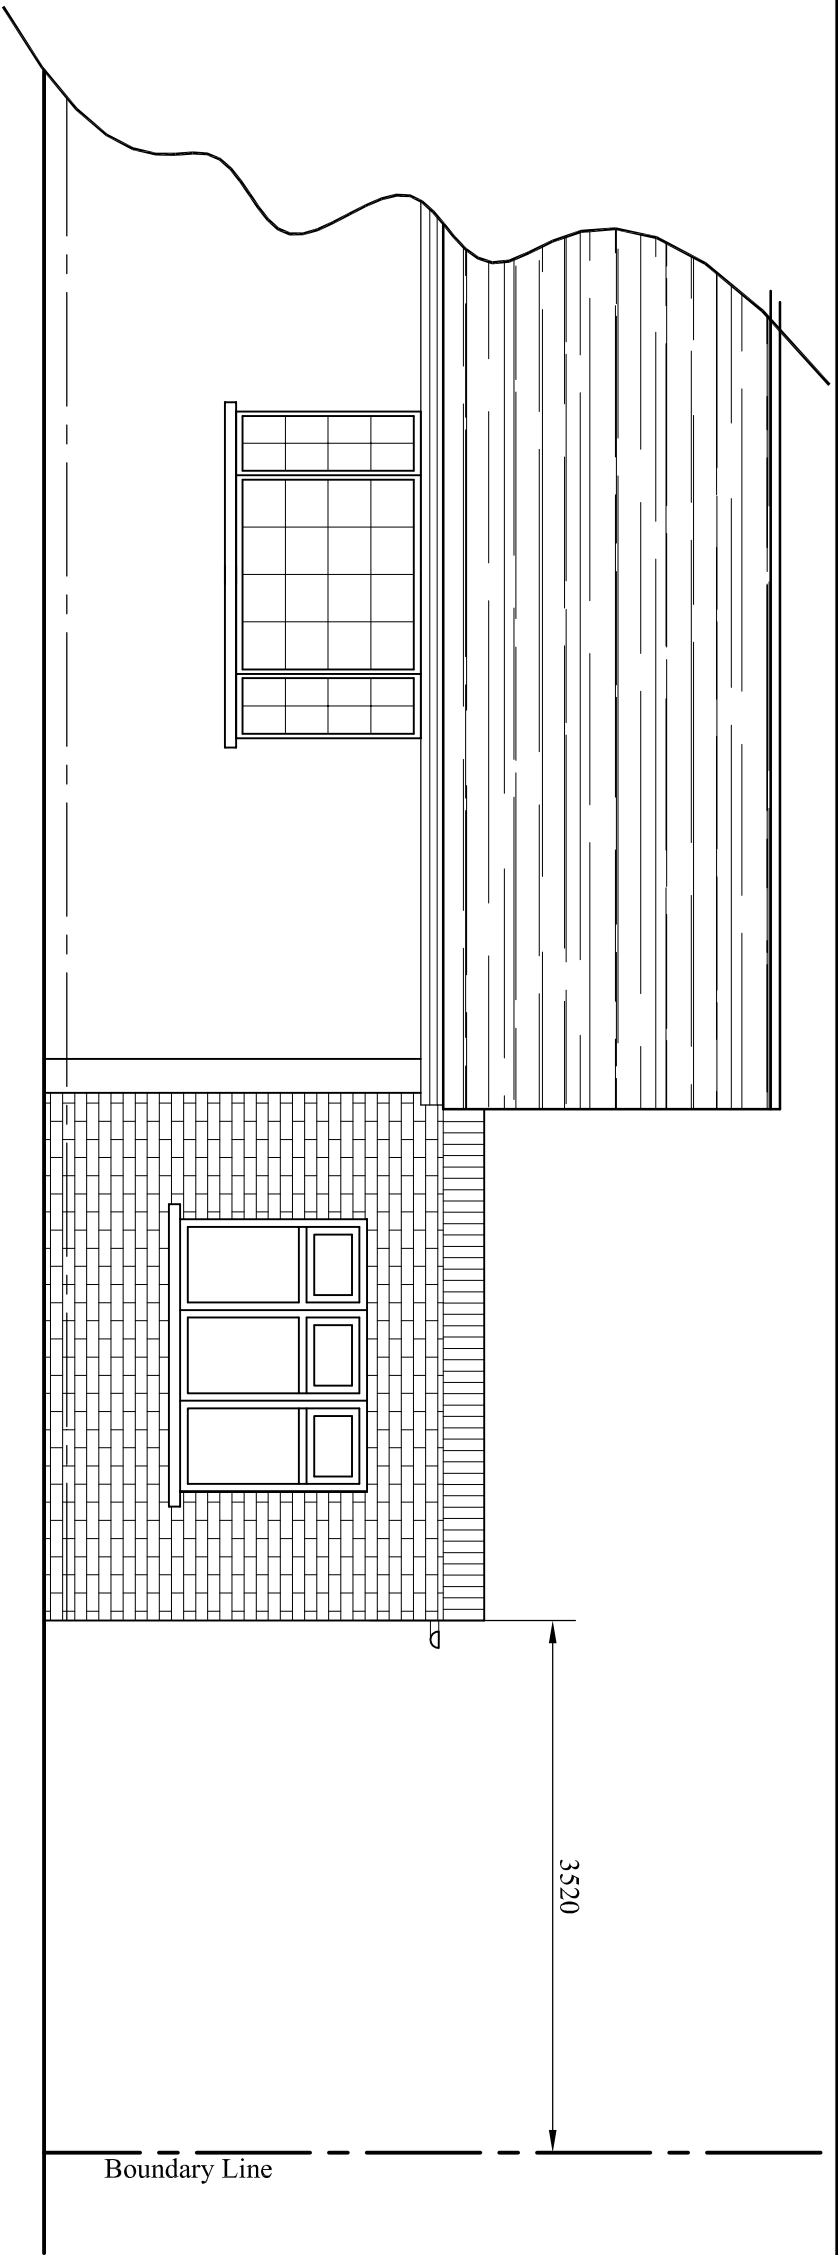

This drawing has been prepared for Local Authority negotiations only. Additional information may be required for constructional purposes. In the event of the drawings being used for construction then the builder is responsible for checking all relevant site dimensions and any other relevant information prior to the commencement of works to ensure the accuracy of the drawings. Any discrepancies must be notified before work commences. This drawing has only been prepared for the address shown and should not be copied without permission. Copyright Nema Designs Ltd. ©

Existing Front Elevation 'A'

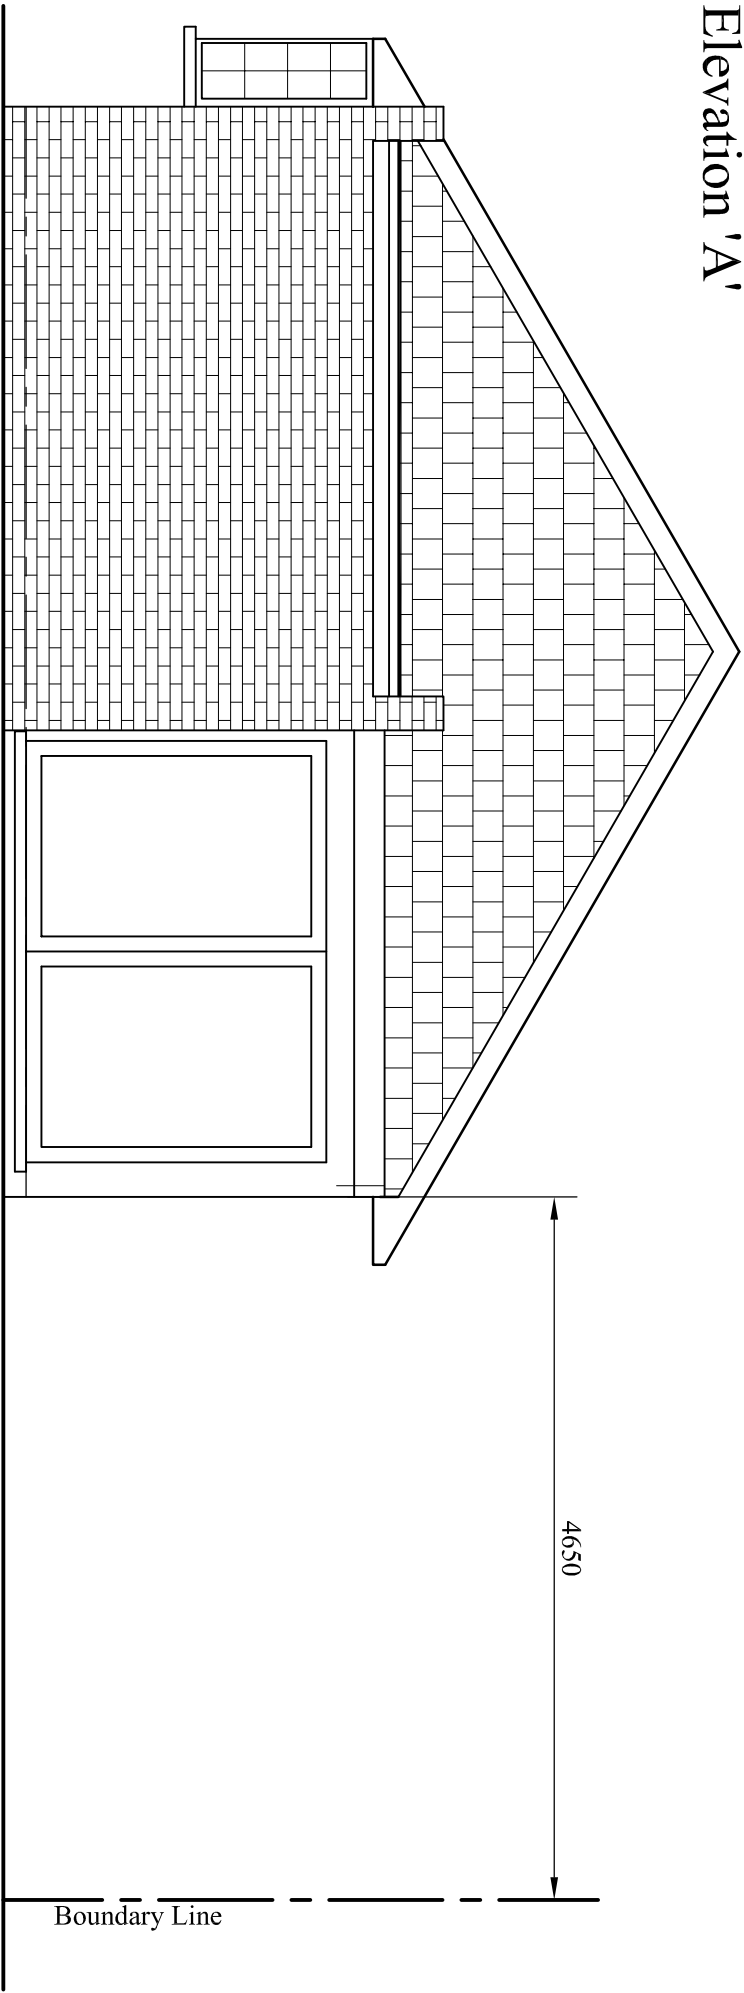

Existing Side Elevation 'B'

Project		Title		Rev		Date		Scale	
Proposed Rear Extension 1 Staffords Close Rustington, BN16 3PH		Existing Elevations Sheet 1						1:50	
				Description		Date		Sketch No	
								CT / SC / PL02	
								Dec 19	