

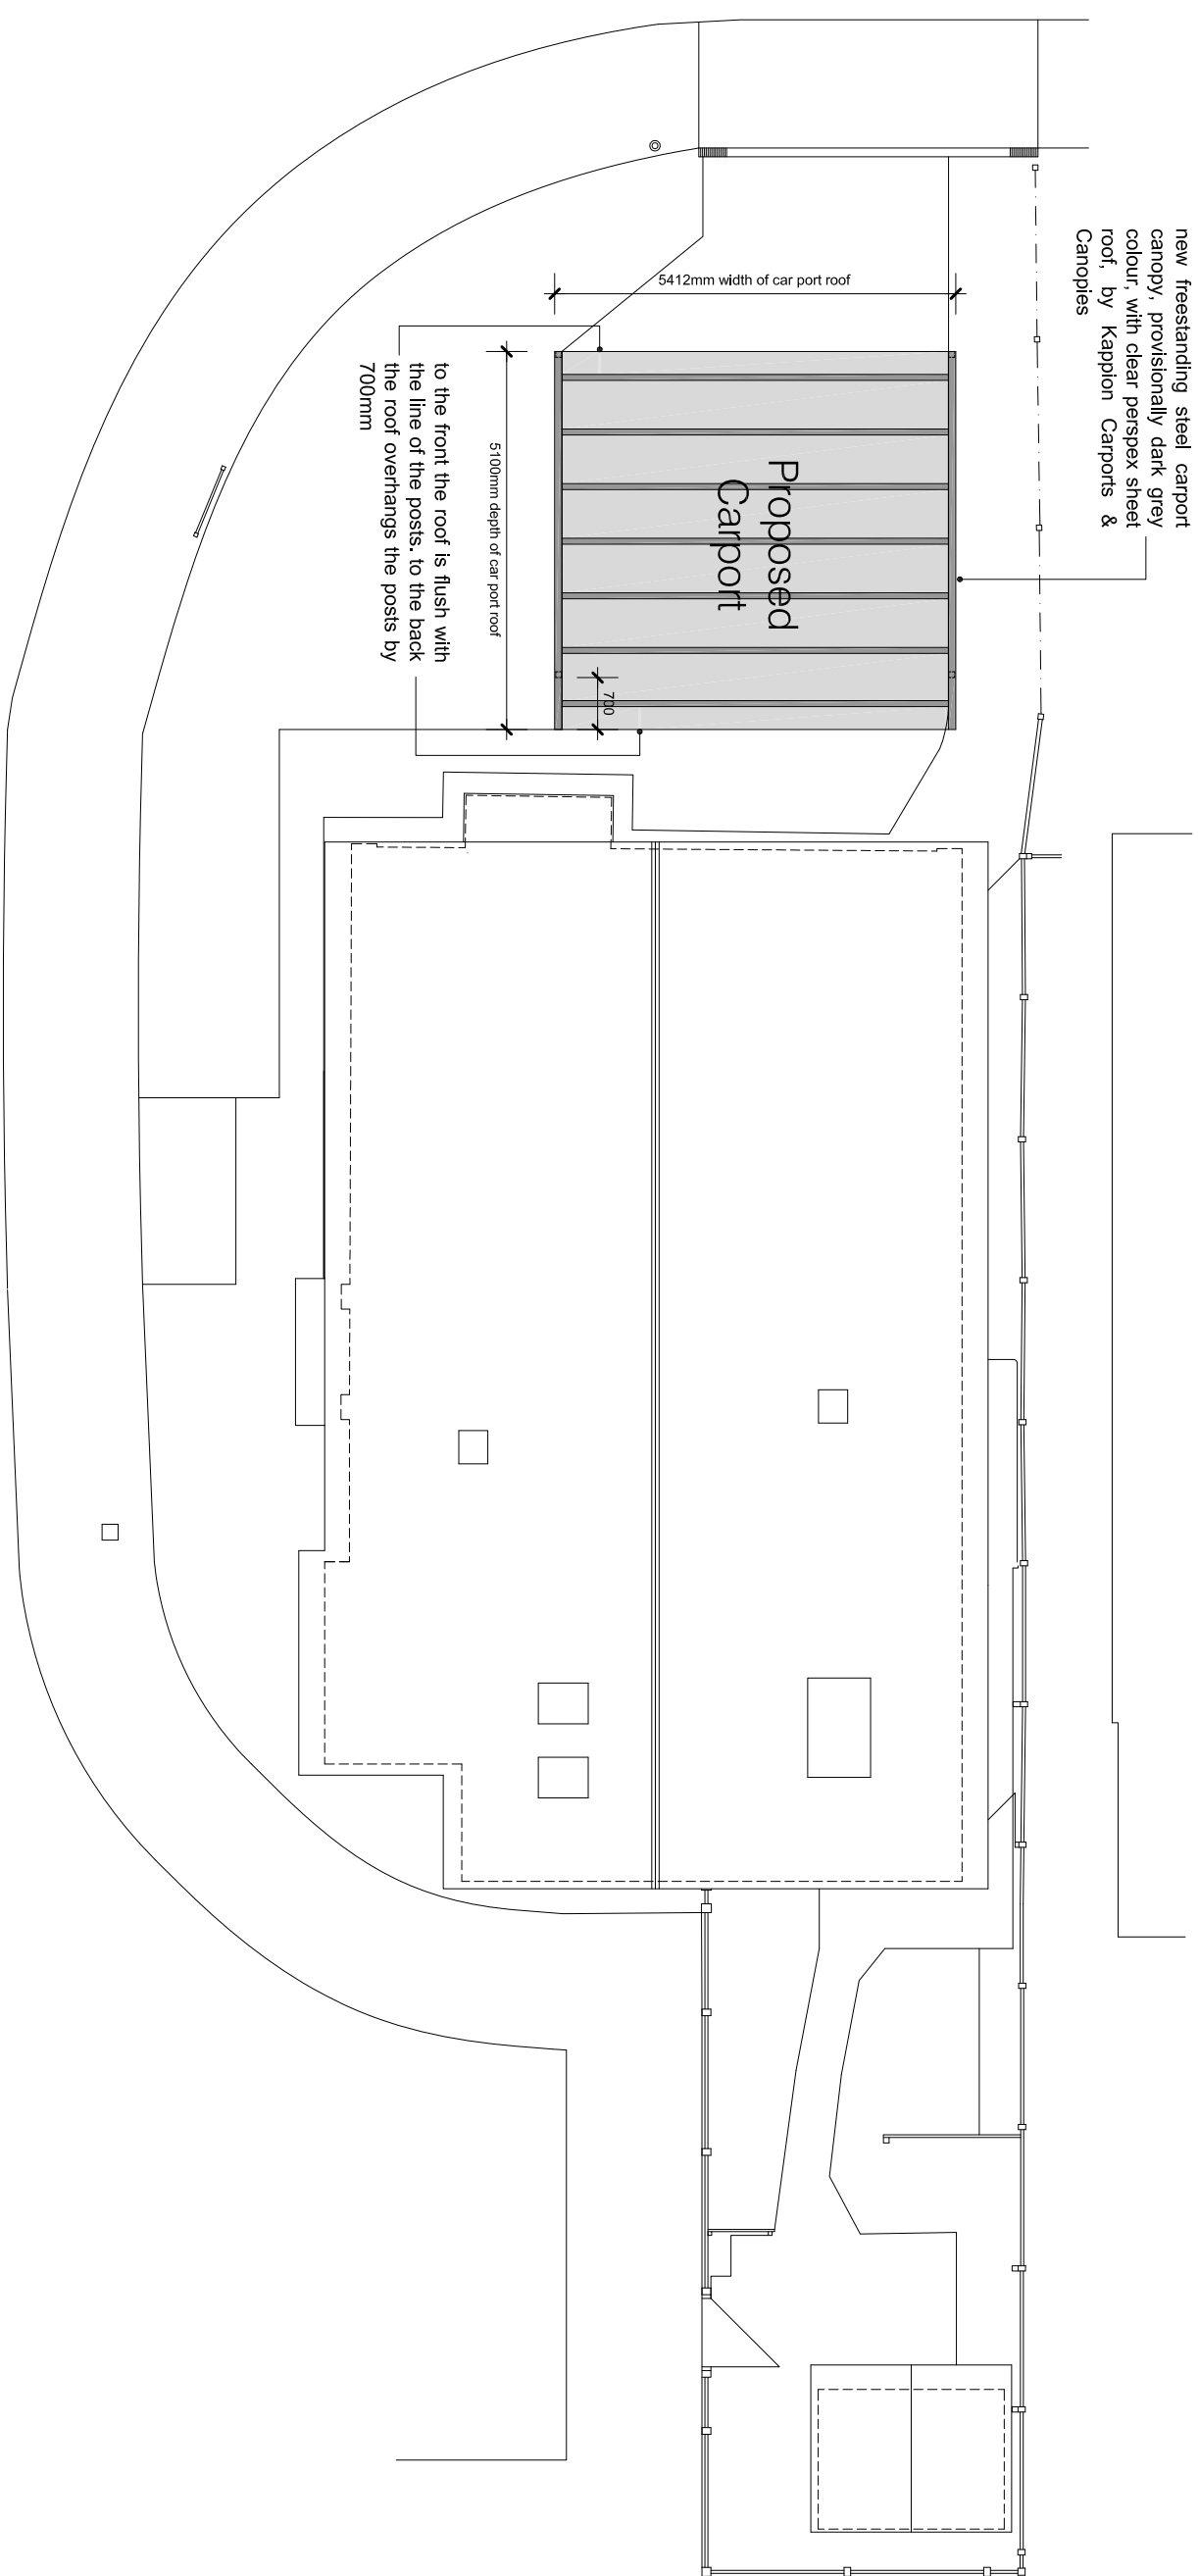
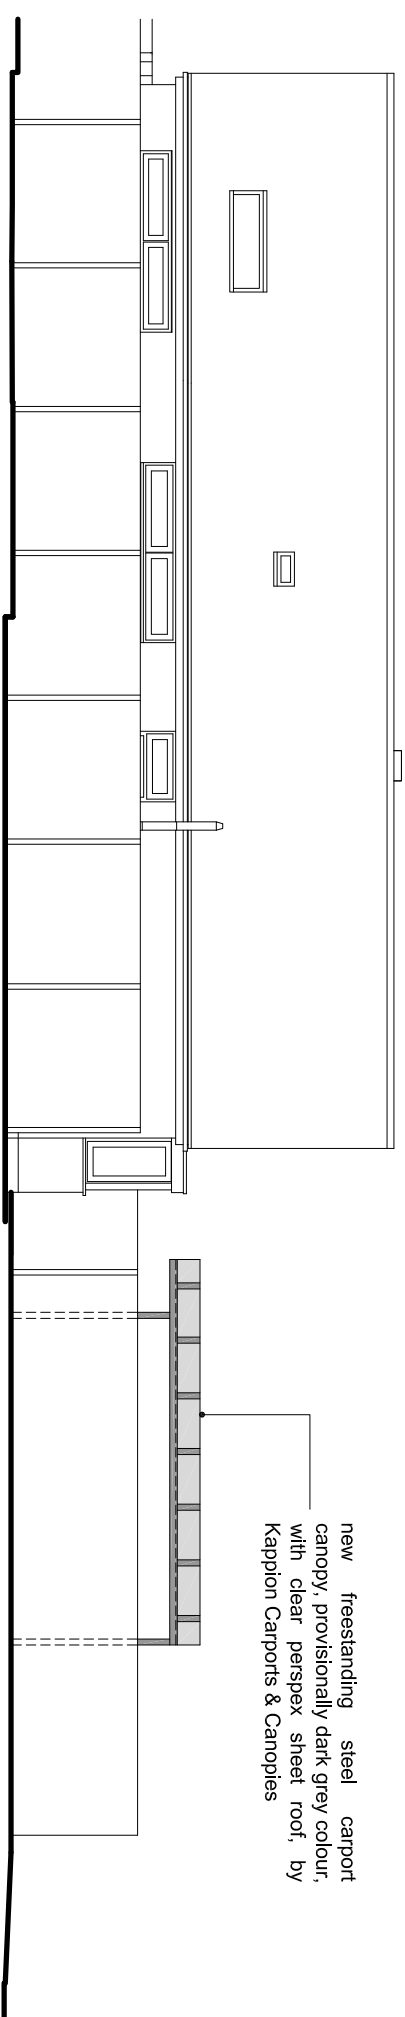



FRONT (WEST) ELEVATION 1/1000

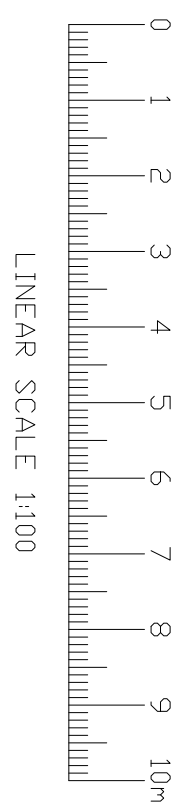



1/100
SIDE (SOUTH) ELEVATION
BEHIND BOUNDARY

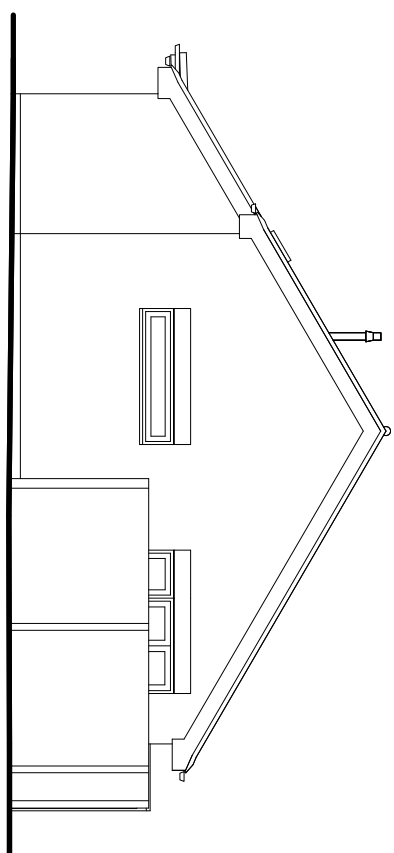



REAR (EAST) ELEVATION BEHIND BOUNDARY

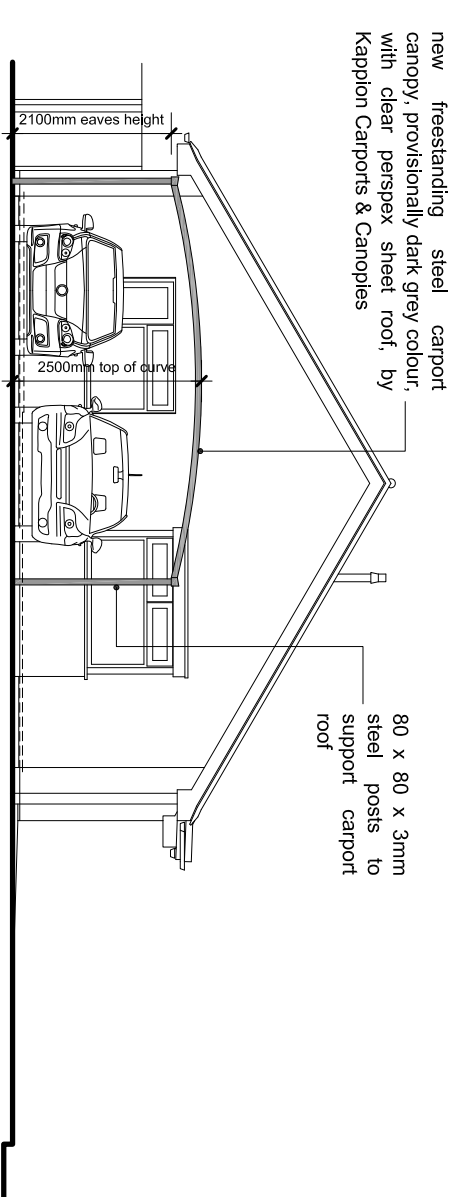


SIDE (NORTH) ELEVATION

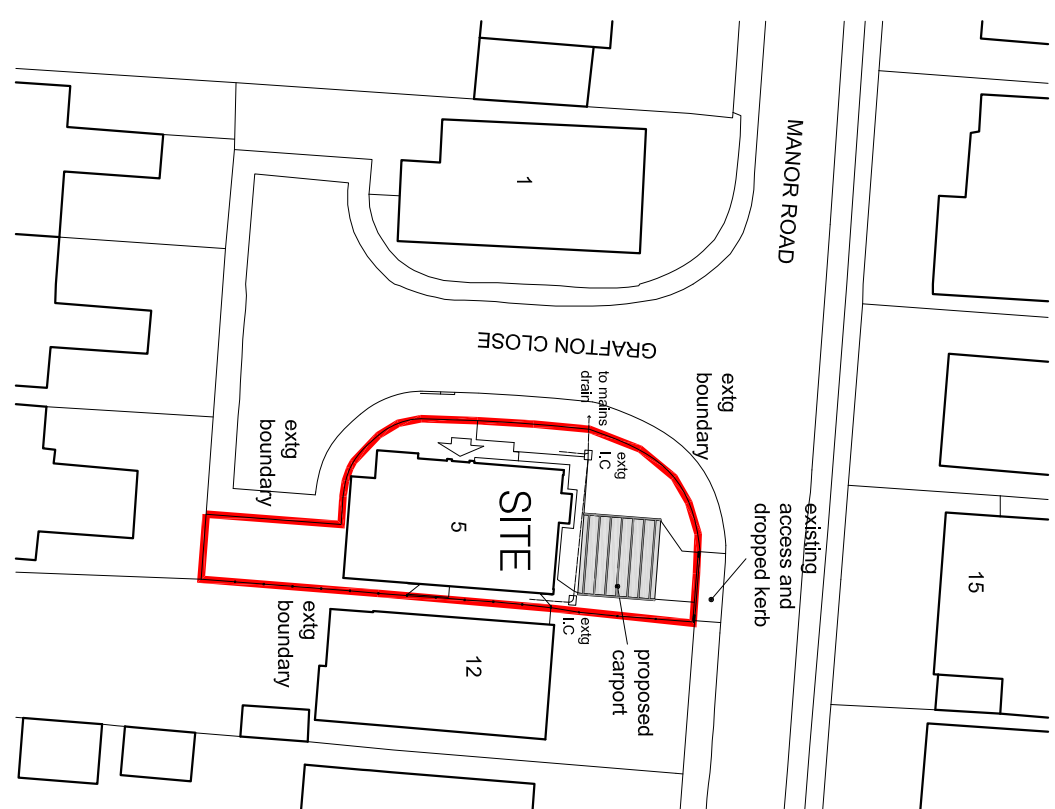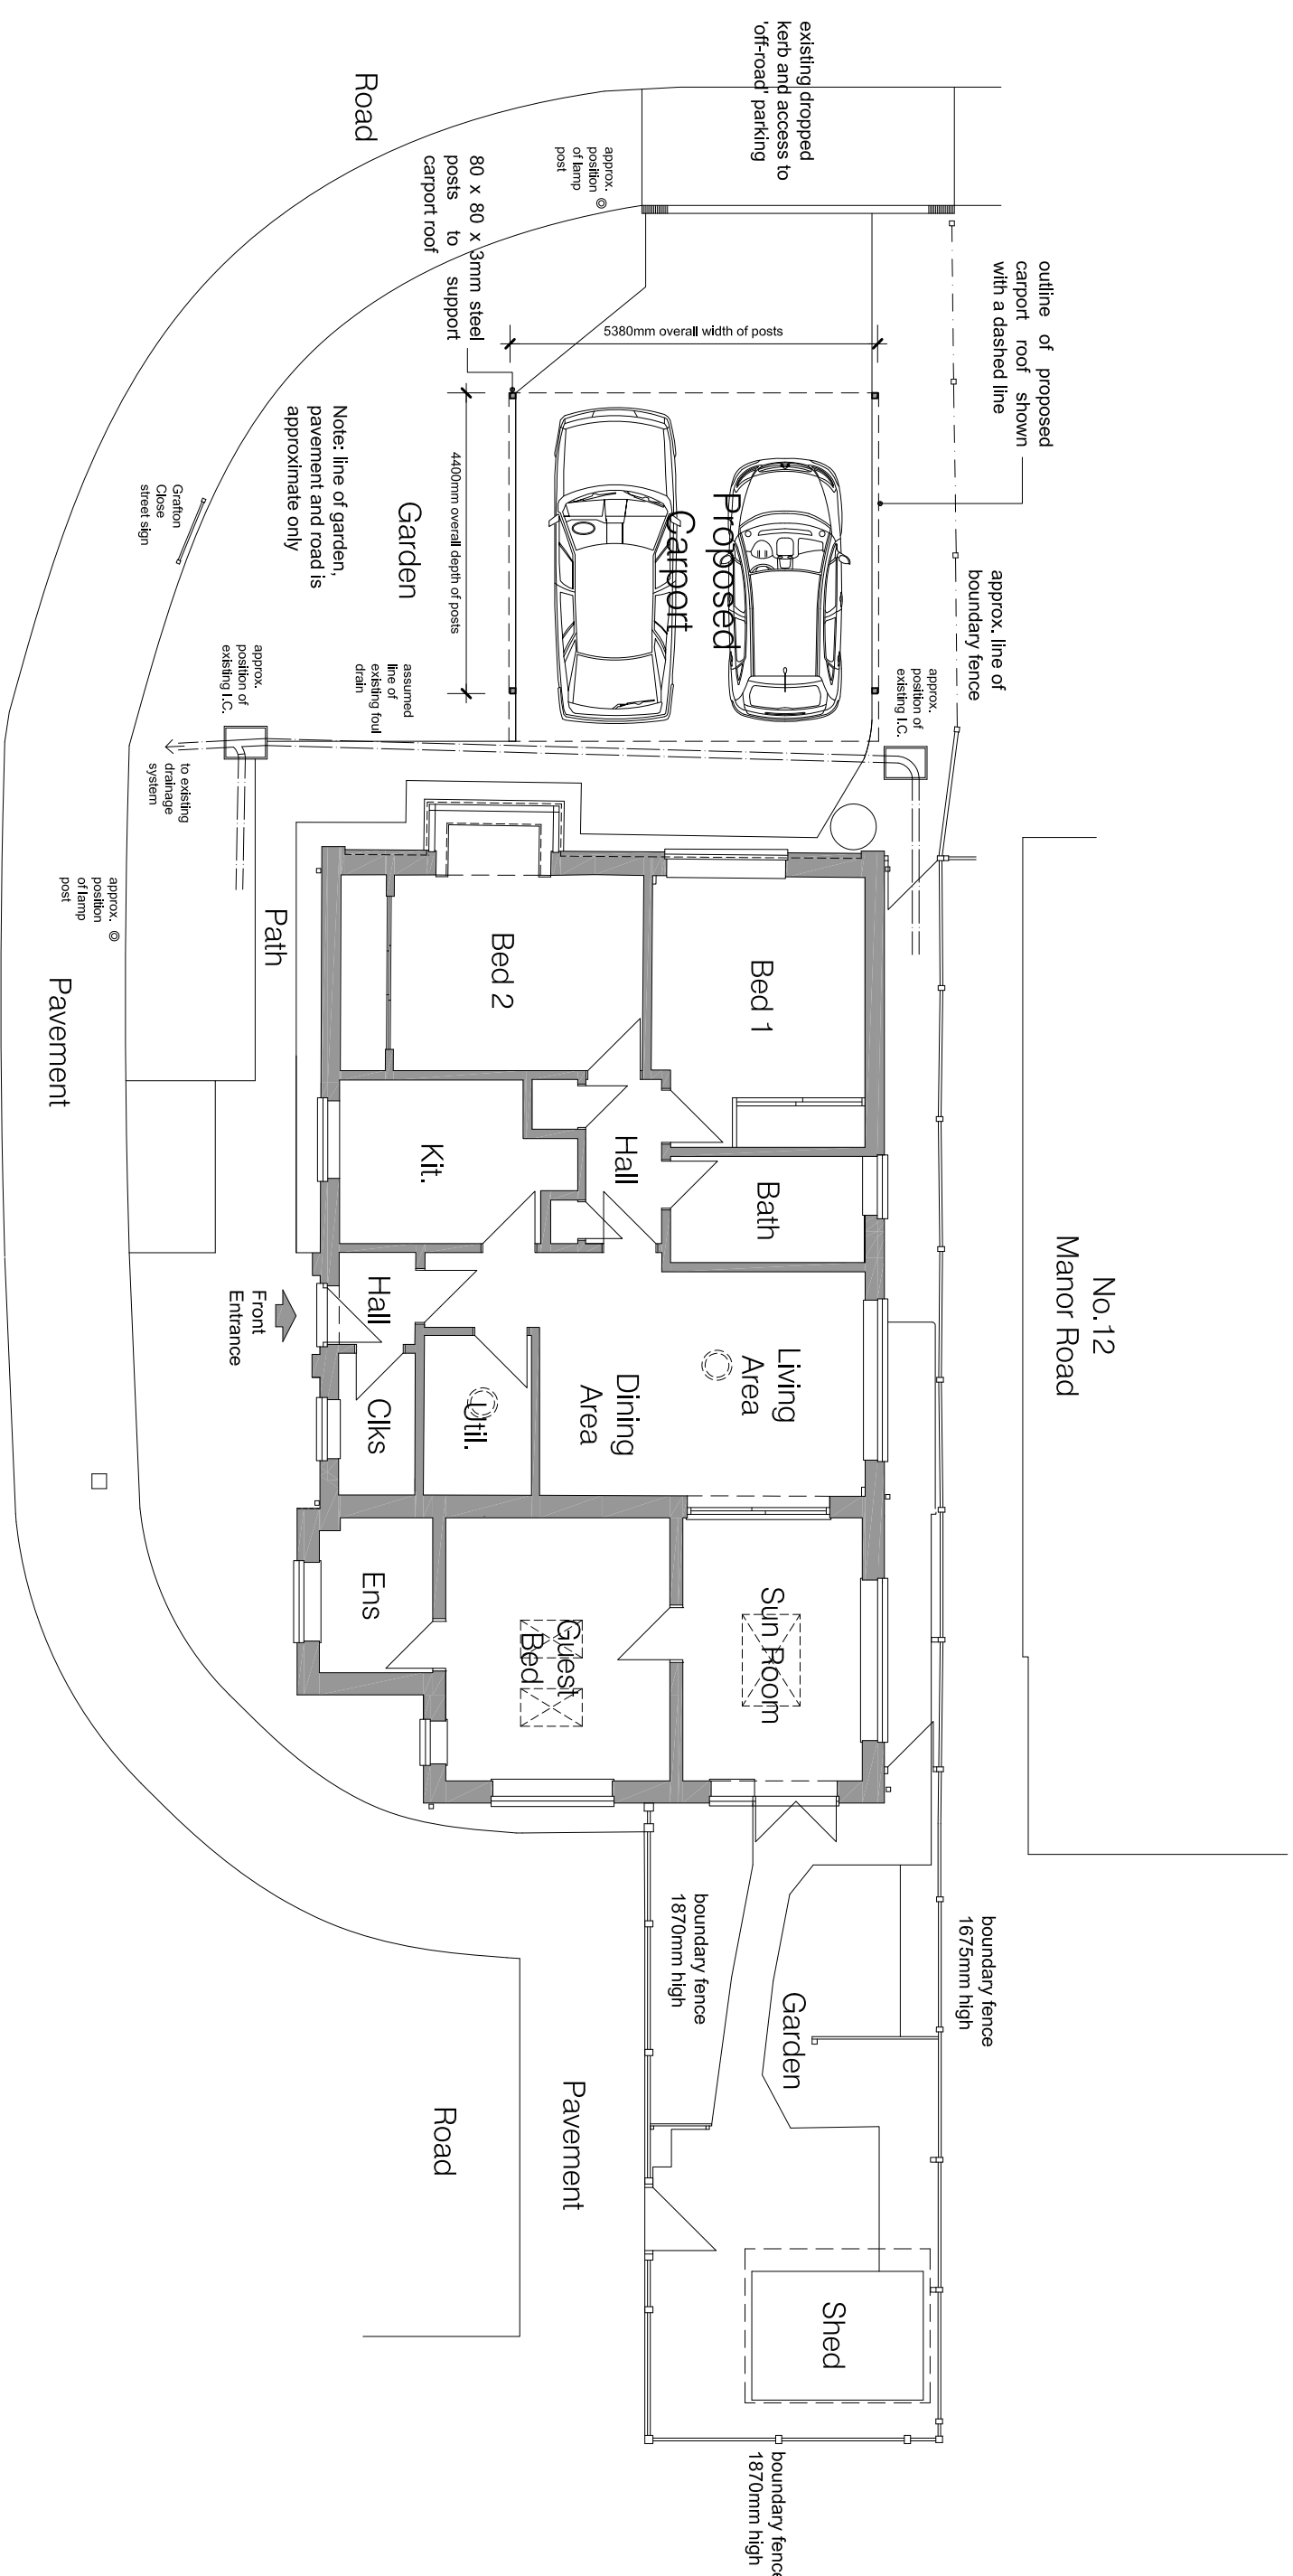

LOCATION PLAN

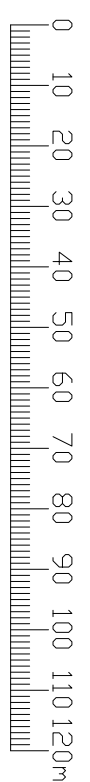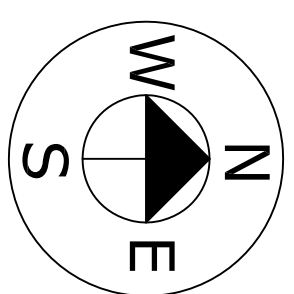

BLOCK PLAN

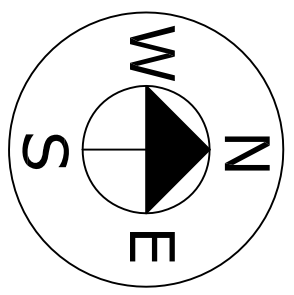

Revision	Date	Description

Do not score from this drawing unless so Planning purposes.

Figured dimensions only shall be taken from the drawing.

All dimensions are in millimeters unless stated.

Dimensions must be checked on site by the Contractor prior to the commencement of any fabrication or building work and any discrepancies must be reported to the client and the Mill Architectural Panel.

This drawing is to be read in conjunction with any specific consultant instructions and the Mill Architectural Panel. It is not to be taken as the authority of the client and/or Mill Architectural Panel.

All work is to be completed in strict accordance with the relevant sections of the current approved Building Regulations, Structural Engineers' details, Codes of Practice and Manufacturers' instructions.

The contractor is to ensure adequate precautions are taken in respect of the safety of the public and the environment throughout the duration of the work and notify the BSSE where necessary.

The drawing notes and details are to be read in conjunction with the Bill of Materials and the Bill of Materials shall be used throughout the construction of the works with the client and carry out the work to the satisfaction of the local authority Building Department.

The client is a signatory of their responsibility to have a Notice under the Planning Act 2008.

This drawing is not to be altered, modified or used in any way without the written consent of Mark Mill Architectural Panels. All Rights Reserved.

 LABCC
Registered
Architectural Panel



Architectural
Drawing Services

Estimating
Lift & Shovel Conversions
07881 953320

www.architecturaldrawing.co.uk

Measured Surveys of Your Home
Planning Applications
Building Regulations Applications
3D Visualisation
Freehand Drawing Services

2 Gordon Close, Buntingford,
West Sussex, BN15 3QJ.

Mark Hill
Architectural Plans

Client
Jan Watts

Project
5 Gratton Close
Rustington
West Sussex
BN16 3QY

PROPOSED CARPORT PLANS & ELEVATIONS

Date FEB 2021
Scale 1/100-500-1250
Drawn @ A1
MFH Checked

Drawing No
118.PG2

 **LABC**
Registered
Professional Engineers