



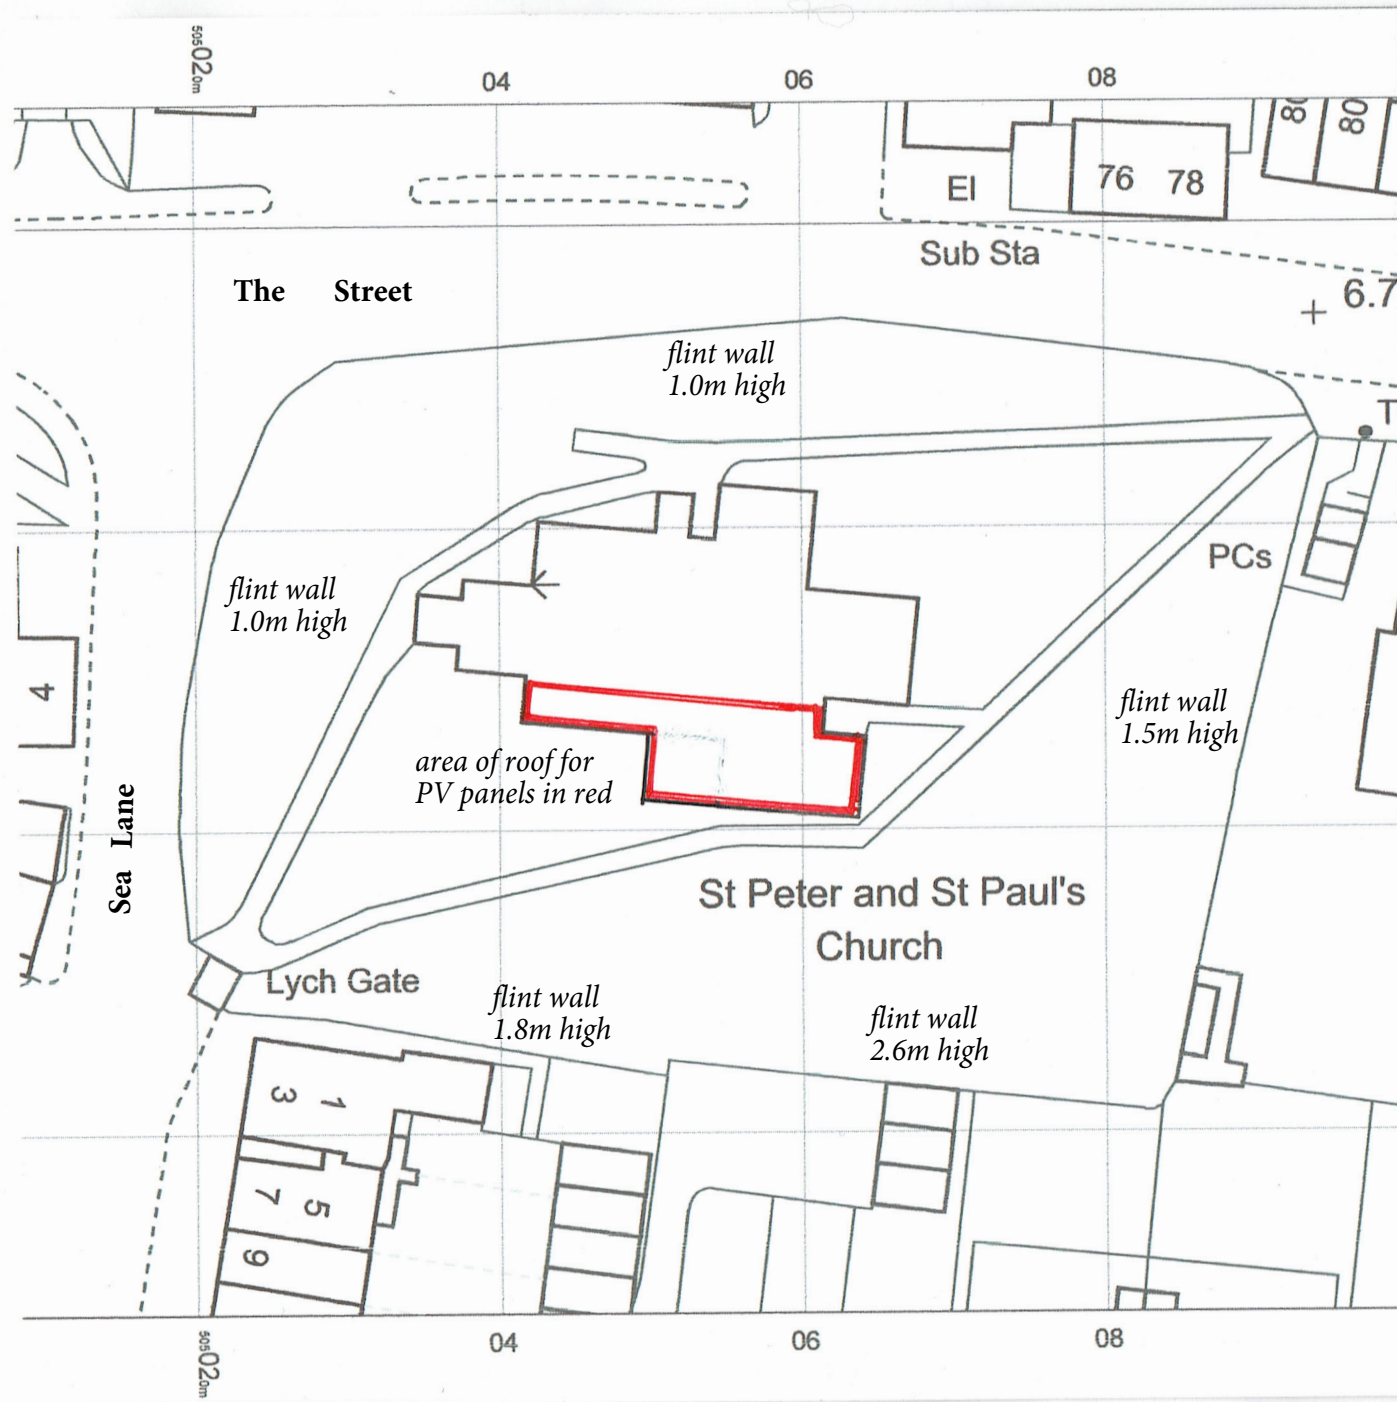

BLOCK PLAN

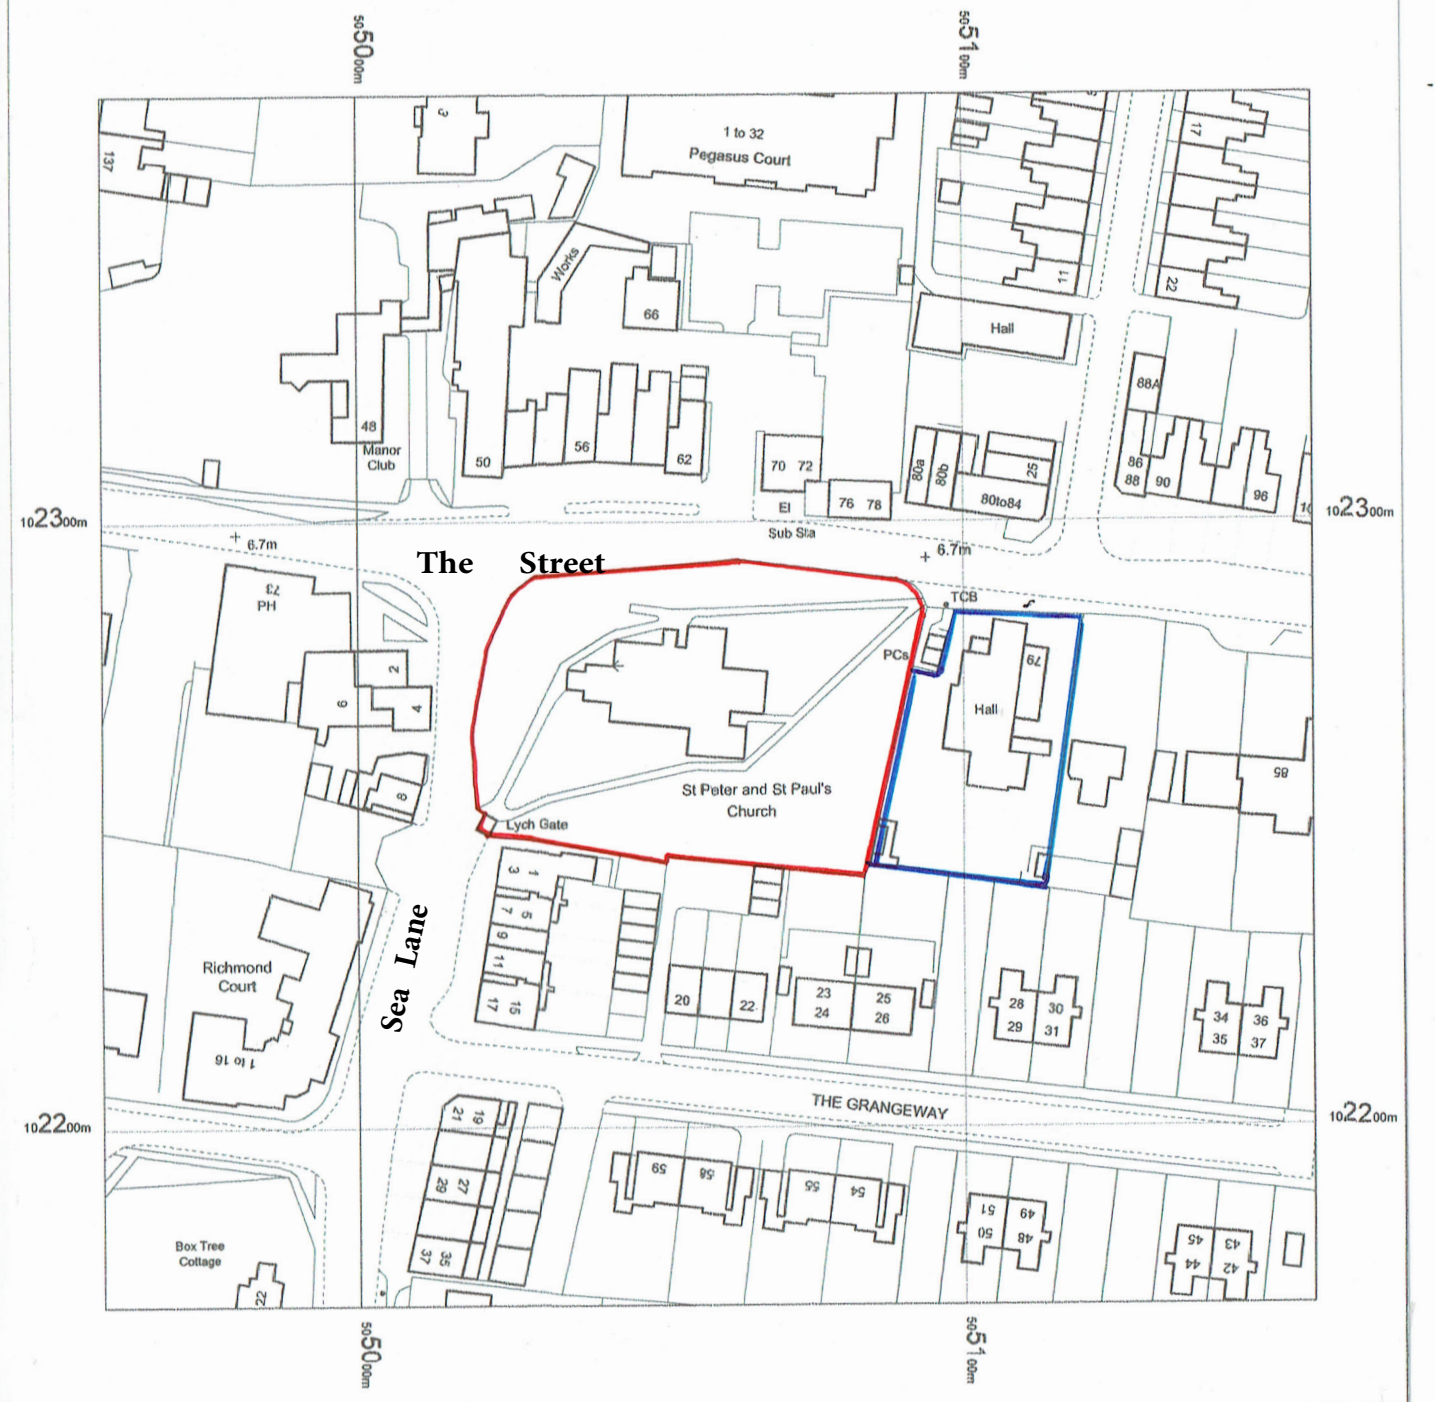

LOCATION PLAN



THE CHURCH OF ST PETER & ST PAUL
RUSTINGTON, WEST SUSSEX:
PROPOSED PV INSTALLATION
LOCATION PLAN AND BLOCK PLAN

ANDY BURRELL
ARCHITECTURE

169 Western Road
Haywards Heath
West Sussex RH16 3LH
Telephone 01444 702708
andy@andyburrellarchitecture.co.uk
www.andyburrellarchitecture.co.uk

1:500, 1:1250
@ A3

2.26

4385/2/01